B.P.T. WATER BD 5-11-38

B.D. FOR PAVING 5-13-38

DEPARTMENT OF PUBLIC WORKS DETR

CITY ENGINEER'S OFFICE — DIVISION OF PAVING DESIGN

STREET PAVING PLAN

CIRCLES						
AT	NO	Δ	RADIUS	TANG.	ARC	SEC.

QUANTITIES	LOTS	CITY	LOTS	CITY
EXCAVATION				
STRAIGHT CURB NEW				
OLD CURB RESET				
CIRCULAR CURB				
PAVING				
CONCRETE BASE				

HOR. SCALE 1" = 100		BOOK 1159	PAGE 25	
VER. SCALE 1" = 10'		DATE 5-13-38		
PLAN FP	PROFILE FP	COMPUTED		
CHECKED	GRADE 16.	CHECKED 5/12/38		
LOTS 2L	10 730 13	LENGTH	5	365 06
CITY 2L	520 -	LENGTH		260 -
TOTAL 2L	11 250 13	LENGTH	5	625 06
		LOTS	CITY	
COST ADVERTISING BLANKS				
COST INSPECTION				

CARD NO

INDEX NO	TOPO NO
61	88

RECORD NO

NAME OF STREET NORFOLK AVE. 50'

FROM W.L. LIVERNOIS AVE.

TO E.L. MENDOTA AVE.

TYPE OF PAVEMENT _____ WIDTH INDEXED

NUMBER OF SHEETS 4

SHEET NO 2

DESIGNED BY	V. Guillemety	APPROVED
DRAWN BY	F. Pet5	W.J. Wallace ENGINEER OF STREETS
TRACED BY		
CHECKED BY	V. Guillemety	Martin R. Fisher ASS'T. CITY ENGINEER

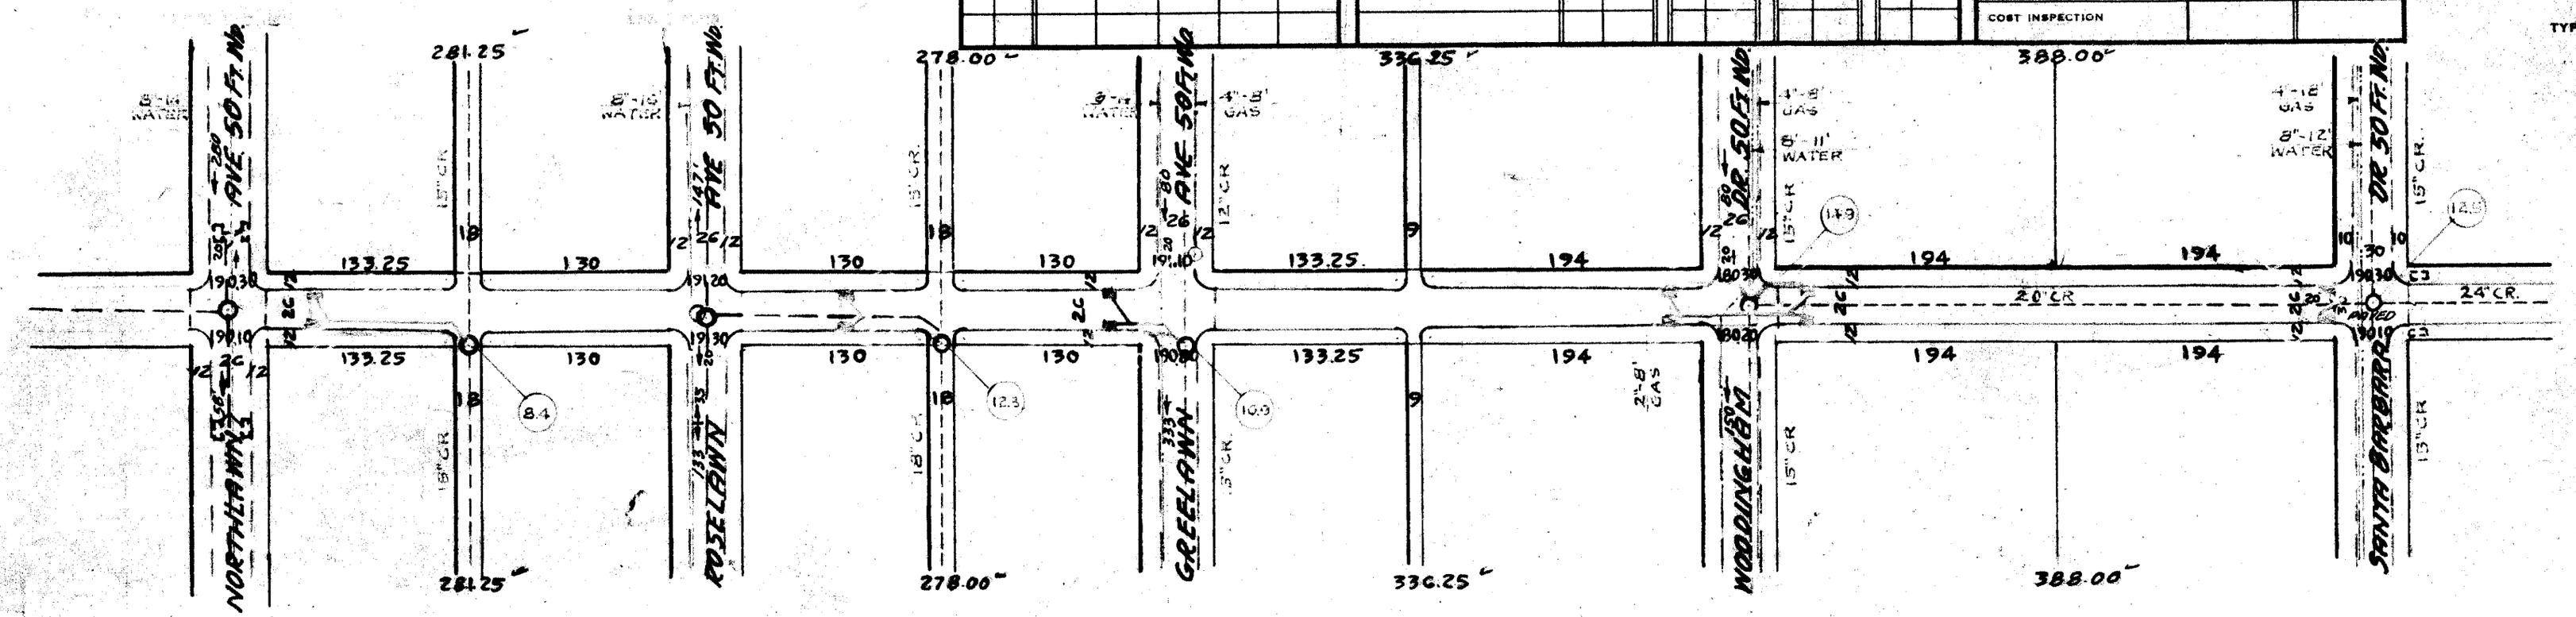

EXISTING POOLS & BASINS

NEW

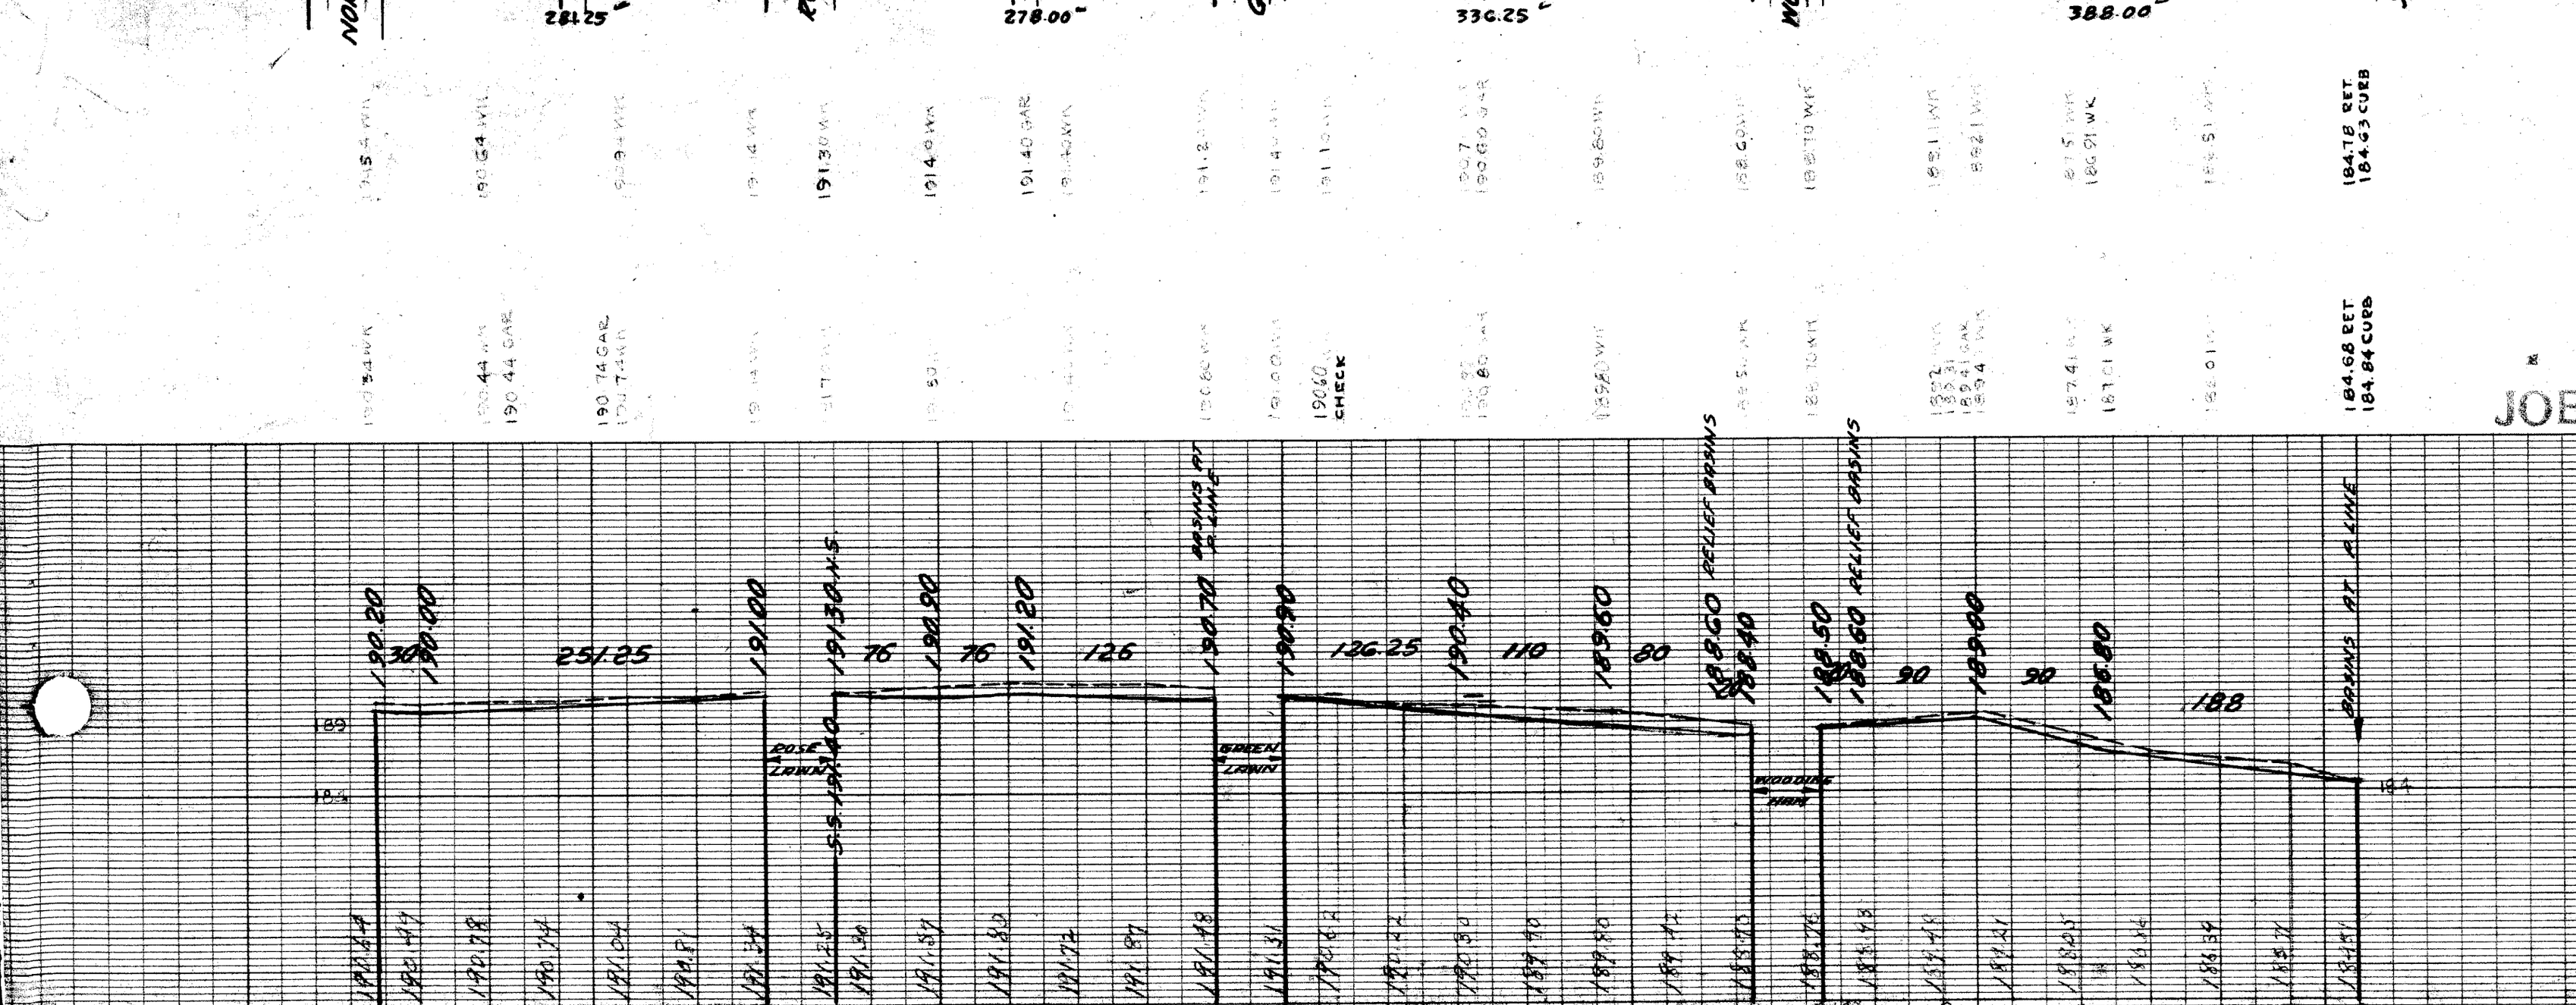

BENCH MARKS

S IN WORD STANDARD-HYD SW COR WODINGHAM EL. 190.76

ARROW-HYD NW COR ROSELAWN EL. 194.02

ARROW-HYD NE COR CHERRYLAWN EL. 193.74

JOB-NO · D-2063