T. WATER BD 9-29-38

CIRCLES						
AT	NO	Δ	RADIUS	TANG.	ARC	SEG.

QUANTITIES	LOTS	CITY	LOTS	CITY
EXCAVATION				
STRAIGHT CURB NEW				
OLD CURB RESET				
CIRCULAR CURB				
PAVING				
CONCRETE BASE				

HOR. SCALE 1" = 100'		BOOK 9043 PAGE 72	
VER. SCALE 1" = 4'		DATE 8-18-38	
PLAN	W.E.	PROFILE	W.E.
CHECKED		GRADE	16
COMPUTED		CHECKED	11/13/40
LOTS 2L	10 730 13	LENGTH	5 365 06
CITY 2L	520	LENGTH	260
TOTAL 2L	11 250 13	LENGTH	2 625 06
		LOTS	CITY
COST ADVERTISING BLANKS			
COST INSPECTION			

CARD NO

INDEX NO 61 TOPO NO 88

RECORD NO

DEPARTMENT OF PUBLIC WORKS DETROIT

CITY ENGINEER'S OFFICE --- DIVISION OF PAVING DESIGN

STREET PAVING PLAN

NAME OF STREET NORFOLK 50' WD.

FROM WL LIVERNOIS

TO EL MENDOTA

NUMBER OF SHEETS 4

SHEET NO 4

TYPE OF PAVEMENT _____ WIDTH _____

INDEXED 8-25-38

DESIGNED BY	V. Guillermety	APPROVED
DRAWN BY	W. Enlow	W. Wallace ENGINEER OF STREETS
TRACED BY		
CHECKED BY	V. Guillermety	Martin P. Fischer ASST. CITY ENGINEER

EXISTING POOLS & BASINS

NEW " " "

BENCH MARKS

ARO. HYD. N.E. COR. WYOMING – NORFOLK ——— 191.85

ARO. HYD. N.E. COR. WASHBORN – NORFOLK ——— 190.19

ARO. HYD. N.E. COR. GRIGGS – NORFOLK ——— 187.72

GRADE REVISED 9-22-38 V.G.

WATER MAINS OK 10-19-38
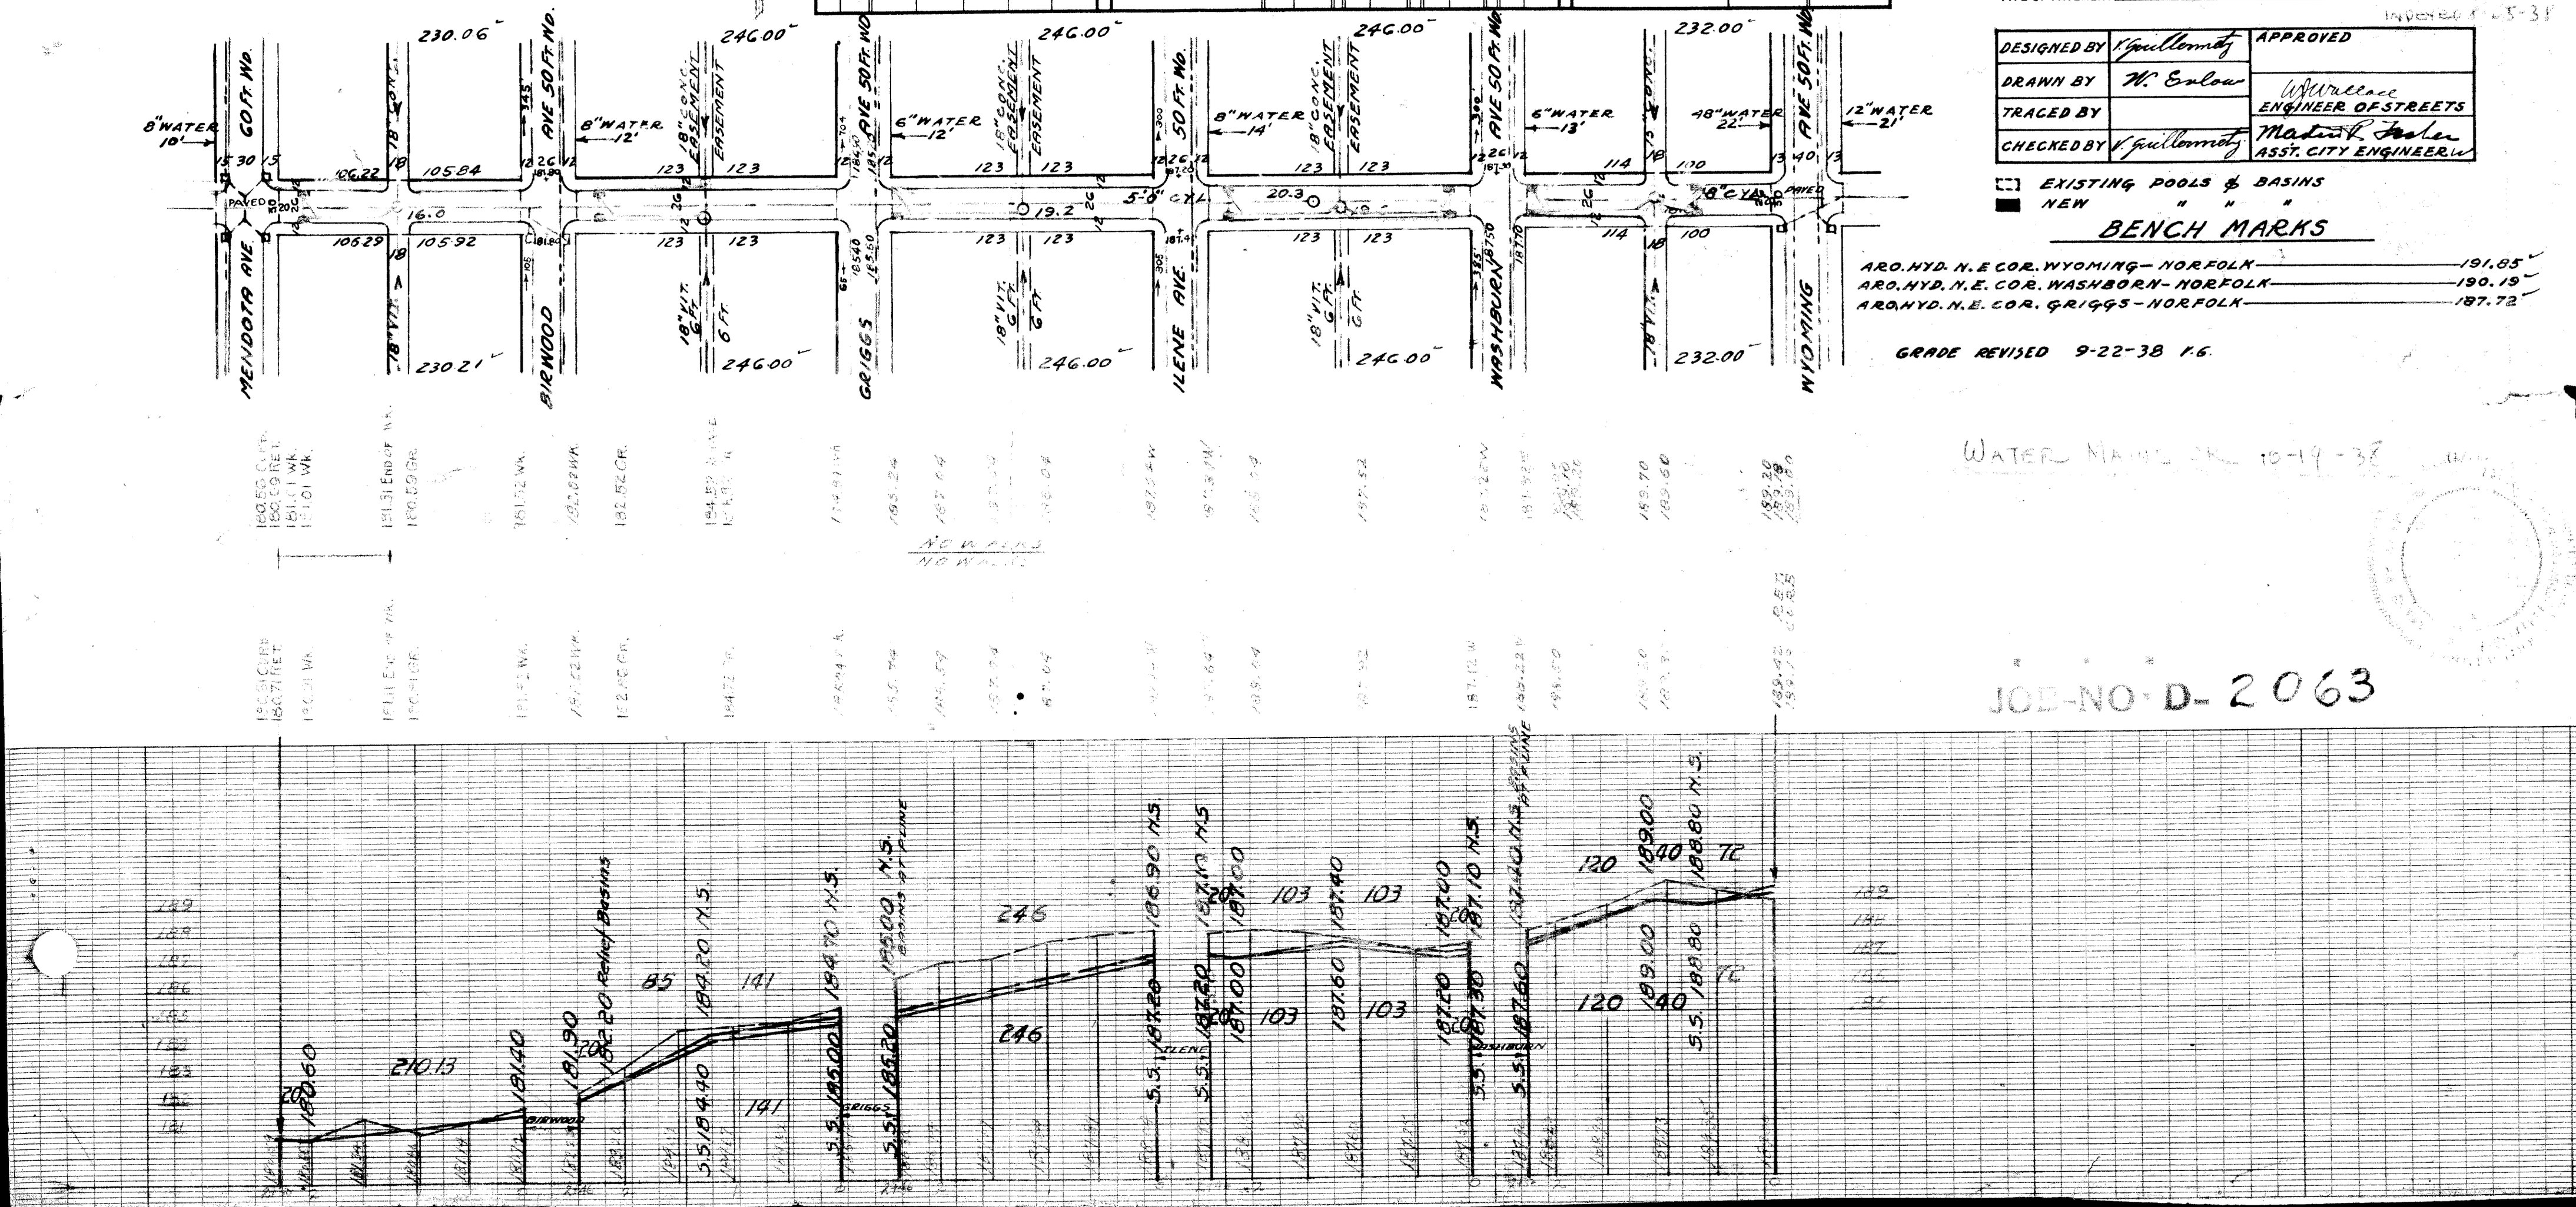
JOB-NO D-2063