14&BP 5/2/49
3 BP 5/20/49 - 12-49
4 BP -

SEWER
REVISIONS

SUPPLEMENTARY DETAILS			
C-324A	C-390	C-587	C-739B
C-325	C-524	C-733	C-938
C-326A	C-585	C-739	
C-327	C-586	C-739A	

NOTE:
BEFORE STARTING CONSTRUCTION CONTRACTOR MUST CHECK WITH UTILITIES FOR LOCATIONS OF EXISTING STRUCTURES WHETHER OR NOT INDICATED ON PLANS.

PLAN SCALE DISTORTED
LOTS & ALLEYS 1"=50'
STREET WIDTHS 1"=50'

DRAINAGE COMPLETED

PAVING COMPLETED C.C. 6-2-49

QUANTITIES		ESTIMATED LOTS	ESTIMATED CITY	FINAL LOTS	FINAL CITY
EXCAVATION	CU. YDS.	1130			
NEW CURB	LIN. FT.				
PAVING	SQ. YDS.	952			
"	"				
"	"				
SIDEWALK	SQ. FT.				
MANHOLES	ADJUST	4			
	CONSTRUCT				
BASINS	ADJUST				
	CONSTRUCT	6			
SEWERS-12"	LIN. FT.	220			

HOR. SCALE 1"=50' BOOK 1712 PAGE 10
VER. SCALE 1"=2' DATE LEVELS 9-13-48 DRAWING 4-28-49
PLAN J.L. PROFILE J.E. COMPUTED
CHECKED J.E. GRADE J.E CHECKED

		LENGTH	
LOTS	2L		
CITY	2L	LENGTH	
TOTAL	2L	℄ LENGTH	827.45
		LOTS	CITY
COST ADVERTISING			
COST INSPECTION			

DESIGNED BY
DRAWN BY J.W. LARSEN
TRACED BY J.W.L.
CHECKED BY Robt. R. Room
APPROVED J. L. Barton
J. Wallace
ENGINEER OF STREETS
Martin R. Fisher
ASST. CITY ENGINEER

CONTRACT NO. PRIVATE

CARD NO. X

INDEX NO.	TOPO NO.
64	87

RECORD NO.

DEPARTMENT OF PUBLIC WORKS DETROIT

CITY ENGINEER'S OFFICE --- DIVISION OF PAVING DESIGN

STREET PAVING PLAN

ASSIGN. NO. 325 W-1
PETITION NO.

NAME OF STREET **NORTH NORFOLK**

FROM N.P.L. NORFOLK

TO W.P.L. SOUTH NORFOLK-CHEYENNE

SHEET 1 OF 2 SHEETS

TYPE OF PAVEMENT 8 5 8 ONE COURSE CONCRETE - INTEGRAL CURB WIDTH 30'

8" UNIFORM AT STREET INTERSECTIONS EXCEPT AS NOTED

CONTRACT APPROVED 6-6 TO

No Bonds

REQUESTED BY SCHAEFER DEVELOPMENT CORP. 11-5-48
BERMAN - WO. 5-4477

BENCH MARKS	ELEV.
P.B.M. # 87-257, N.E. COR. SCHAEFER & PEMBROKE	180.547
ARROW ON HYD. S.W. COR. SCHAEFER & NORFOLK	186.15
SPIKE IN 24" OAK	184.32
P.B.M. # 87-258A S.W. COR. WARD & 8 MI.	183.842

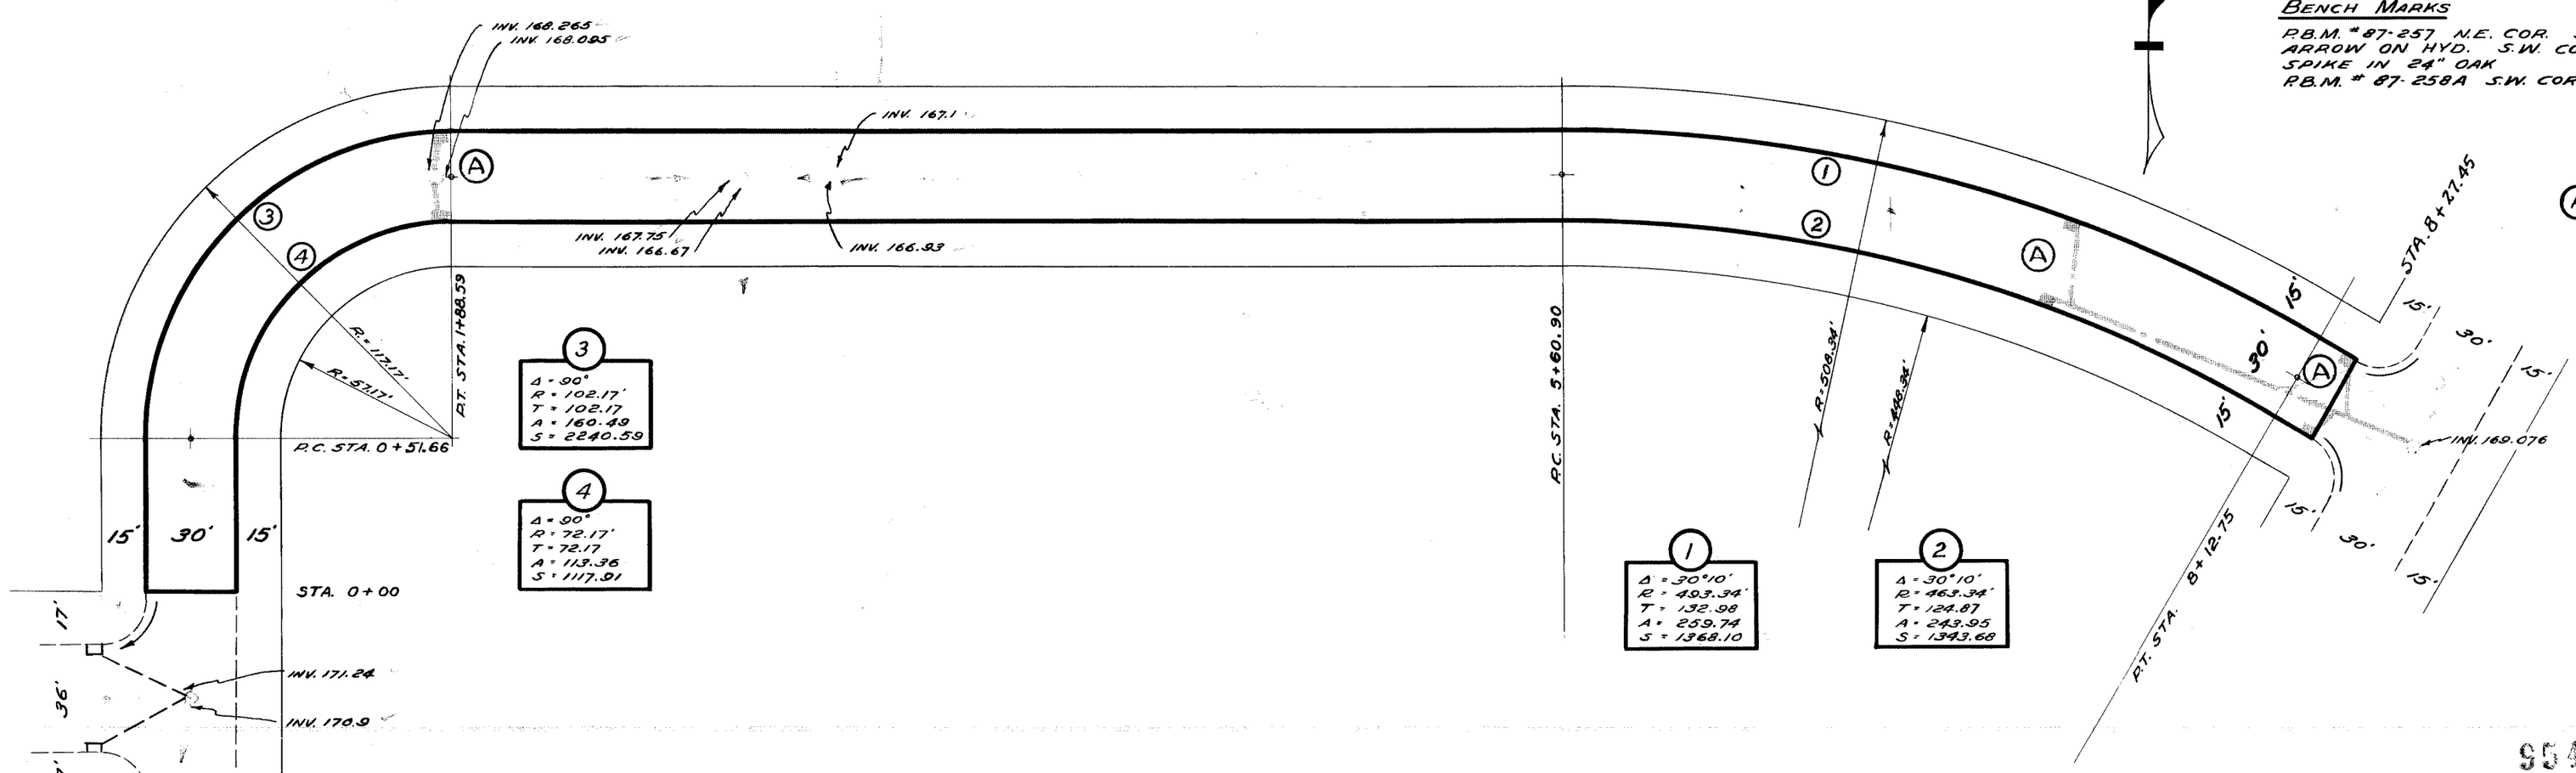

NOTES

(A) CONSTRUCT 6 STD. 18x12 Y FLAT TYPE BASINS AND CONNECT TO EXISTING OUTLET AS SHOWN. SEE CITY OF DETROIT STD. DWG. C-326 A.

95434
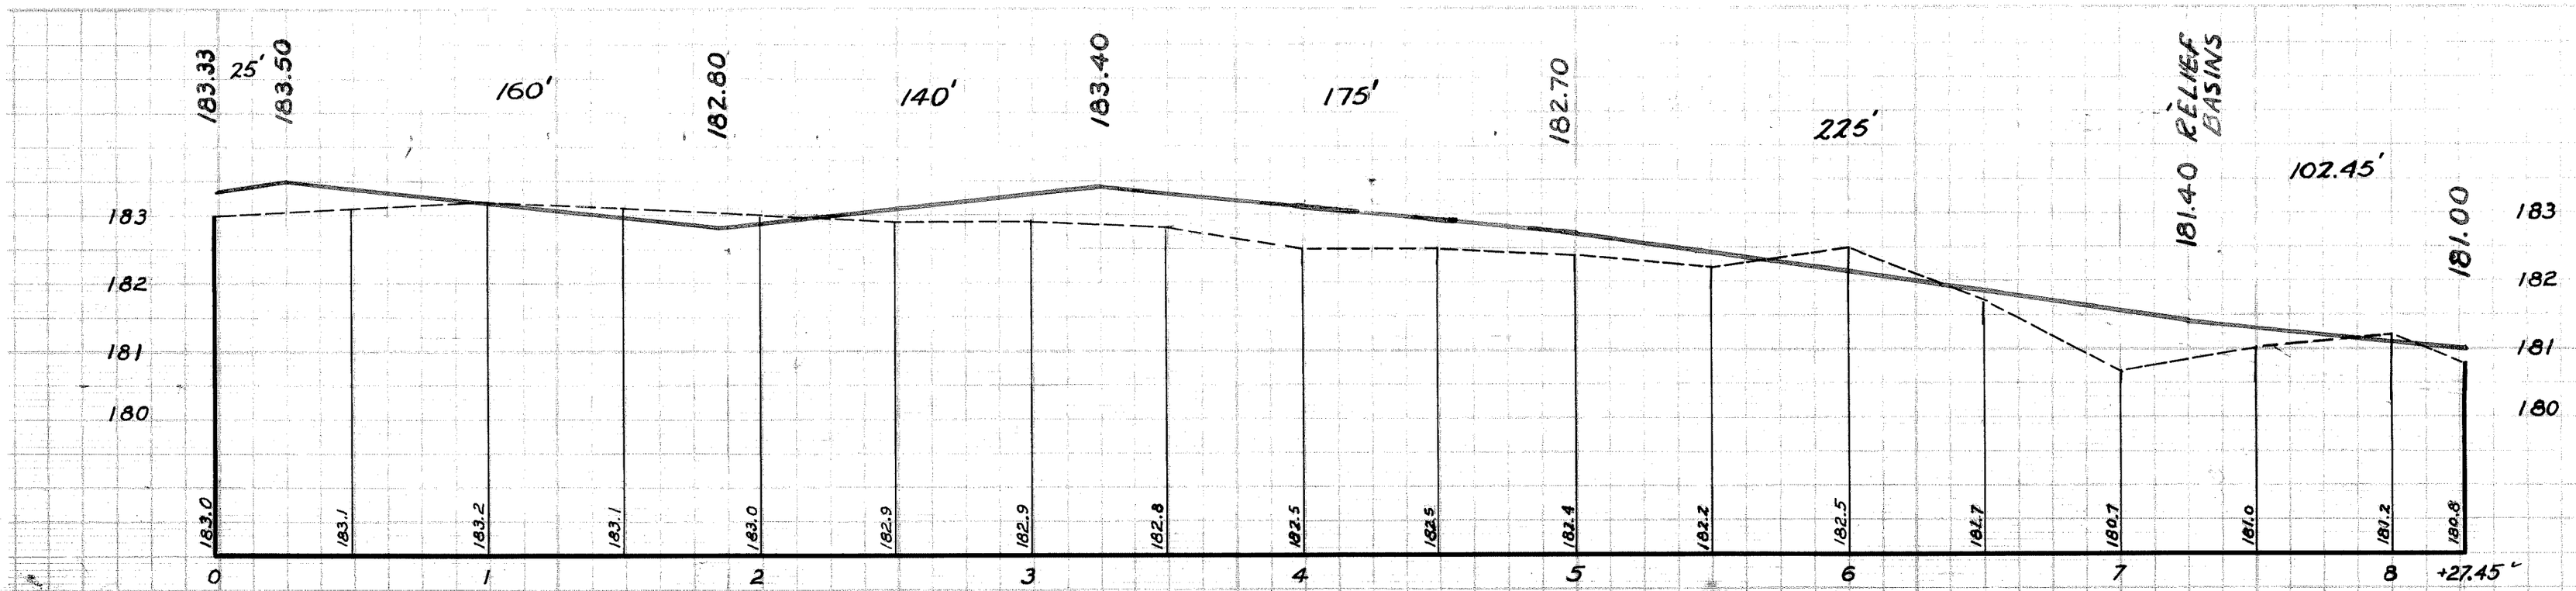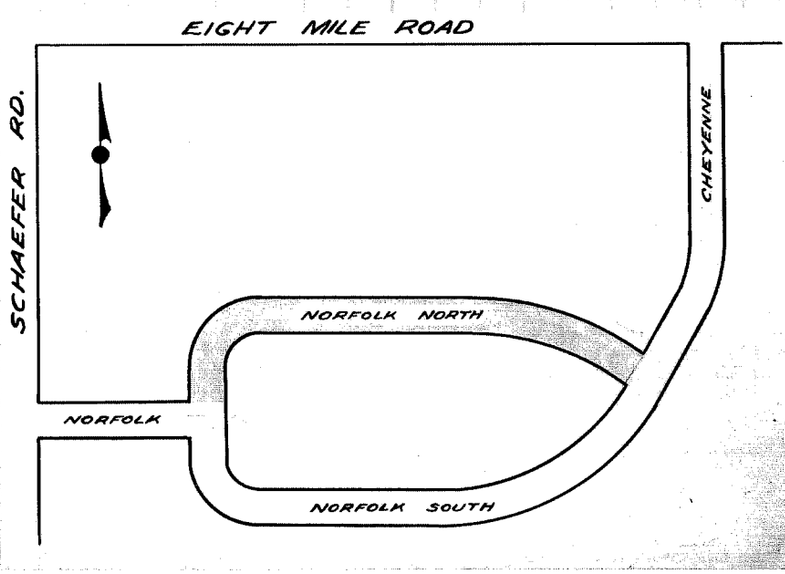
NO WALKS