BP-4-23-43

SEWER	D. L. Cuso 4-3-43
INDEXED	
REVISIONS	

JOB NO.		PROGRESS	
BLUE PRINT ISSUED FOR:	DATE	START	FINISH
GRADE ONLY			
CATCH BASINS			
PAVING-CLASS			
DEPT. OF WATER SUPPLY			
GAS CO.			

QUANTITIES	LOTS	CITY	LOTS	CITY
EXCAVATION				
STRAIGHT CURB NEW				
OLD CURB RESET				
CIRCULAR CURB				
PAVING				
CONCRETE BASE				

HOR. SCALE 1" = 50' 1" = 100'	BOOK 1439 PAGE 36		
VER. SCALE 1" = 2'-0"	DATE April 5, 1943.		
PLAN C.N.A.	PROFILE C.N.A.	COMPUTED	
CHECKED	GRADE L.J.K.	CHECKED R³	
LOTS 2L	2344.74	LENGTH	1172.37
CITY 2L	280.00	LENGTH	140.00
TOTAL 2L	2624.74	LENGTH	1312.37
		LOTS	CITY
COST ADVERTISING BLANKS			
COST INSPECTION			

DESIGNED BY	L.J.K.
DRAWN BY	Chas. N. Allen
TRACED BY	
CHECKED BY	R.R.R.
APPROVED	J. L. Barton
	W. J. Wallace
	ENGINEER OF STREETS
	ASS'T. CITY ENGINEER

CARD NO

INDEX NO	TOPO NO
63	104

RECORD NO

DEPARTMENT OF PUBLIC WORKS DETROIT

CITY ENGINEER'S OFFICE --- DIVISION OF PAVING DESIGN

STREET PAVING PLAN

NAME OF STREET OAKFIELD

FROM N.P.L. CURTIS

TO N.P.L. MARGARETA

TYPE OF PAVEMENT

WIDTH 30'

NUMBER OF SHEETS 1

SHEET NO 1

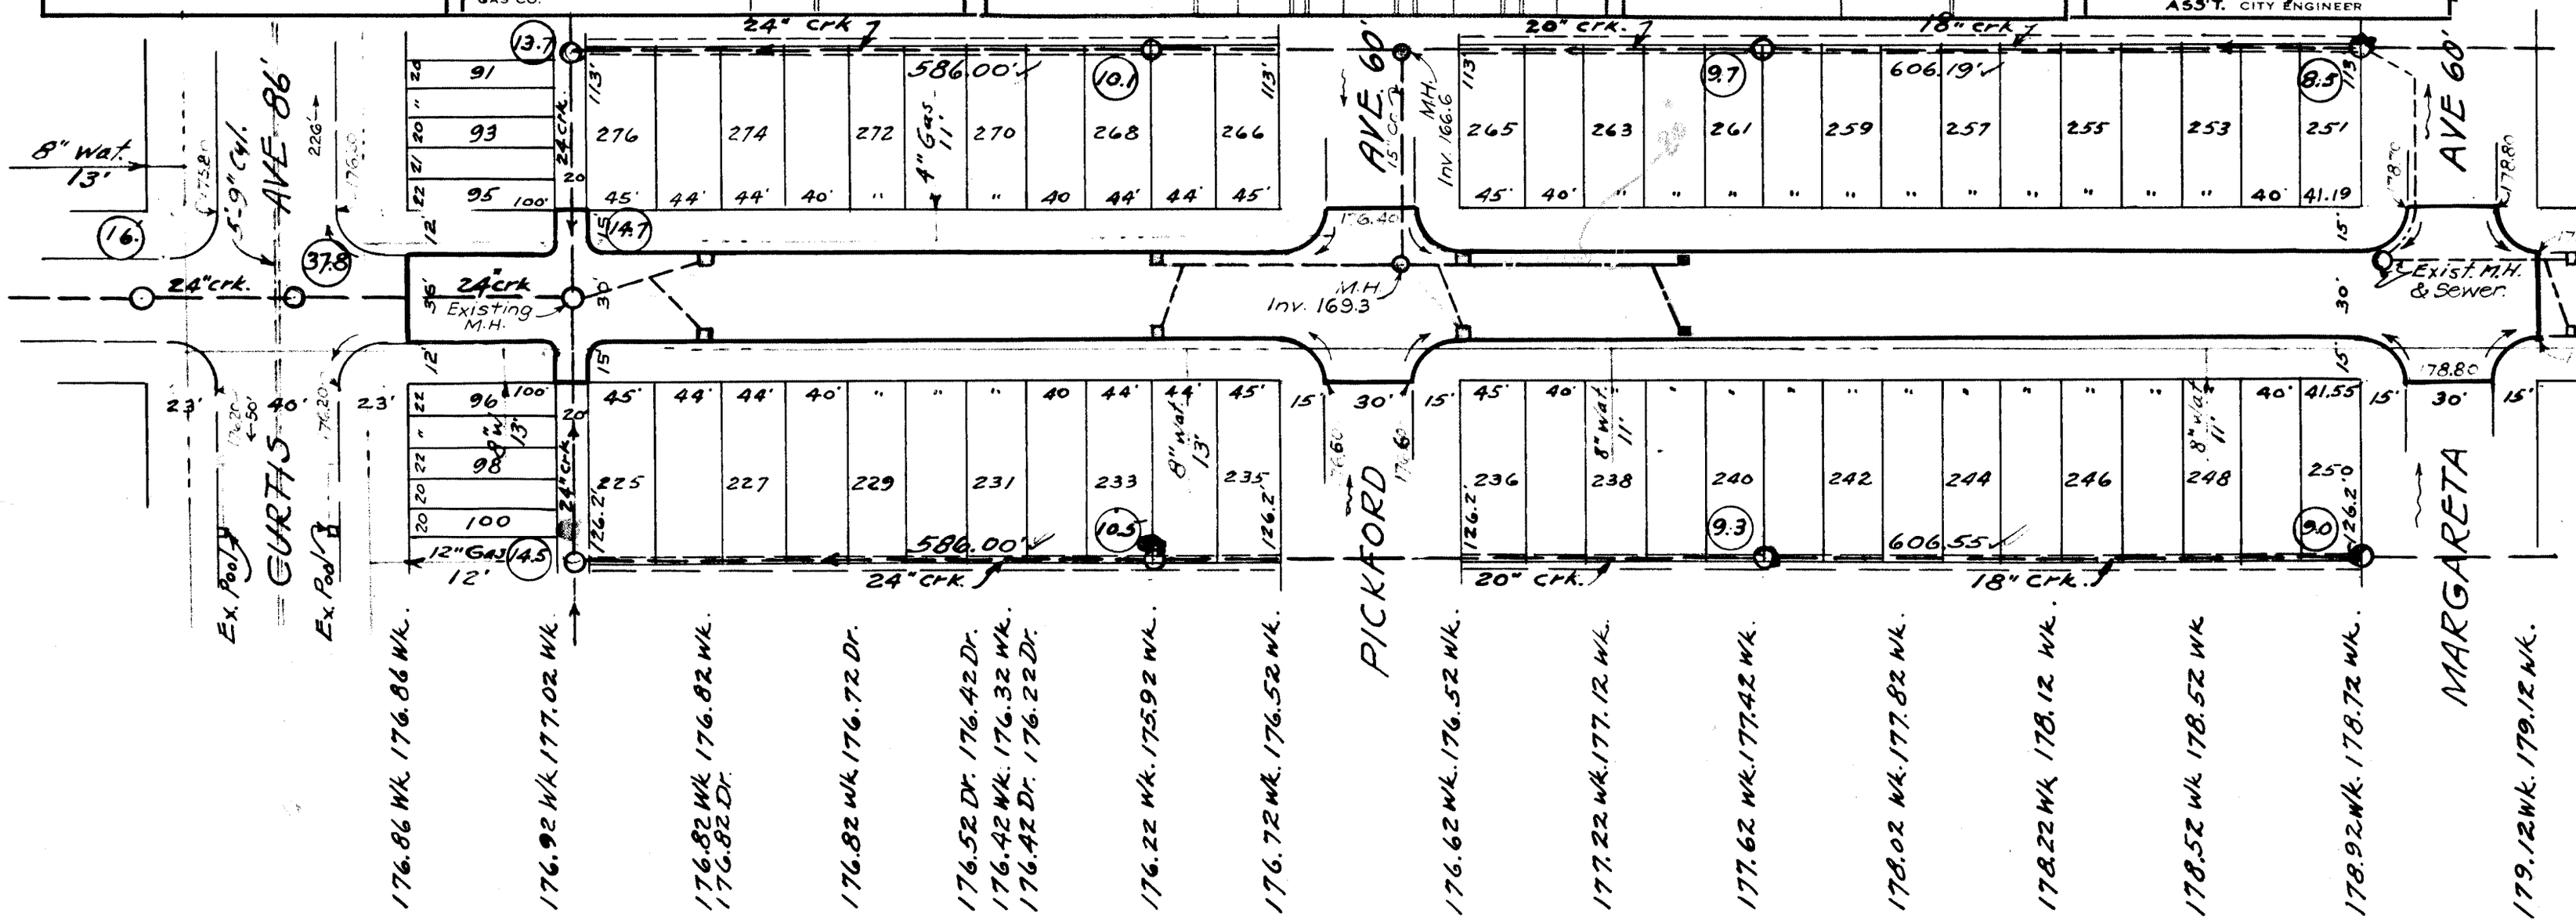

BENCH MARKS	ELEV.
ON N.E. COR. LINDSAY & CURTIS IS A VER. TRACK SPIKE IN A 24" SYCAMORE	P.B.M. 177.844
WIRE SPIKE IN TELEGRAPH POLE, N.E. CORNER OF OAKFIELD & THATCHER	177.26
WIRE SPIKE IN 15" ELM, S. SIDE OF CURTIS 50' E. OF OAKFIELD	177.73
ARROW ON HYDRANT, S.E. CORNER OAKFIELD & PICKFORD	179.62
N.S. OF MARGARETA, AT ALLEY W. OF LINDSAY IS A SPIKE IN A 36" ELM	181.353 P.B.M.

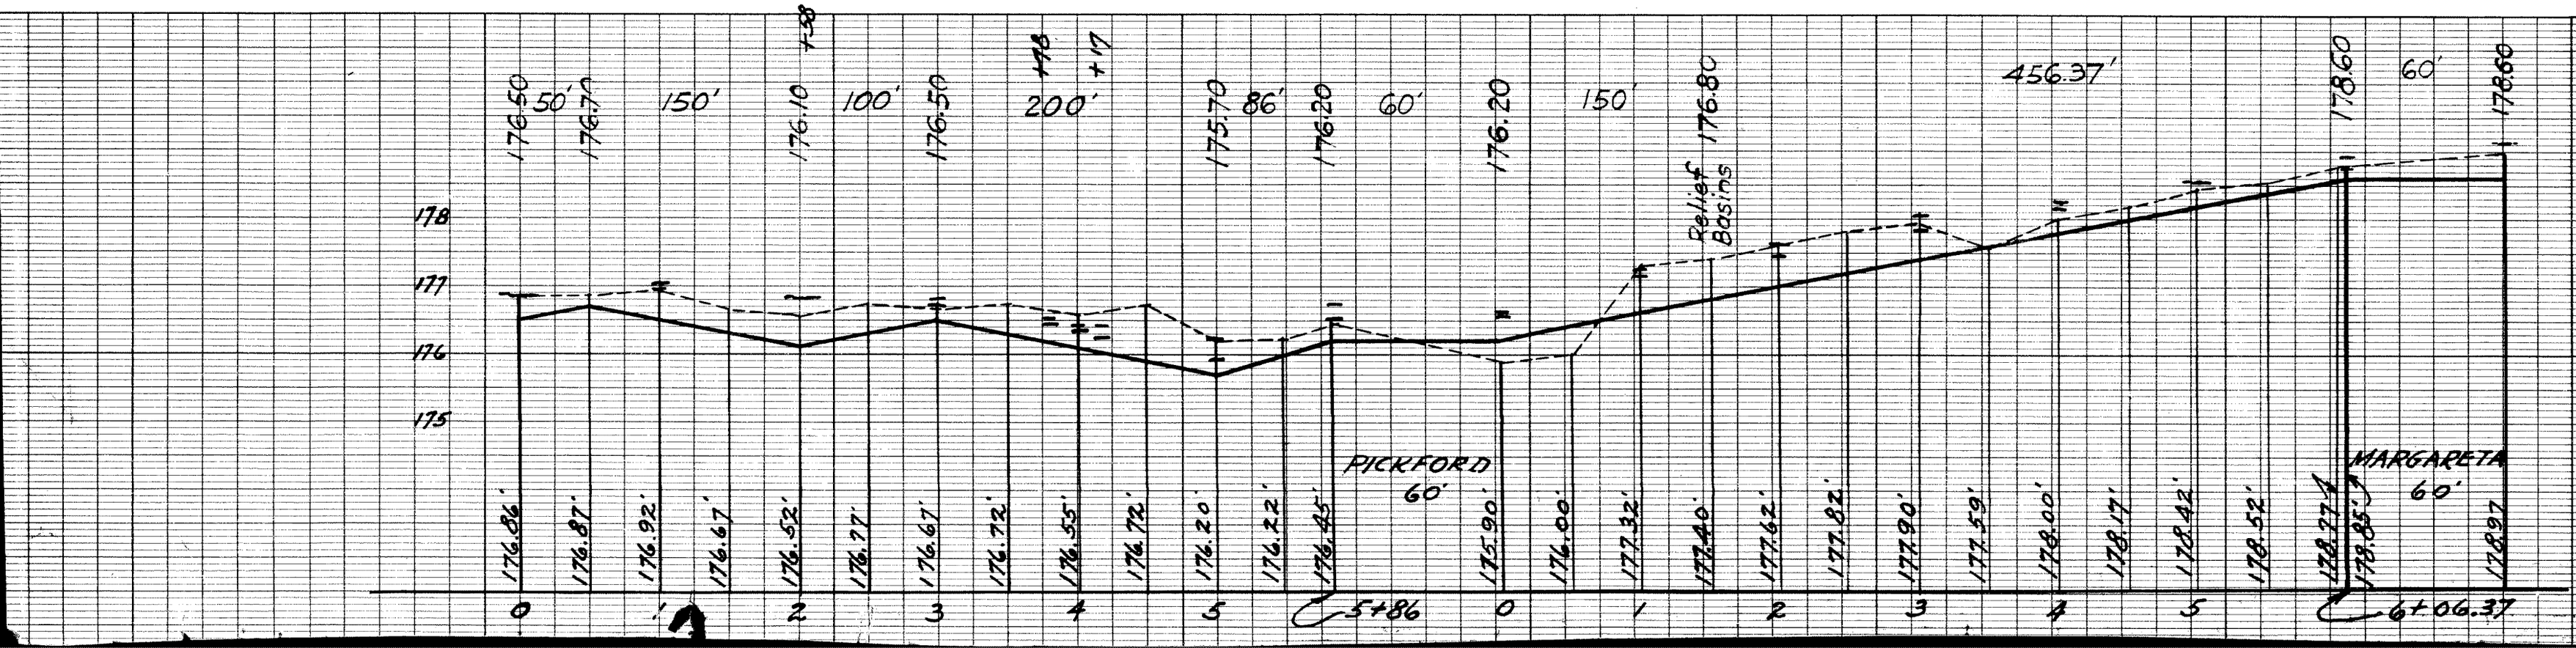

BY D.P.W. CURTIS TO N.L. OF PICKFORD

DRAINAGE COMPLETED 6-7-44

PAVING COMPLETED