DEPARTMENT OF PUBLIC WORKS DETROIT

CITY ENGINEER'S OFFICE --- DIVISION OF PAVING DESIGN

STREET PAVING PLAN

PARK TERRACE

NAME OF STREET

FROM E.P.L. OF MEYERS

TO W.P.L. OF MENDOTA

CARD NO.

INDEX NO. 56 TOPO NO. 8

RECORD NO.

PROJECT NO. 7579

SHEET NO. 1 OF 1 SHEETS

TYPE OF PAVEMENT

WIDTH 20'

REQUESTED BY F. WEBER 6-19-45

SEWER

REVISIONS

SUPPLEMENTARY DETAILS

DRAWING NO.

NOTE
BEFORE STARTING CONSTRUCTION CONTRACTOR MUST CHECK WITH UTILITIES FOR LOCATIONS OF EXISTING STRUCTURES WHETHER OR NOT INDICATED ON PLANS

PLAN SCALE DISTORTED
LOTS & ALLEYS 1" = 40'
STREET WIDTHS 1" = 50'

DRAINAGE COMPLETED

PAVING COMPLETED

QUANTITIES		ESTIMATED LOTS	ESTIMATED CITY	FINAL LOTS	FINAL CITY
EXCAVATION	CU. YDS.				
NEW CURB	LIN. FT.				
PAVING	SQ. YDS.				
SIDEWALK	SQ. FT.				
MANHOLES	ADJUST				
	CONSTRUCT				
BASINS	ADJUST				
	CONSTRUCT				
SEWERS 12"	LIN. FT.				
SEWERS 15"	LIN. FT.				

HOR. SCALE 1" = 100' 715 BOOK 1472 PAGE 75 67

VER. SCALE 1" = 2' DATE

PLAN A.E. PROFILE A.E. COMPUTED

CHECKED R.E.K. GRADE CHECKED

		LENGTH	
LOTS	2L	2073.06	1036.53
CITY	2L	8.66	4.33
TOTAL	2L	2081.72	1040.86

COST ADVERTISING LOTS CITY

COST INSPECTION

DESIGNED BY	R³
DRAWN BY	A. EATON
TRACED BY	
CHECKED BY	R.E.K. R³

APPROVED

ENGINEER OF STREETS

CITY ENGINEER

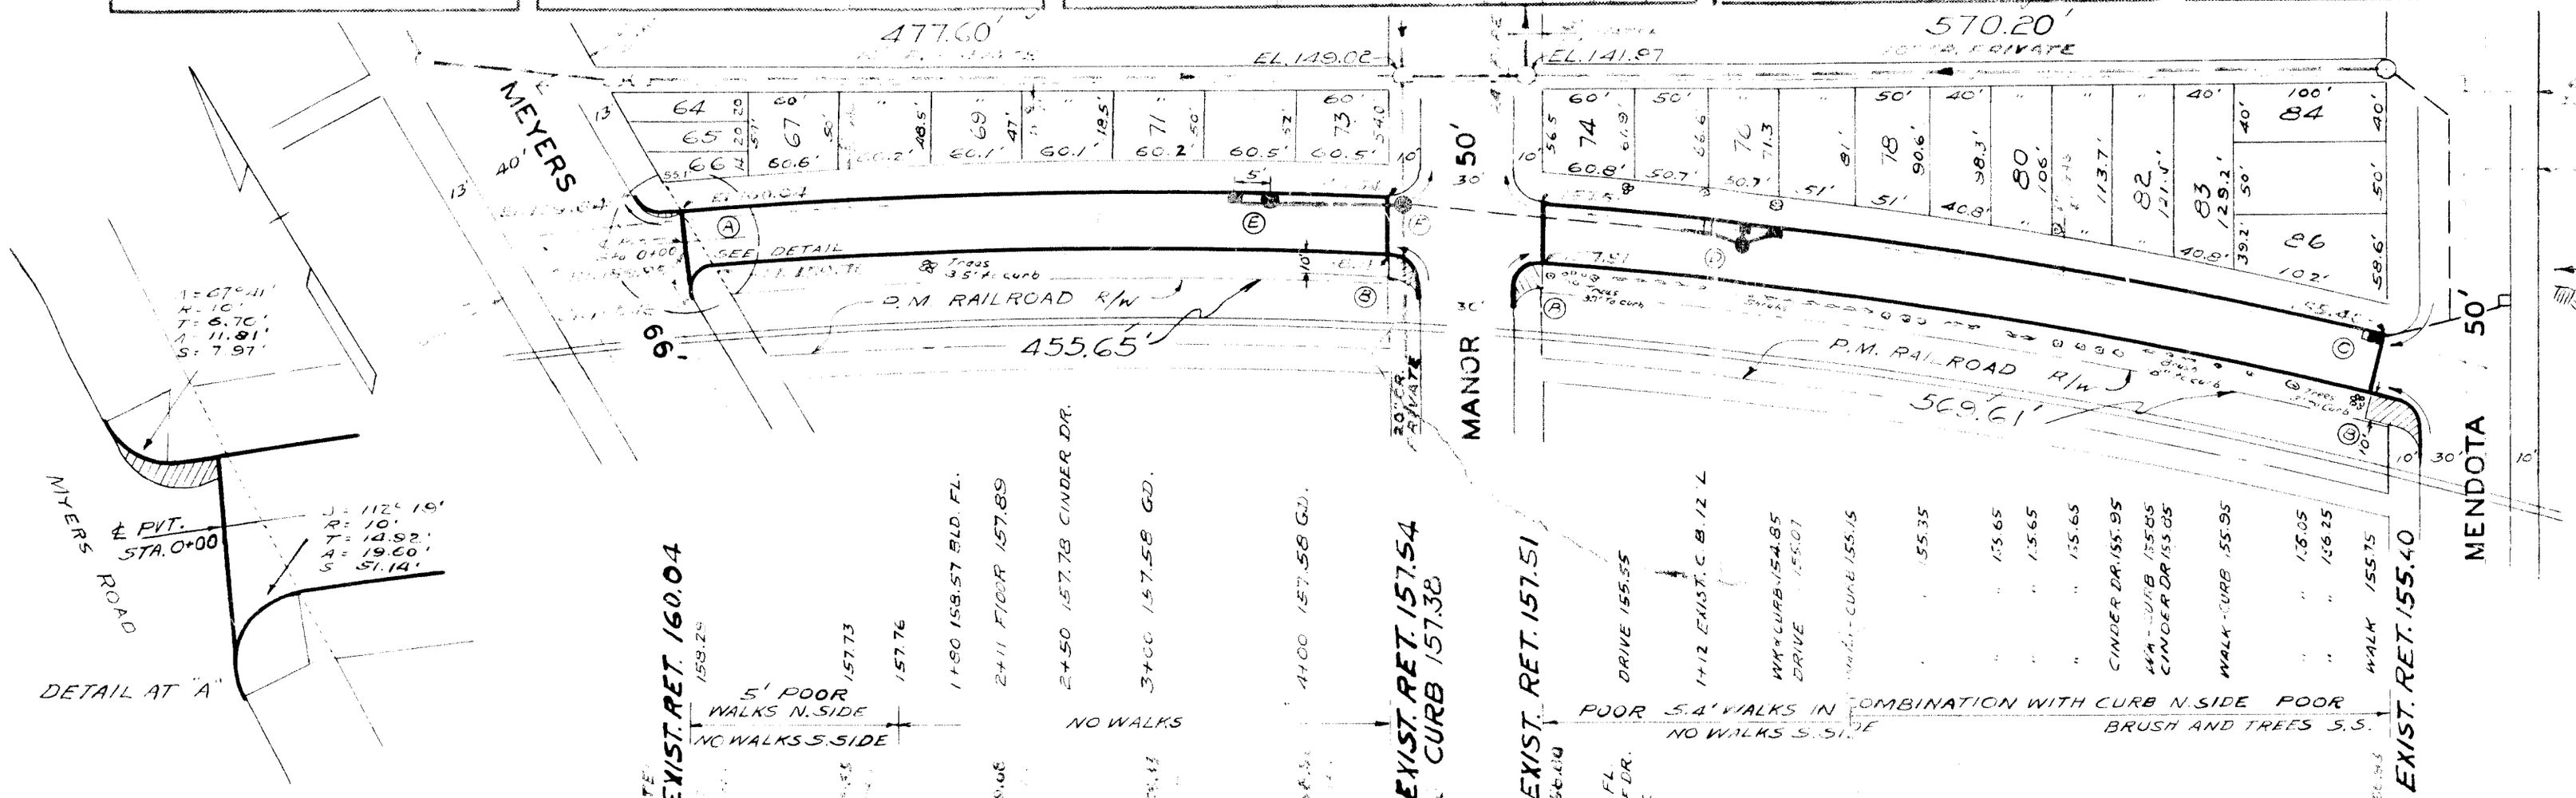

NOTE
AT Ⓐ WIDEN EXISTING RETURN WITH CURB PAVE WING STRIP WITH 8" CONCRETE BASE & 3½" ASPHALT TOP.
AT Ⓑ RECONSTRUCT RETURN TO NEW WIDTH AS SHOWN. PATCH WITH 8" CONCRETE BASE & 3½" ASPHALT TOP.
AT Ⓒ REMOVE EXISTING POOL & CONSTRUCT 1 STD. 18"X12" Y BASIN COMPLETE & CONNECT TO EXISTING OUTLET AS SHOWN.
AT Ⓓ REMOVE EXISTING L TYPE BASIN & CONSTRUCT 1 STD. TRAPPED SUMP MANHOLE WITH C.I. RING & COVER, & 2 12" L TYPE BASINS. CONNECT AS SHOWN.
AT Ⓔ CONSTRUCT 1 STD. TRAPPED SUMP MH. BASIN & 1 STD. 12" L TYPE BASIN & CONNECT AS SHOWN.
AT Ⓕ CONSTRUCT 1 STD. SEWER MANHOLE COMPLETE.

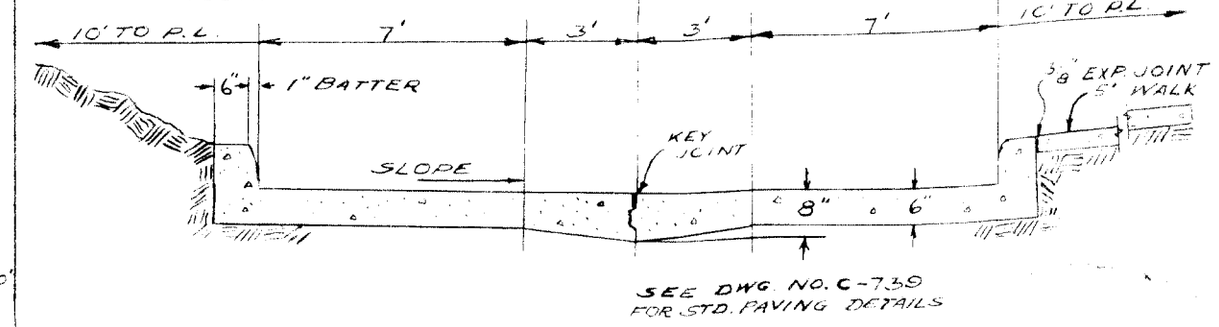

TYPICAL SECTION

BENCH MARKS

P.L. # 8-302 ON N.E. COR. OF FULLERTON & MANOR IS A CUT ON N.W. END OF WINDOW SILL ON FRONT OF BUILDING — 161.22
P.L. #8-251 S.W. COR. GRAND RIVER & MEYERS — 159.54
P.M. SPIKE IN POLE ON W.S. OF MEYERS 10' N. OF RAIL — 160.79
B.M. SPIKE IN POLE N.E. COR. OF PARK TERRACE & MANOR — 157.86
P.L. # 8-251A N.E. COR. OF FULLERTON & MONTEVISTA — 158.04

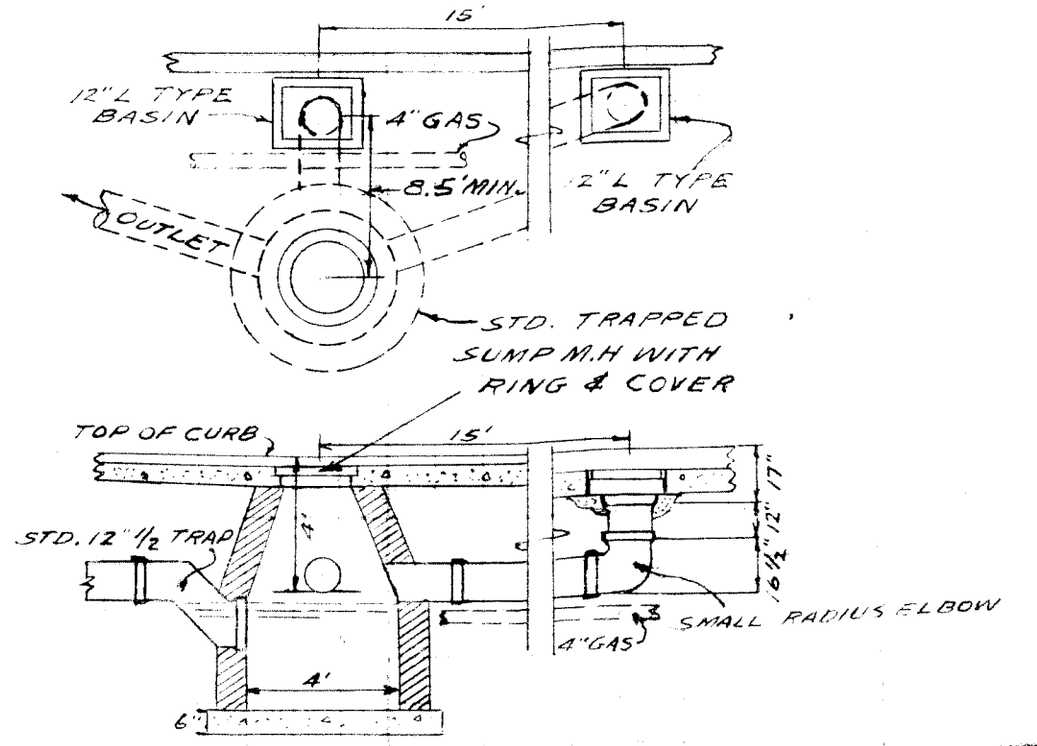

DETAIL AT "D"