CONTRACT NO. P.W.-

DEPARTMENT OF PUBLIC WORKS DETROIT

CITY ENGINEER'S OFFICE --- DIVISION OF PAVING DESIGN

STREET PAVING PLAN

CARD NO. X

INDEX NO. 78 | TOPO NO. 117

RECORD NO.

NAME OF STREET PARKLAND

ASSIGN. NO. 378 B-9

PETITION NO.

FROM 5.7'N. OF N.P.L. OF TIREMAN

TO S.P.L. OF LAMPHERE

DRAINAGE ONLY

SHEET 1 OF 1 SHEETS

TYPE OF PAVEMENT ~~B3 B 1.10~~ ONE COURSE CONCRETE TYPE II CURB — WIDTH 40'

10' UNIFORM AT STREET INTERSECTIONS EXCEPT AS NOTED

CONTRACT APPROVED - C.C. TO $

REQUESTED BY WEBER 9-20-50

DESIGNED BY	Arthur W. Wagner
DRAWN BY	J.W. LARSEN
TRACED BY	J.W.L.
CHECKED BY	R.L.T.R. Room

APPROVED

R. L. Brown

W. J. Wallace
ENGINEER OF STREETS

CITY ENGINEER

HOR. SCALE 1" = 100'	BOOK 1572	PAGE 97
VER. SCALE 1" = 2'	DATE LEVELS 10-22-97 DRAWING 5-1-51	

PLAN	J.L.	PROFILE	J.L.	COMPUTED	
CHECKED	A.N.B.	GRADE	A.N.B.	CHECKED	

		LENGTH		
LOTS 2L	2 134 33	LENGTH	1 067	16
CITY 2L	103 59	LENGTH	51	80
TOTAL 2L	2 237 92	LENGTH	1 118	96
		LOTS	CITY	
COST ADVERTISING				
COST INSPECTION				

QUANTITIES		ESTIMATED LOTS	ESTIMATED CITY	FINAL LOTS	FINAL CITY
EXCAVATION	CU. YDS.				
NEW CURB	LIN. FT.				
PAVING	SQ. YDS.				
"	"				
"	"				
SIDEWALK	SQ. FT.				
MANHOLES	ADJUST				
	CONSTRUCT				
BASINS	ADJUST				
	CONSTRUCT				
SEWERS-12"	LIN. FT.				

NOTE:
BEFORE STARTING CONSTRUCTION CONTRACTOR MUST CHECK WITH UTILITIES FOR LOCATIONS OF EXISTING STRUCTURES WHETHER OR NOT INDICATED ON PLANS.

PLAN SCALE DISTORTED

LOTS & ALLEYS 1"=100'

STREET WIDTHS 1"=50'

DRAINAGE COMPLETED

PAVING COMPLETED

SEWER

REVISIONS

SUPPLEMENTARY DETAILS

C-324A	C-390.	C-587	C-739B
C-325	C-524	C-733	C-938
C-326A	C-585	C-739	C-1608
C-327	C-586	C-739A	

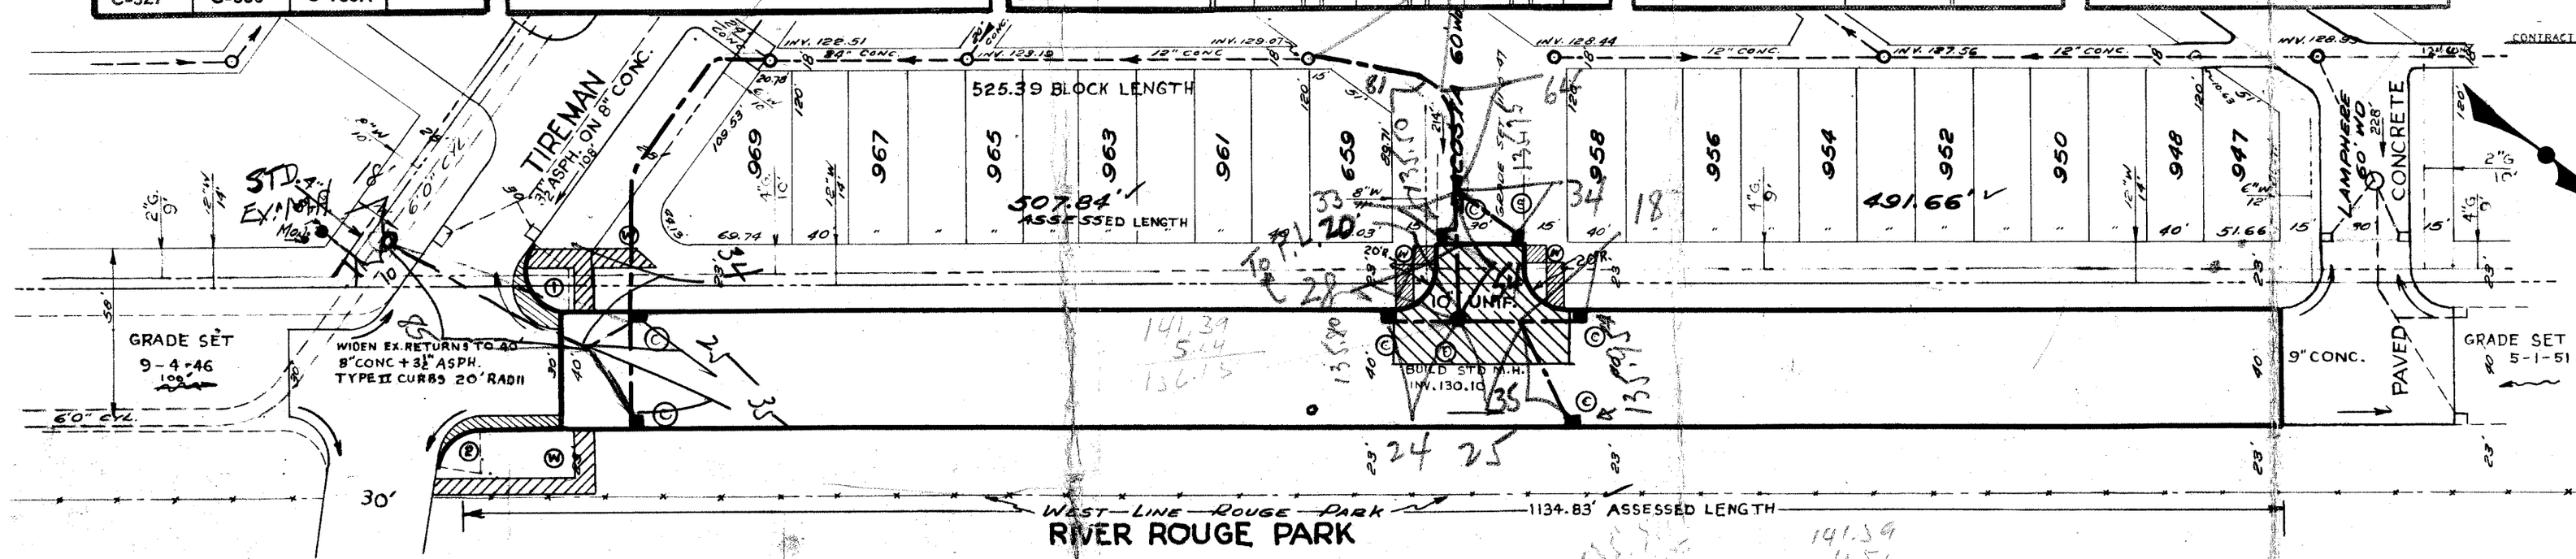

NOTE:
FOR SYMBOLS Ⓐ ETC. SEE STD. DETAIL DWG. C-327

NOTE:
AT STA. 5+00 REMOVE 1-15" MAPLE TREE

THIS STREET IS A SECONDARY HIGHWAY. CITY ASSESSORS SHOULD REDISTRIBUTE THE ASSESSED COST ACCORDING TO BENEFITS DERIVED FROM A 30FT. RESIDENTAIL STREET.

BENCH MARKS

	ELEVATION
P.L.B.M# 117.252 S.W. COR. PARKLAND & TIREMAN	135.763
P.L.B.M# 117.252A N.W. COR. DACOSTA & PARKLAND	135.743
"A" IN WATER GATE S.W. COR LAMPHERE & PARKLAND	137.45

APPLICATION 242-376

CURVE DATA

① Δ 126° 26' R 20' T 39.62' A 44.13' S 351.10°
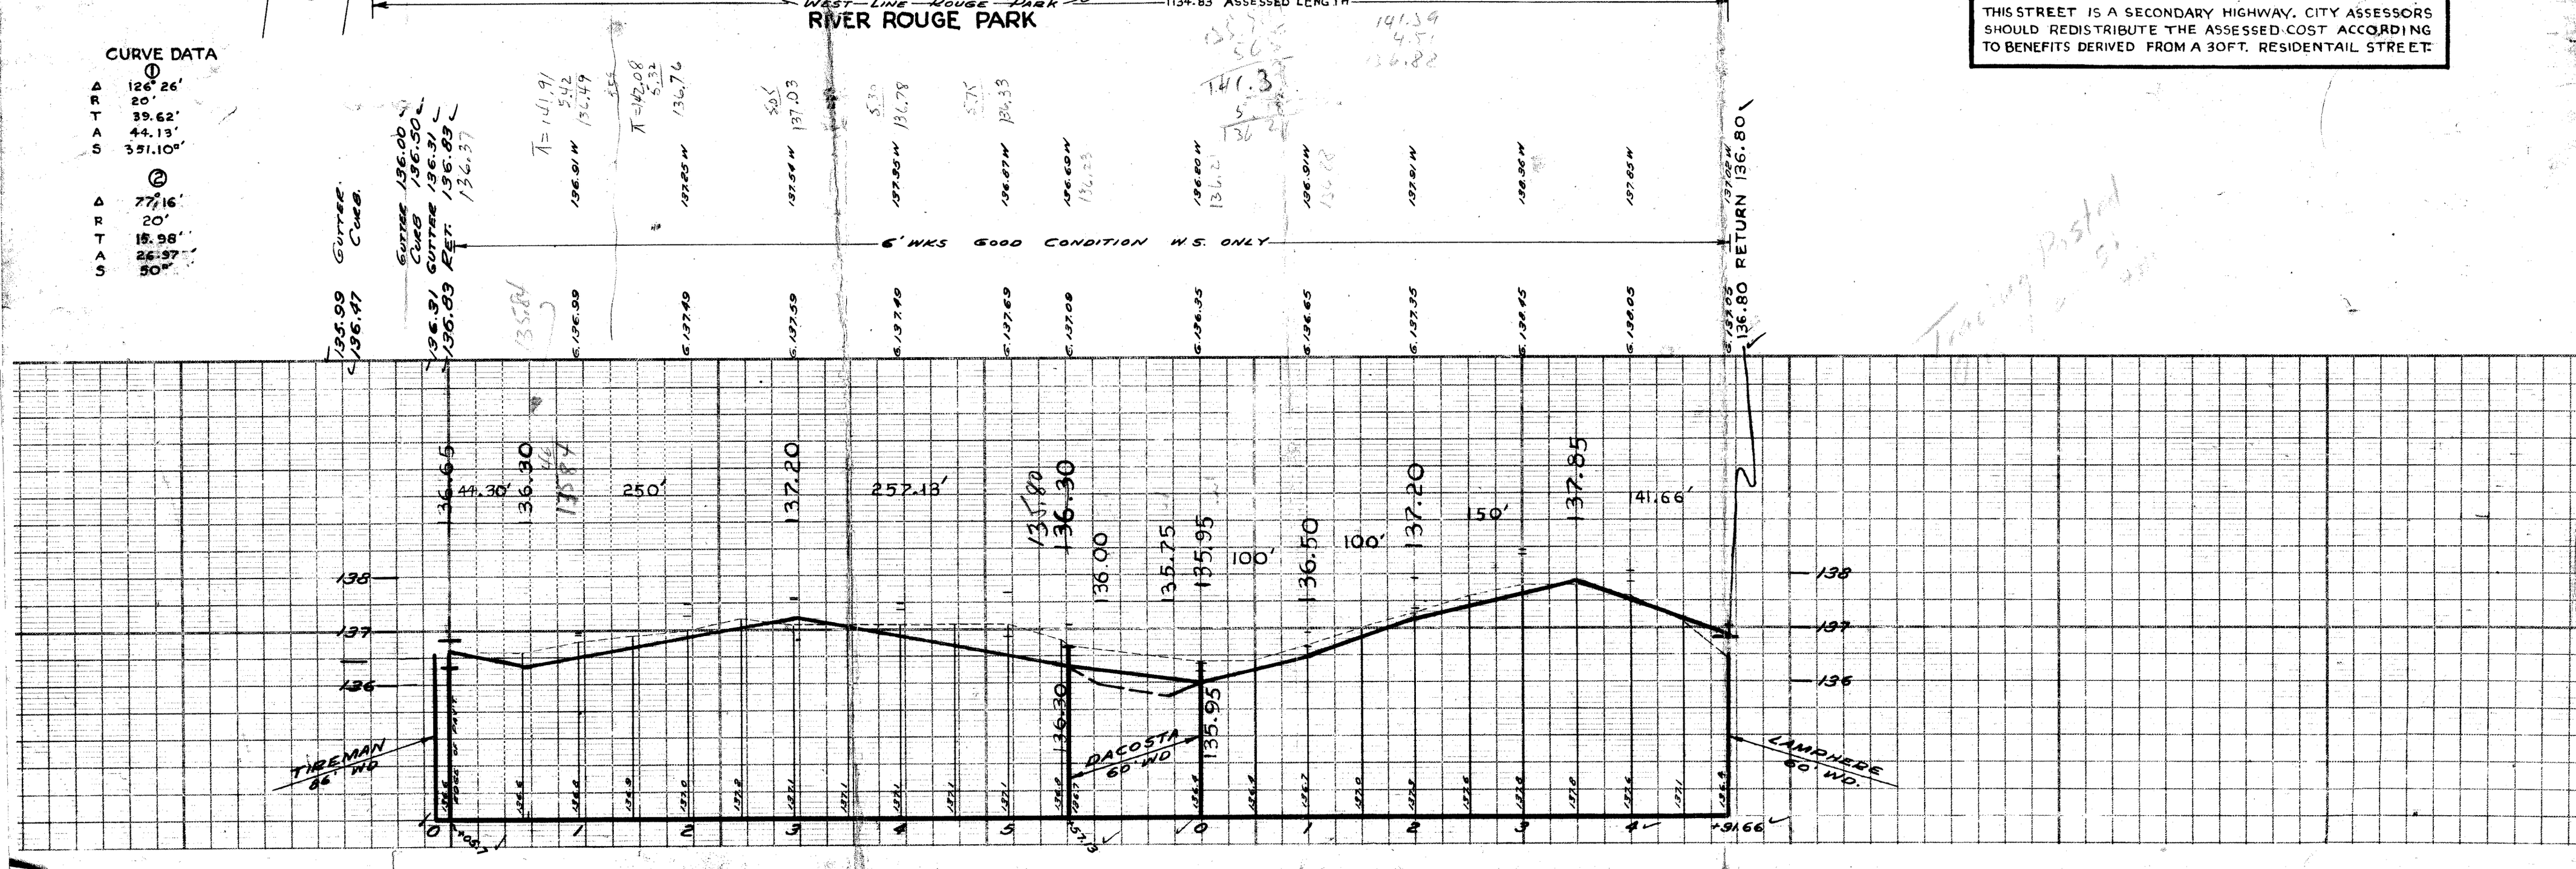
② Δ 77° 16' R 20' T 18.98' A 26.97' S 50°