SEWER	
REVISIONS	

SUPPLEMENTAL DRAWINGS		
C-324-A	C-390	C-737
C-325	C-624	C-739
C-326-A	C-585	C-739A
C-327	C-586	C-739B

NOTE:
BEFORE STARTING CONSTRUCTION CONTRACTOR MUST CHECK WITH UTILITIES FOR LOCATIONS OF EXISTING STRUCTURES WHETHER OR NOT INDICATED ON PLANS

PLAN SCALE DISTORTED

LOTS & ALLEYS 1" = 100'
STREET WIDTHS 1" = 50'

DRAINAGE COMPLETED

PAVING COMPLETED

QUANTITIES		ESTIMATED LOTS	ESTIMATED CITY	FINAL LOTS	FINAL CITY
EXCAVATION	Fill CU YDS	1 474	133		
NEW CURB	LIN FT	-	71		
PAVING	SQ YDS	3 531	294		
SIDEWALK	SQ FT	-	486		
MANHOLES	ADJUST				
	CONSTRUCT				
BASINS	ADJUST				
	CONSTRUCT	-	5		
SEWERS 12"	LIN FT	-	170		
SEWERS 15"	LIN FT				

HOR SCALE 1" = 50'	BOOK 1048	PAGE 72	
VER SCALE 1" = 2'	DATE LEVELS 3-15-46 DRAWING 9-4-46		
PLAN T.K.	PROFILE T.K.	COMPUTED S.S.	
CHECKED S.S.	GRADE T.K.	CHECKED R.F.	
LOTS 2L	1 550 05	LENGTH	775 03
CITY 2L	75 70	LENGTH	37 85
TOTAL 2L	1 625 75	LENGTH	812 88
		LOTS	CITY
COST ADVERTISING			
COST INSPECTION			

DESIGNED BY	T KANOW
DRAWN BY	T KANOW
TRACED BY	T.K.
CHECKED BY	[illegible]
APPROVED	

[illegible]
ENGINEER OF STREETS

Martin R Fisher
ASS'T CITY ENGINEER

CONTRACT NO.

DEPARTMENT OF PUBLIC WORKS DETROIT

CITY ENGINEER'S OFFICE — DIVISION OF PAVING DESIGN

STREET PAVING PLAN

A.P. 196-25A

ASSIGN NO. 7935

PETITION NO.

CARD NO.

INDEX NO.	TOPO NO.
78	109 117

RECORD NO.

NAME OF STREET

PARKLAND

FROM 28.85 S of N. P. L. OF WARREN

TO S. P. L. OF MAJESTIC

SHEET 1 OF 1 SHEETS

TYPE OF PAVEMENT 8 to 8 ONE COURSE CONCRETE INTEGRAL CURB WIDTH 40'

C.F. RES. REQUESTED BY DATE

Application 248-21
2-[illegible]-46

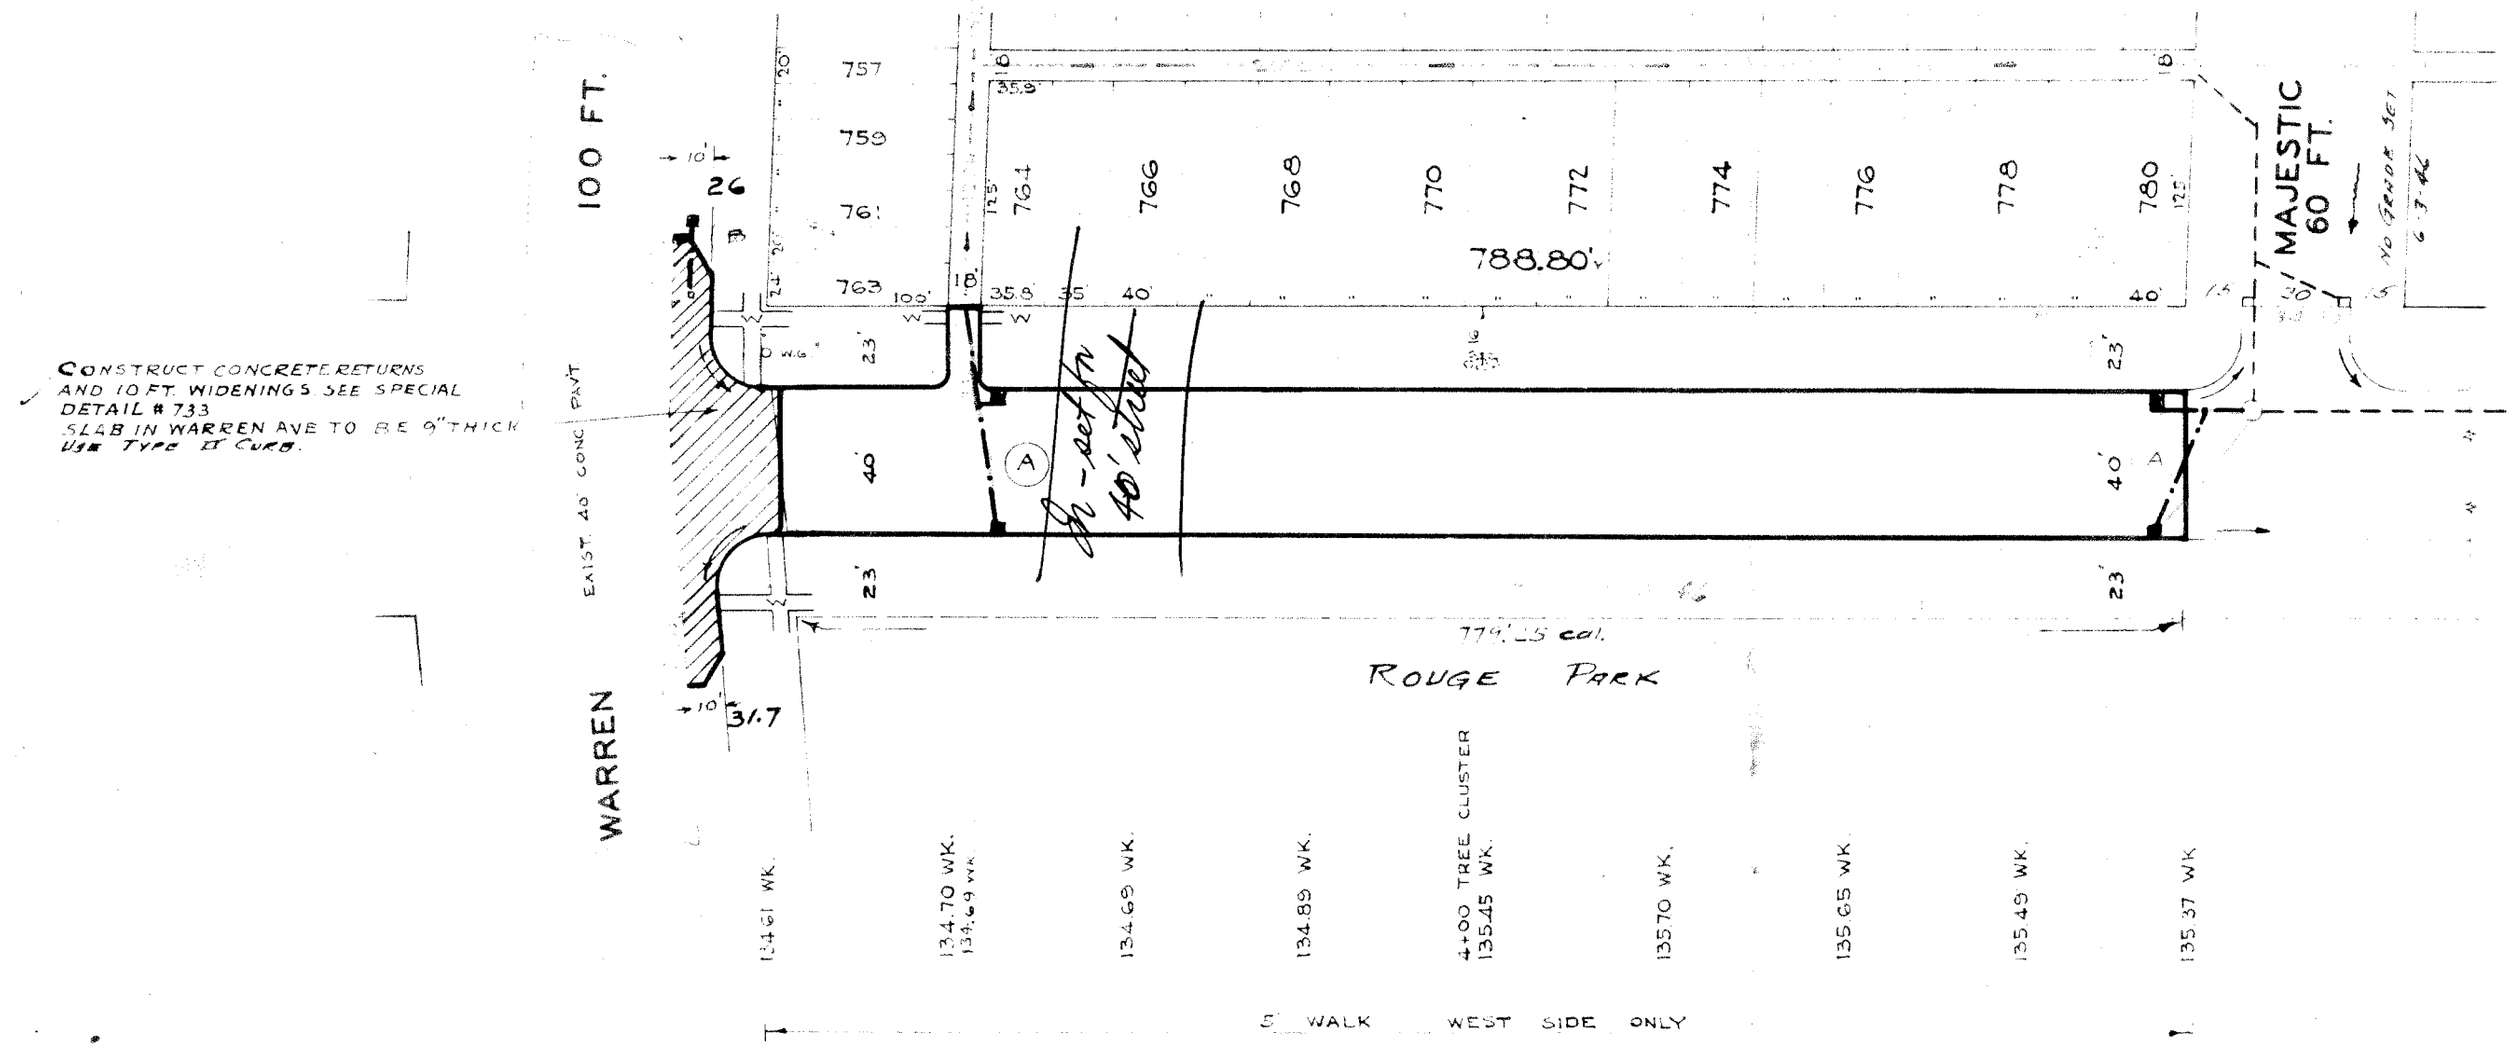

CONSTRUCT CONCRETE RETURNS AND 10 FT. WIDENINGS SEE SPECIAL DETAIL # 733
SLAB IN WARREN AVE TO BE 9" THICK USE TYPE II CURB.

BENCH MARKS

	ELEV.
P.L.B.M. No 109-250 N.W. COR. PARKLAND & WARREN	134.116
B.M. 6" IN WATER METER N.W. COR. MAJESTIC & PARKLAND	133.17

A CONSTRUCT 4 STD. 18"x12"-Y-BASINS, AND CONNECT AS SHOWN

B SHIFT EXISTING BASIN TO NEW LOCATION, AND CONNECT AS SHOWN

CONTRACTOR SHALL FURNISH AND INSTALL STD. FLAT TYPE CATCH BASIN FRAMES AND GRATES.
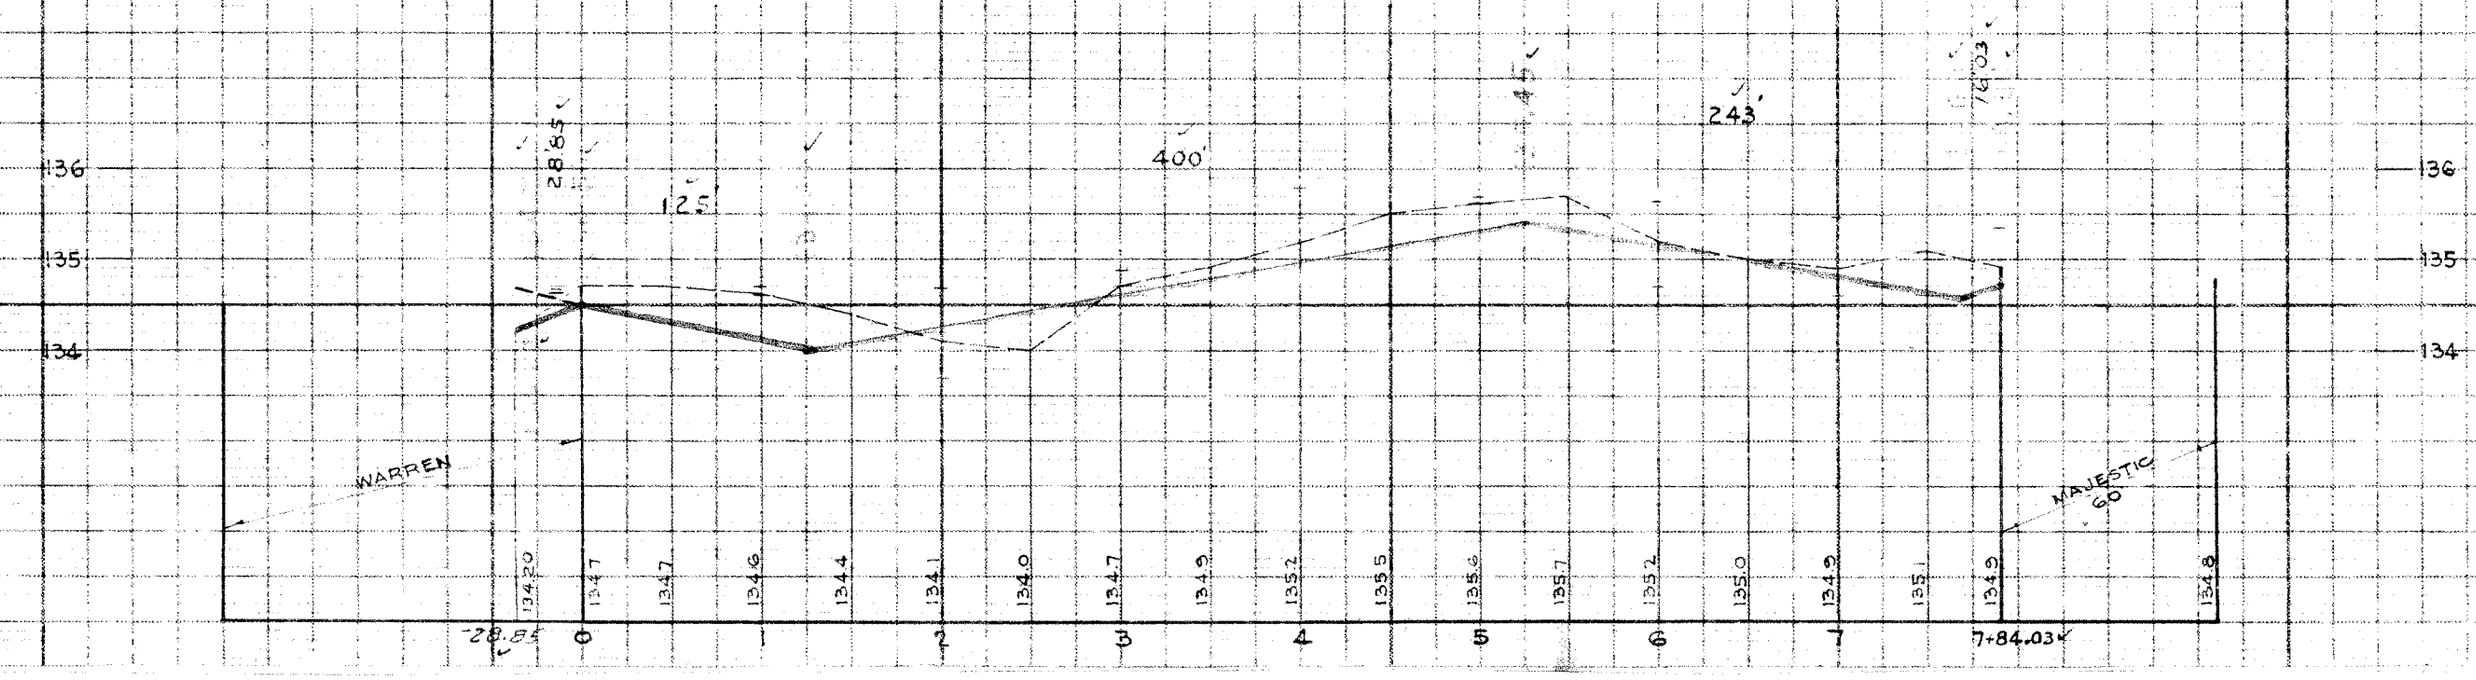
W CONSTRUCT 486 SQ. FT. OF STD. 4" WALK - 6' WIDE.