SEWER

INDEXED

REVISIONS:

JOB NO.

BLUE PRINT ISSUED FOR:	DATE	PROGRESS START	PROGRESS FINISH
GRADE ONLY			
CATCH BASINS			
PAVING-CLASS-			
DEPT. OF WATER SUPPLY			
GAS CO.			

QUANTITIES	LOTS	CITY	LOTS	CITY
EXCAVATION				
STRAIGHT CURB NEW				
OLD CURB RESET				
CIRCULAR CURB				
PAVING				
CONCRETE BASE				

HOR. SCALE 1"=100' BOOK 1439 PAGE 10
VER. SCALE 1"=2' DATE 3-6-40

PLAN	EM	PROFILE	EM	COMPUTED	
CHECKED		GRADE	KG	CHECKED	4/9/40

LOTS 2L	4 54C 78	LENGTH	2 273 39	
CITY 2L	500 —	LENGTH	250 —	
TOTAL 2L	5 04C 78	LENGTH	2 523 39	
		LOTS	CITY	
COST ADVERTISING BLANKS				
COST INSPECTION				

DESIGNED BY V. Guillematy
DRAWN BY E. McGee
TRACED BY
CHECKED BY V. Guillematy
APPROVED

ENGINEER OF STREETS

ASS'T CITY ENGINEER

CARD NO.

RECORD NO.

DEPARTMENT OF PUBLIC WORKS DETROIT

CITY ENGINEER'S OFFICE --- DIVISION OF PAVING DESIGN

STREET PAVING PLAN

INDEX NO.	TOPO. NO.
37	94

NAME OF STREET PELKEY 60'

FROM STATE FAIR

TO EIGHT MILE

NUMBER OF SHEETS 2

SHEET NO. 1

TYPE OF PAVEMENT _____ WIDTH _____

EXISTING POOLS & BASINS
NEW " " "

BENCH MARKS
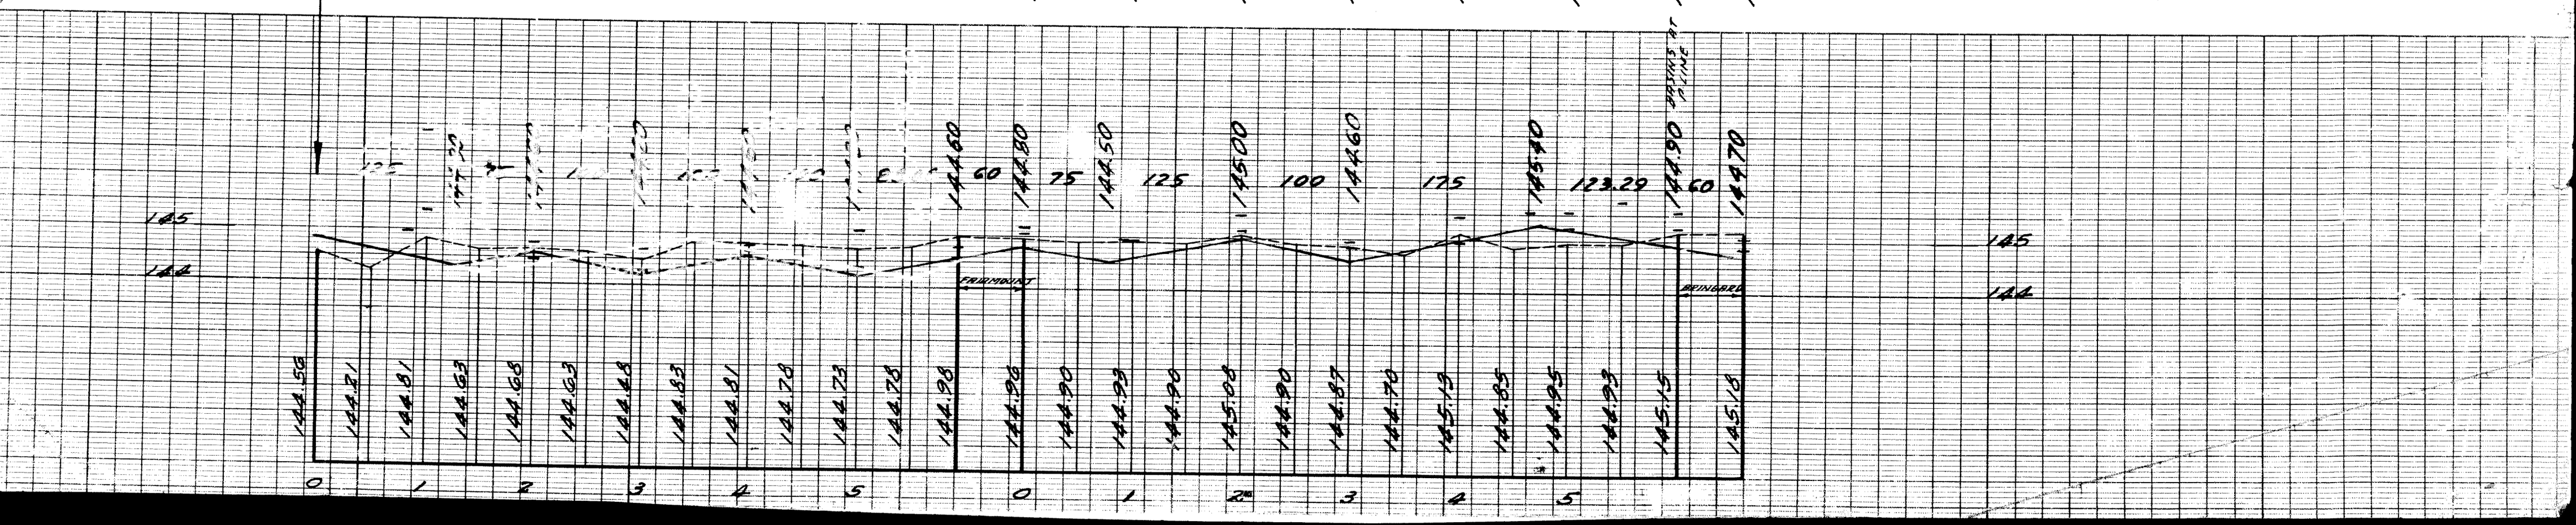
94.210 VERT. TRK. SPK. W.S. 30" MAPLE E.S. SCHOEMHERR 30' N. FAIRMOUNT 146.20
SPK. S.S. 18" MAPLE S.E. COR. ST. FAIR & SCHOEMHERR 146.60
TOP HYD. S.W. COR. PELKEY & CARLISLE 148.64