DEPARTMENT OF PUBLIC WORKS DETROIT

CITY ENGINEER'S OFFICE --- DIVISION OF PAVING DESIGN

STREET PAVING PLAN

SEWER	
INDEXED	
REVISIONS:	

JOB NO.		PROGRESS	
BLUE PRINT ISSUED FOR:	DATE	START	FINISH
GRADE ONLY			
CATCH BASINS			
PAVING-CLASS-			
DEPT. OF WATER SUPPLY			
GAS CO.			

QUANTITIES	LOTS	CITY	LOTS	CITY
EXCAVATION				
STRAIGHT CURB NEW				
OLD CURB RESET				
CIRCULAR CURB				
PAVING				
CONCRETE BASE				

HOR. SCALE 1" = 100'	BOOK 1439 PAGE 16		
VER. SCALE 1" = 2'	DATE 3-6-40		
PLAN EM	PROFILE EM	COMPUTED	
CHECKED	GRADE KG	CHECKED 4/19/40	
LOTS 2L	4 546 78	LENGTH	2 273 39
CITY 2L	500 -	LENGTH	250 -
TOTAL 2L	5 046 78	LENGTH	2 523 39
		LOTS	CITY
COST ADVERTISING BLANKS			
COST INSPECTION			

DESIGNED BY	V. Guillemoty
DRAWN BY	E. McGee
TRACED BY	
CHECKED BY	V. Guillemoty
APPROVED	
ENGINEER OF STREETS	
ASS'T CITY ENGINEER	

CARD NO.

INDEX NO.	TOPO. NO.
37	94

RECORD NO.

NAME OF STREET PELKEY 60'

FROM STATE FAIR

TO EIGHT MILE

TYPE OF PAVEMENT _____ WIDTH _____

NUMBER OF SHEETS 2

SHEET NO. 1

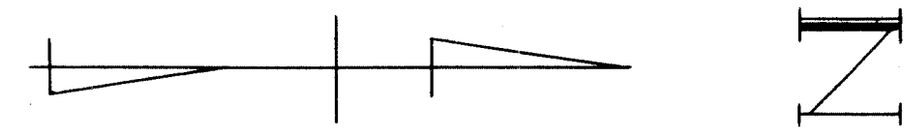

EXISTING POOLS & BASINS

NEW " " "

BENCH MARKS

94.210 VERT. TRK. SPK. W.S. 30" MAPLE E.S. SCHOENHERR 90' N. FAIRMOUNT 146.20

SPK. S.S. 18" MAPLE S.E. COR. ST. FAIR & SCHOENHERR 146.60
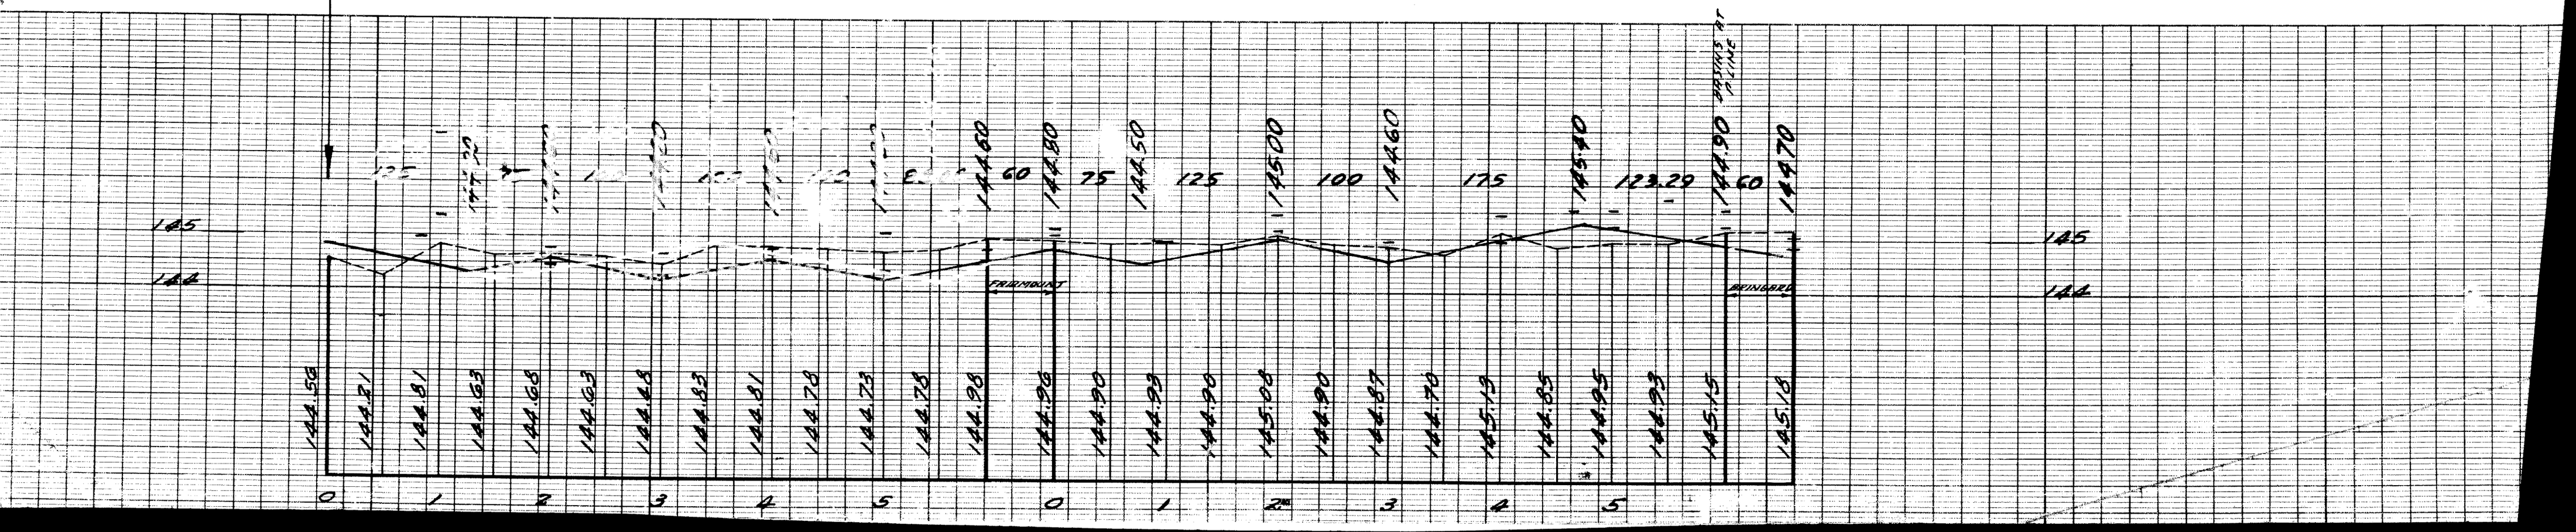
TOP HYD. S.W. COR. PELKEY & CARLISLE 148.64