SEWER
REVISIONS

SUPPLEMENTARY DETAILS			
C-324A	C-390	C-587	C-739B
C-325	C-524	C-733	C-938
C-326A	C-585	C-739	C-1608
C-327	C-586	C-739A	

NOTE:
BEFORE STARTING CONSTRUCTION CONTRACTOR MUST CHECK WITH UTILITIES FOR LOCATIONS OF EXISTING STRUCTURES WHETHER OR NOT INDICATED ON PLANS.

PLAN SCALE DISTORTED

LOTS & ALLEYS 1" = 100'
STREET WIDTHS 1" = 50'

DRAINAGE COMPLETED

PAVING COMPLETED

QUANTITIES		ESTIMATED		FINAL	
		LOTS	CITY	LOTS	CITY
EXCAVATION	CU. YDS.				
NEW CURB	LIN. FT.				
PAVING	SQ. YDS.				
"	"				
"	"				
SIDEWALK	SQ. FT.				
MANHOLES	ADJUST				
	CONSTRUCT				
BASINS	ADJUST				
	CONSTRUCT				
SEWERS-12"	LIN. FT.				

SEE SHEET 1 OF 2

HOR. SCALE	1" = 100'	BOOK 1720 PAGE 32	
VER. SCALE	1" = 2'	DATE LEVELS 10-25-50 DRAWING 1-9-50	
PLAN	LN	PROFILE	LN
CHECKED	AB.	GRADE	R³
		COMPUTED	
		CHECKED	
LOTS 2L		LENGTH	
CITY 2L		LENGTH	
TOTAL 2L			
		LOTS	CITY
COST ADVERTISING			
COST INSPECTION			

SEE SHEET 1 OF 2

DESIGNED BY	R³
DRAWN BY	J. Nautsch
TRACED BY	
CHECKED BY	Robt R Ream
APPROVED	

ENGINEER OF STREETS
Asst. CITY ENGINEER

CARD NO.

INDEX NO.	TOPO NO.
72	115

RECORD NO.

DEPARTMENT OF PUBLIC WORKS DETROIT

CITY ENGINEER'S OFFICE --- DIVISION OF PAVING DESIGN

STREET PAVING PLAN

NAME OF STREET: PEMBROKE

ASSIGN. NO. 378C-13
PETITION NO.

FROM E.P.L. OF BENTLER

TO W.P.L. OF BURT ROAD

SHEET 2 OF 2 SHEETS

TYPE OF PAVEMENT 8"-6"-8" ONE COURSE CONCRETE - INTEGRAL CURB — DRAINAGE — WIDTH 30'

8" UNIFORM AT STREET INTERSECTIONS EXCEPT AS NOTED

CONTRACT APPROVED C.C. TO S.

REQUESTED BY WEBER 9-20-50

BENCH MARKS

	ELEV.
P.B.M. #115-251 N.E. COR. LASHER & PEMBROKE	160.479
P.B.M. #115-251A N.W. COR. BURGESS & PEMBROKE	156.114
MKR. HYD. N.W. COR. BENTLER & PEMBROKE	162.86
P.B.M. #115-255 N.E. COR. BURT RD. & SEVEN MILE RD.	158.475
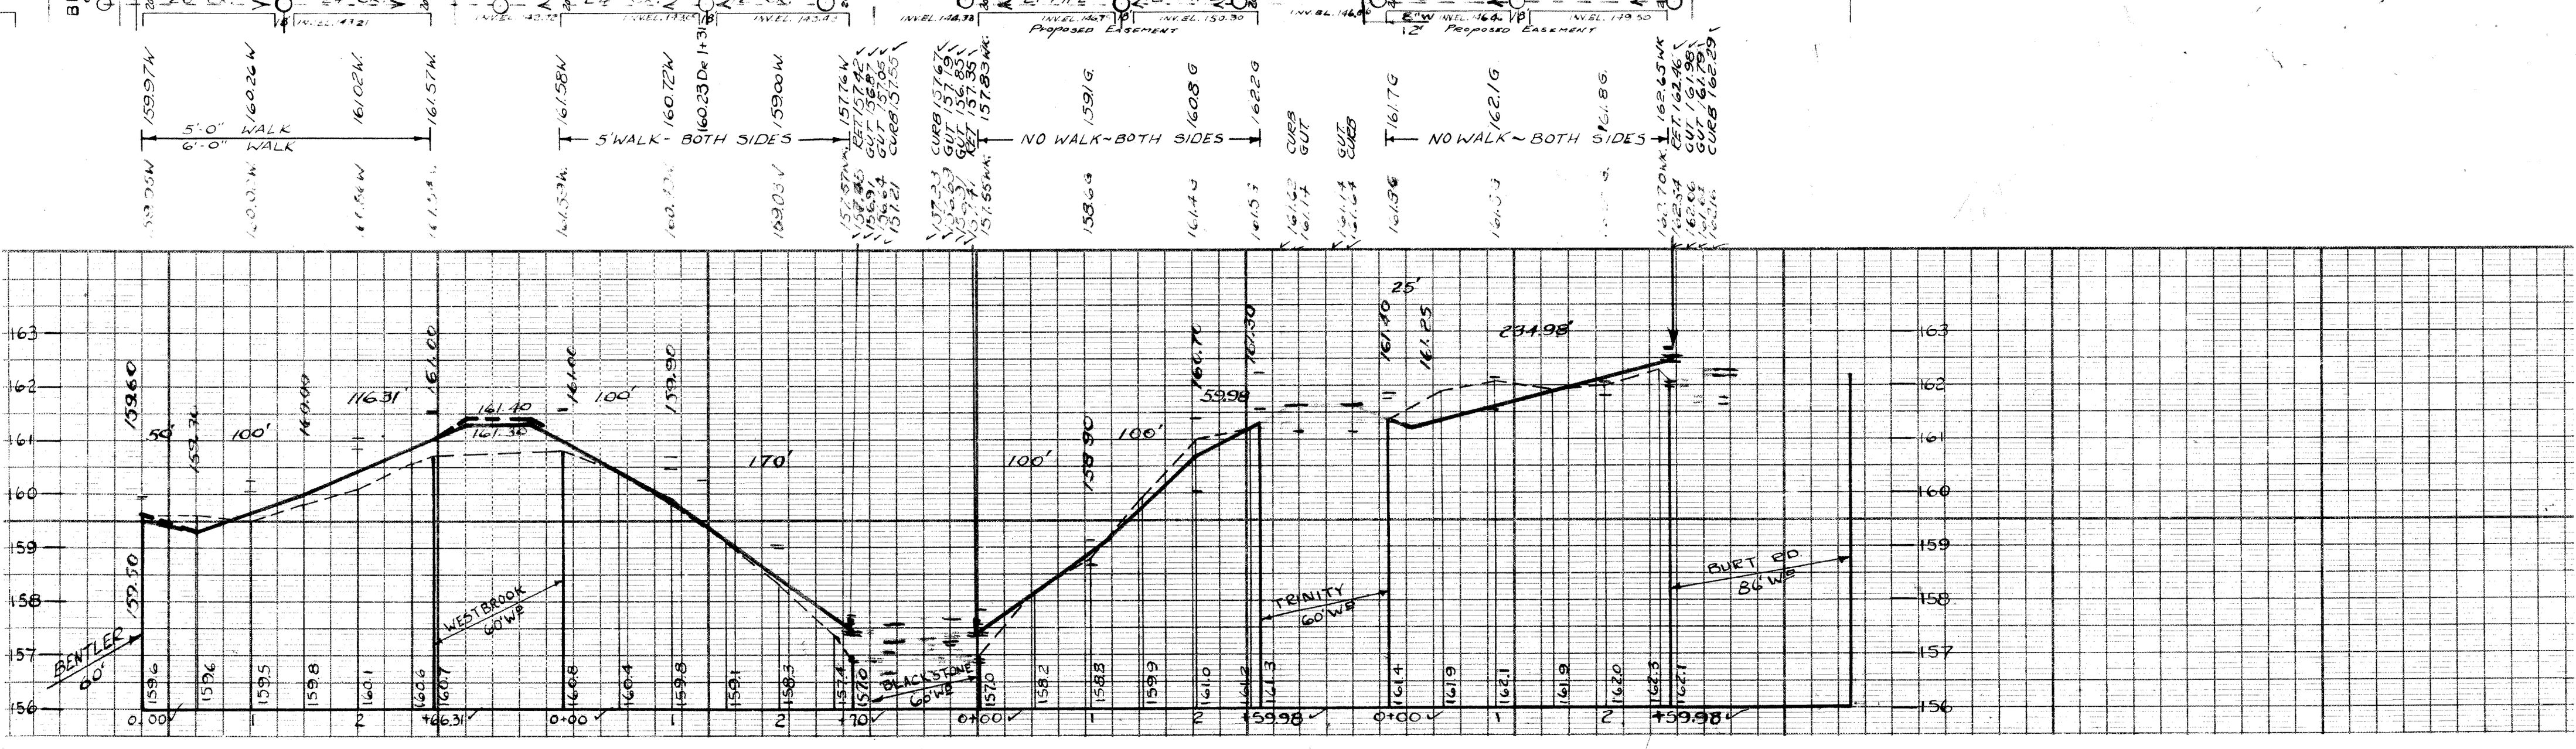
NOTE: FOR SYMBOLS (A) ECT. SEE STD. DETAIL DRAWING C-327