| SEWER | 5-2-51 |
|---|---|
| REVISIONS PROFILE - TO NEW LEVELS C.J.F. | |
| | |
| | |
| | |

| SUPPLEMENTARY DETAILS | | | |
|---|---|---|---|
| C-324A | C-290. | C-587 | C-739B |
| C-325 | C-524 | C-733 | C-938 |
| C-326A | C-585 | C-739 | C-1608 |
| C-327 | C-586 | C-739A | |

NOTE:
BEFORE STARTING CONSTRUCTION CONTRACTOR MUST CHECK WITH UTILITIES FOR LOCATIONS OF EXISTING STRUCTURES WHETHER OR NOT INDICATED ON PLANS

PLAN SCALE DISTORTED

LOTS & ALLEYS 1" = 100'

STREET WIDTHS 1" = 50'

DRAINAGE COMPLETED

PAVING COMPLETED

| QUANTITIES | | ESTIMATED LOTS | ESTIMATED CITY | FINAL LOTS | FINAL CITY |
|---|---|---|---|---|---|
| EXCAVATION | CU. YDS. | | | | |
| NEW CURB | LIN. FT. | | | | |
| PAVING | SQ. YDS. | | | | |
| " | " | | | | |
| " | " | | | | |
| SIDEWALK | SQ. FT. | | | | |
| MANHOLES | ADJUST | | | | |
| | CONSTRUCT | | | | |
| BASINS | ADJUST | | | | |
| | CONSTRUCT | | | | |
| SEWERS-12" | LIN. FT. | | | | |

| | | | |
|---|---|---|---|
| HOR. SCALE 1" = 100' | BOOK 1758 | PAGE 7 | 23 |
| VER. SCALE 1" = 2' | DATE | LEVELS 5-19-50 | DRAWING 5-31-50 |

| PLAN | K.J.M. | PROFILE | K.J.M. | COMPUTED | |
|---|---|---|---|---|---|
| CHECKED | A.W. | GRADE | A.W. | CHECKED | |

| | | | | | |
|---|---|---|---|---|---|
| LOTS | 2L | 1 893 62 | LENGTH | 946 81 | |
| CITY | 2L | 94 - | LENGTH | 47 - | |
| TOTAL | 2L | 1 987 62 | LENGTH | 993 81 | |
| | | | | LOTS | CITY |
| COST ADVERTISING | | | | | |
| COST INSPECTION | | | | | |

| | |
|---|---|
| DESIGNED BY | [illegible] 12-19-50 |
| DRAWN BY | K.J. MEYERS |
| TRACED BY | |
| CHECKED BY | [illegible] |

APPROVED

ENGINEER OF STREETS

CITY ENGINEER

CARD NO. X

RECORD NO.

| INDEX NO. | TOPO NO. |
|---|---|
| 71 | 123 |

DEPARTMENT OF PUBLIC WORKS

CITY ENGINEER'S OFFICE --- DIVISION OF PAVING DESIGN

# STREET PAVING PLAN

378 D-10

ASSIGN NO. 378 B-22

PETITION NO.

NAME OF STREET PEMBROKE

FROM 13' W. OF E.P.L. OF BERG RD.

TO 0.78' E. OF E.P.L. REDFERN

SHEET 1 OF SHEETS

TYPE OF PAVEMENT 8 : 6 8 ONE-COURSE CONCRETE - INTEGRAL CURB WIDTH 30'

8" UNIFORM AT STREET INTERSECTIONS EXCEPT AS NOTED

CONTRACT APPROVED - CC TO $

REQUESTED BY WEBER 2-1-51

BENCH MARKS

P.L.B.M. # 123-257 N.E. COR. OF PEMBROKE & BERG ROAD ELEV. 157.336 [REC.]

P.L.B.M. # 123-257A S.E. COR. OF PEMBROKE & REDFERN ELEV. 158.132 [REC.]

NOTE: FOR SYMBOLS Ⓐ ETC. SEE STD. DETAIL DRWG. No C-327

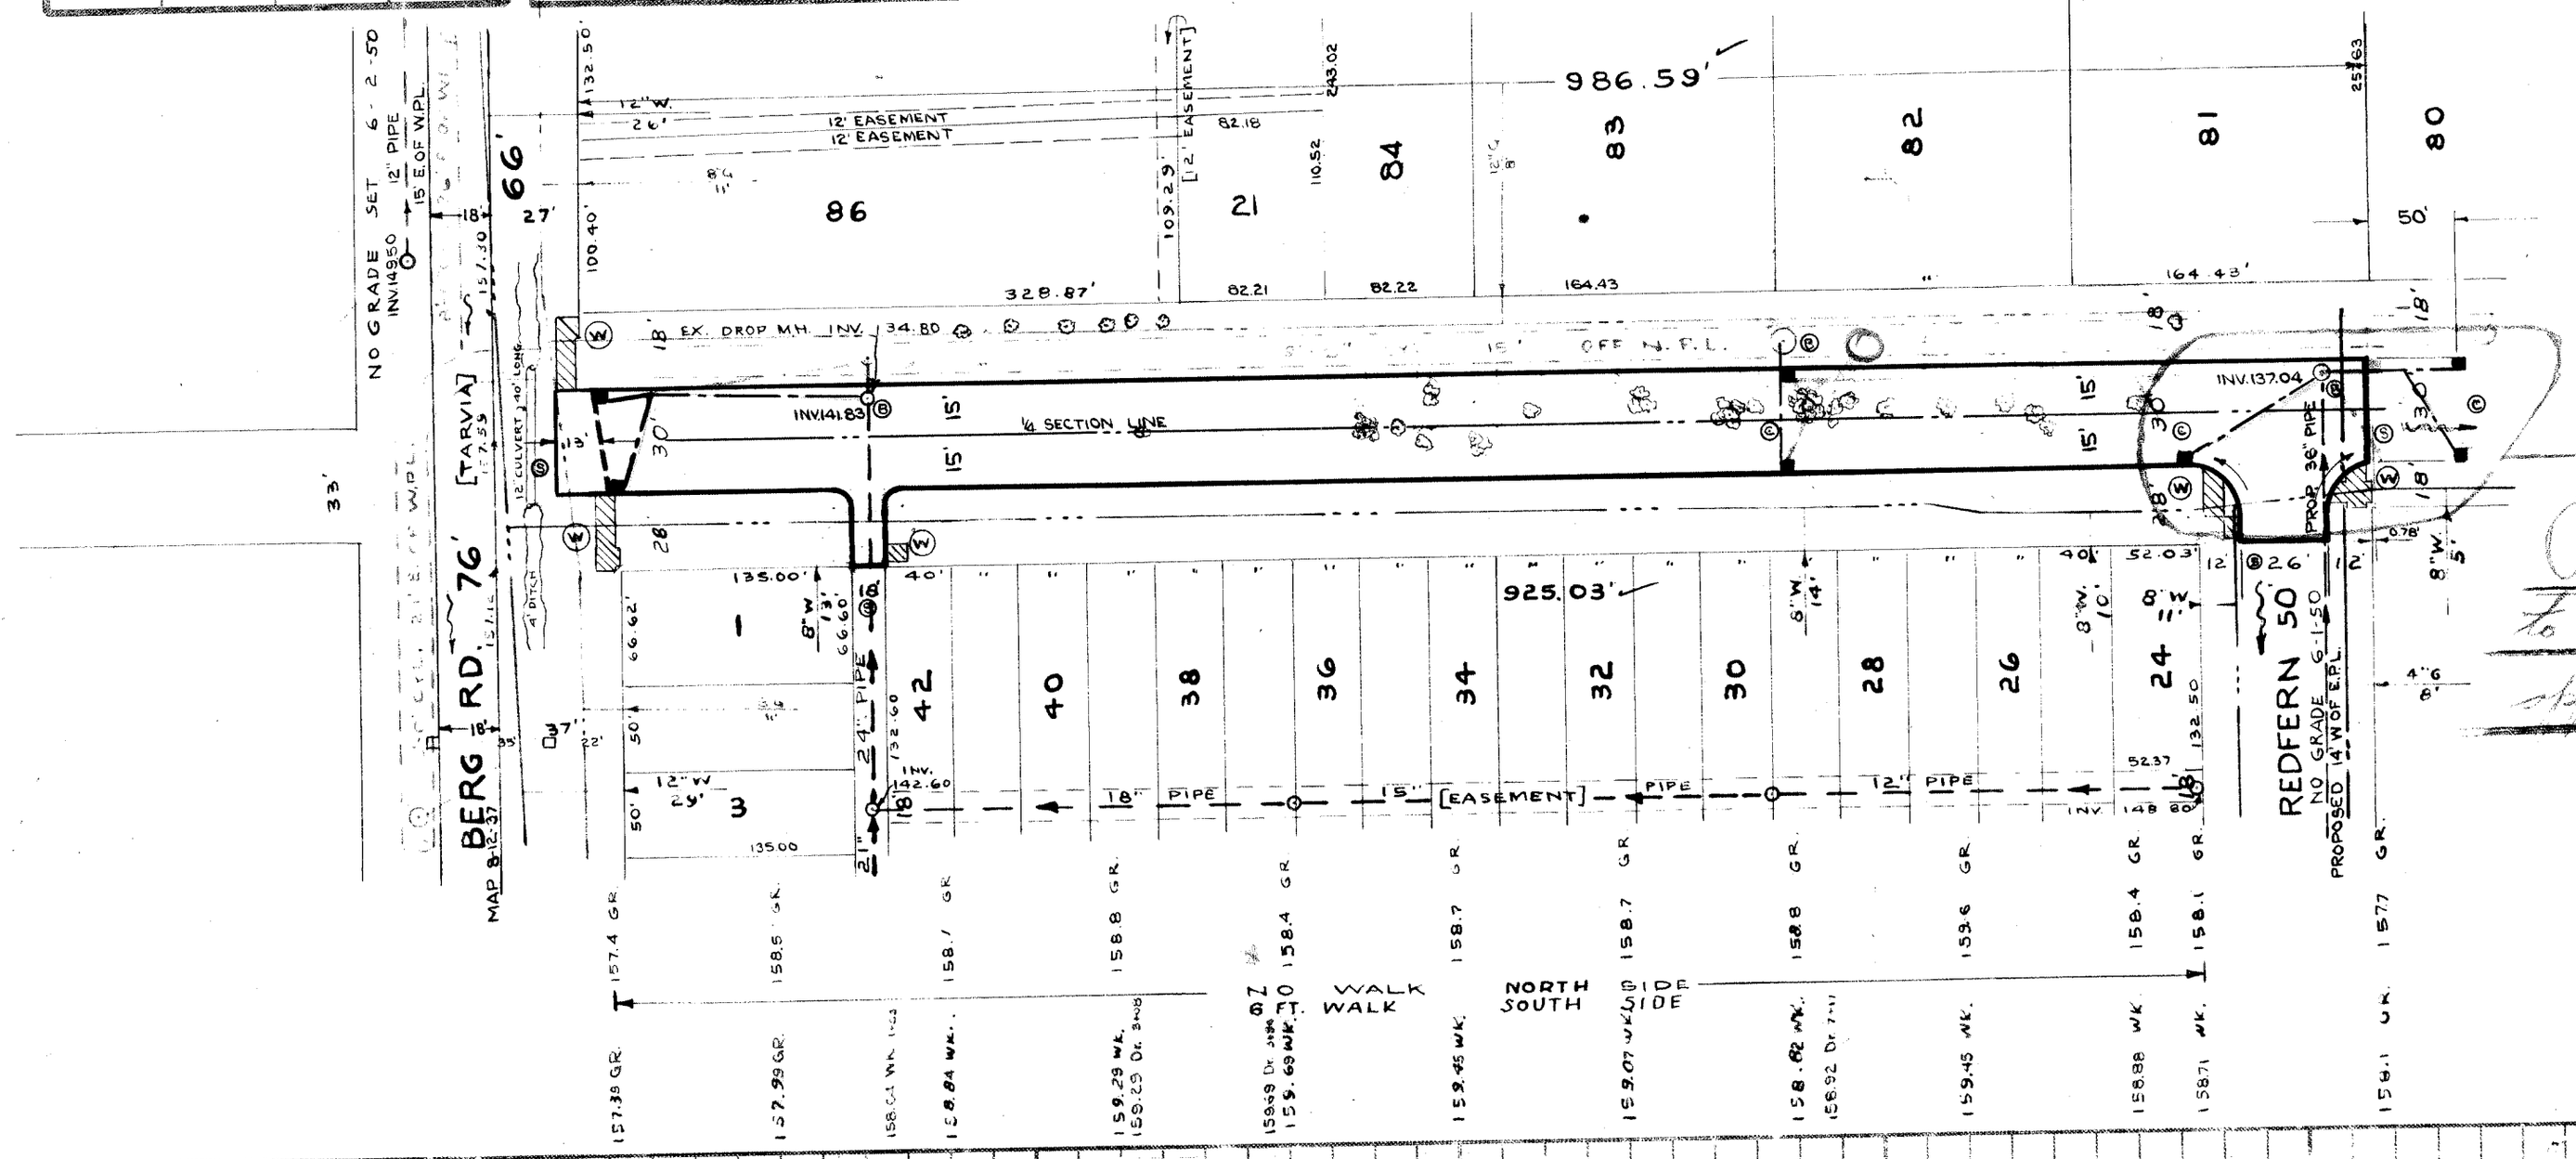


Hold Drainage for Proposed Storm Sewer to be placed under contract about July 1st.

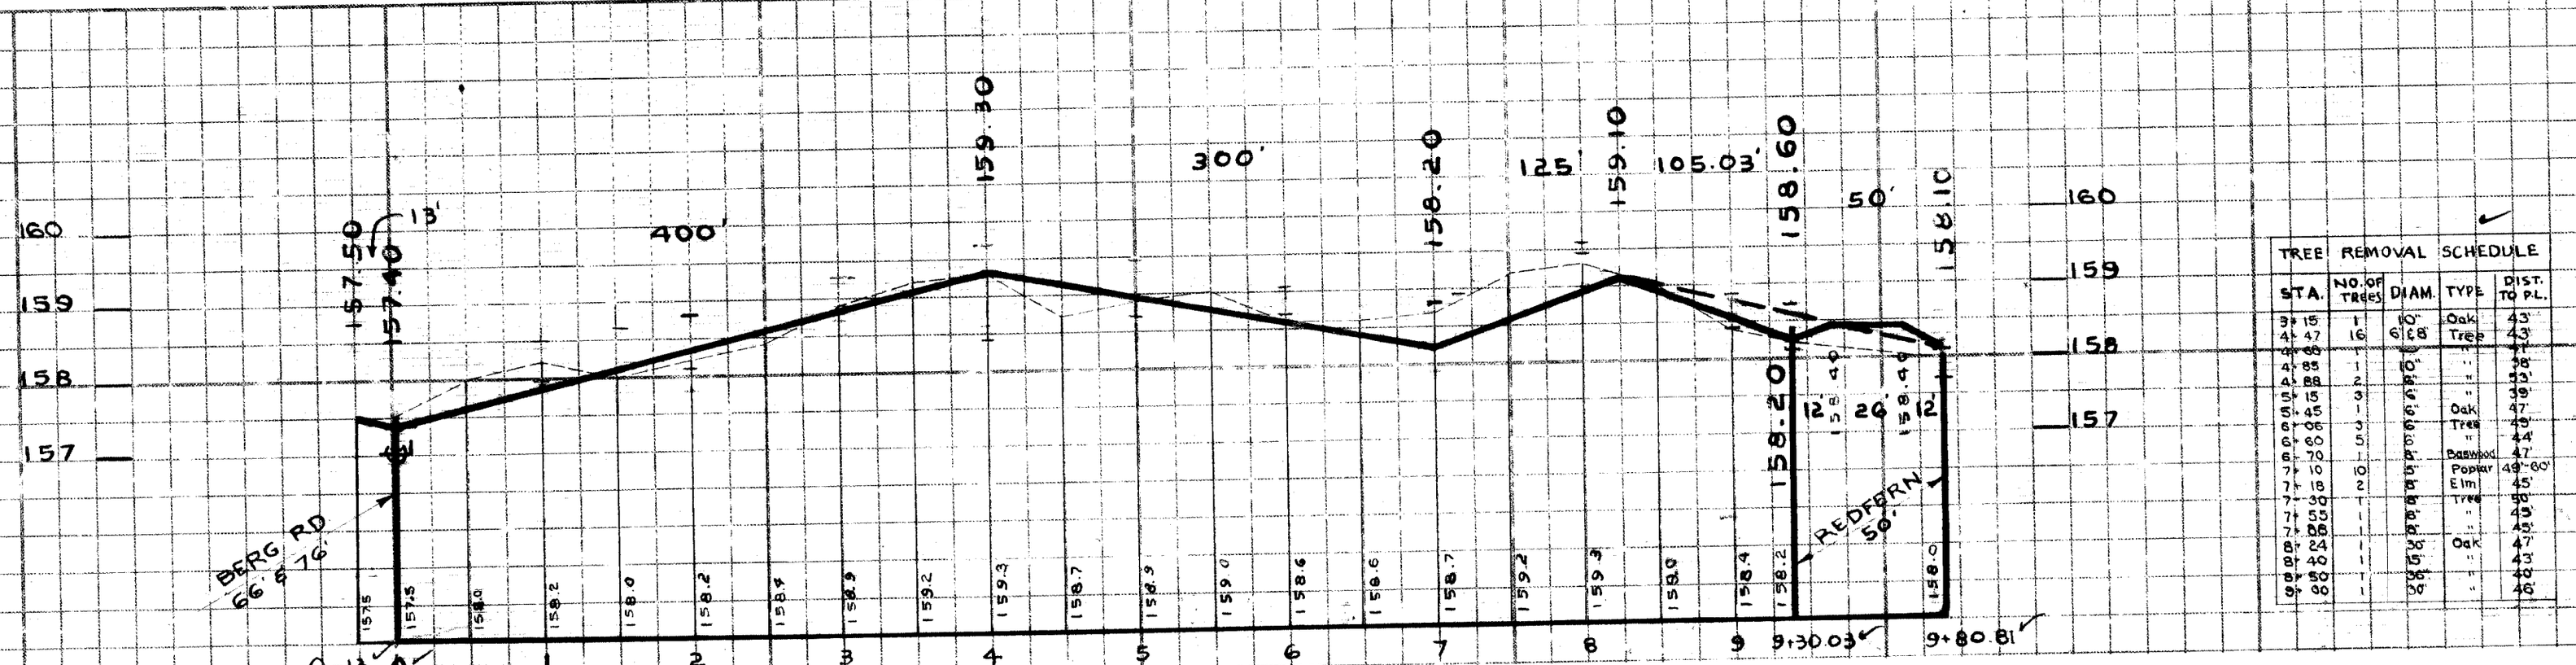


| TREE REMOVAL SCHEDULE | | | | |
|---|---|---|---|---|
| STA. | NO. OF TREES | DIAM. | TYPE | DIST. TO P.L. |
| 3+15 | 1 | 10" | Oak | 43 |
| 4+47 | 16 | 6"-18" | Tree | 43 |
| 4+68 | 1 | " | " | 44 |
| 4+85 | 1 | 10" | " | 38 |
| 4+88 | 2 | " | " | 38 |
| 5+15 | 3 | " | " | 38 |
| 5+45 | 1 | " | Oak | 47 |
| 6+08 | 3 | " | Tree | 44 |
| 6+60 | 5 | " | " | 44 |
| 6+70 | 1 | " | Basswood | 47 |
| 7+10 | 10 | " | Poplar | 49-60 |
| 7+18 | 2 | " | Elm | 45 |
| 7+30 | 1 | " | Tree | 44 |
| 7+55 | 1 | " | " | 44 |
| 7+88 | 1 | " | " | 44 |
| 8+24 | 1 | " | Oak | 47 |
| 8+40 | 1 | " | " | 48 |
| 9+80 | 1 | " | " | 48 |