SEWER

REVISIONS Revised Grade From Sta. 1+50 W. of Fielding to Sta. 0+00 E. P.L. of Fielding 5-13-49

SUPPLEMENTARY DETAILS

C-324A	C-390	C-733	C-938
C-325	C-524	C-739	C-587
C-326A	C-585	C-739A	
C-327	C-586	C-739B	

NOTE

BEFORE STARTING CONSTRUCTION CONTRACTOR MUST CHECK WITH UTILITIES FOR LOCATIONS OF EXISTING STRUCTURES WHETHER OR NOT INDICATED ON PLANS

PLAN SCALE DISTORTED

LOTS & ALLEYS 1" = 50'

STREET WIDTHS 1" = 50'

2-BASINS EAST OF FIELDING 5-13-49

DRAINAGE COMPLETED

PAVING COMPLETED

QUANTITIES		ESTIMATED LOTS	ESTIMATED CITY	FINAL LOTS	FINAL CITY
EXCAVATION	CU YDS				
NEW CURB	LIN FT				
PAVING	SQ YDS				
SIDEWALK	SQ FT				
MANHOLES	ADJUST				
	CONSTRUCT				
BASINS	ADJUST				
	CONSTRUCT				
SEWERS 12"	LIN FT				
SEWERS 15"	LIN FT				

HOR. SCALE 1" = 50' DESN. 916 PAGE 60

VER. SCALE 1" = 2' DET. 3-25-49

PLANS R E R TRACED R E R

QUANTITIES A R CHECKED J.E.

1	031	24
	280	00
1	311	24

515	62
140	00
655	62

LOTS

STREET EXCAVATION

COST INSPECTION

DESIGNED BY

DRAWN BY R Reid.

TRACED BY

QUANTITIES

CHECKED BY Robt. R. Reem

P. E. Stanton

W. E. Wallace

ENGINEER OF STREETS

Martin R. Fisher

ASSIST. CITY ENGINEER

CARD IN X

SHEET 72 | 115

RECORD NO

DEPARTMENT OF PUBLIC WORKS DETROIT

CITY ENGINEER'S OFFICE --- DIVISION OF PAVING DESIGN

STREET PAVING PLAN

A.P. 40.325T-10
A.P. (259-11)

ASSESSMENT NO. 7895

PEMBROKE

FROM W. P. L. OF BRAILE

TO W. P. L. OF STOUT (NORTH SIDE)

SHEET 1 OF 1 SHEETS

TYPE OF PAVEMENT DRAINAGE ~~6" 6 ONE COURSE CONC - INTEGRAL CURB~~ WIDTH 30'

& UNIFORM AT STREET INTERSECTIONS
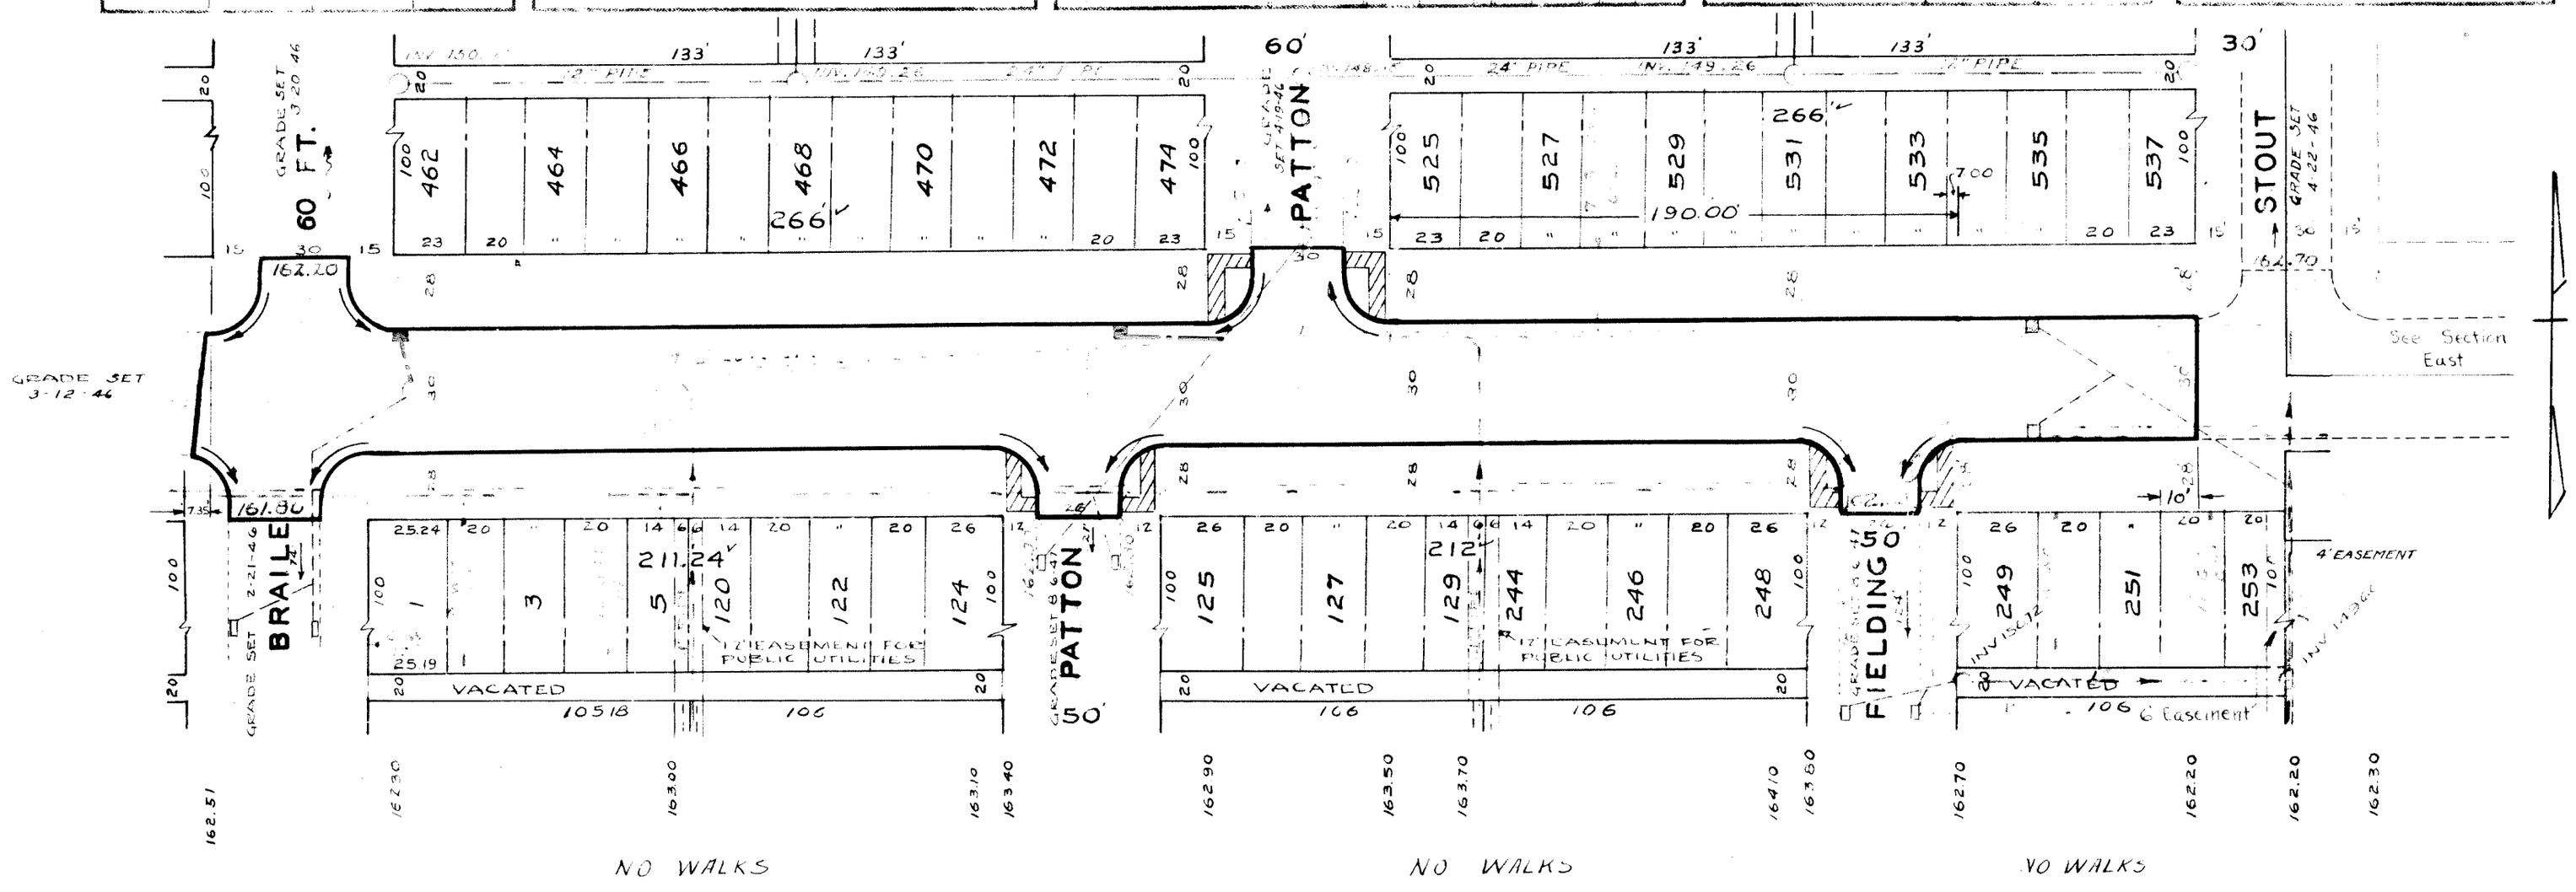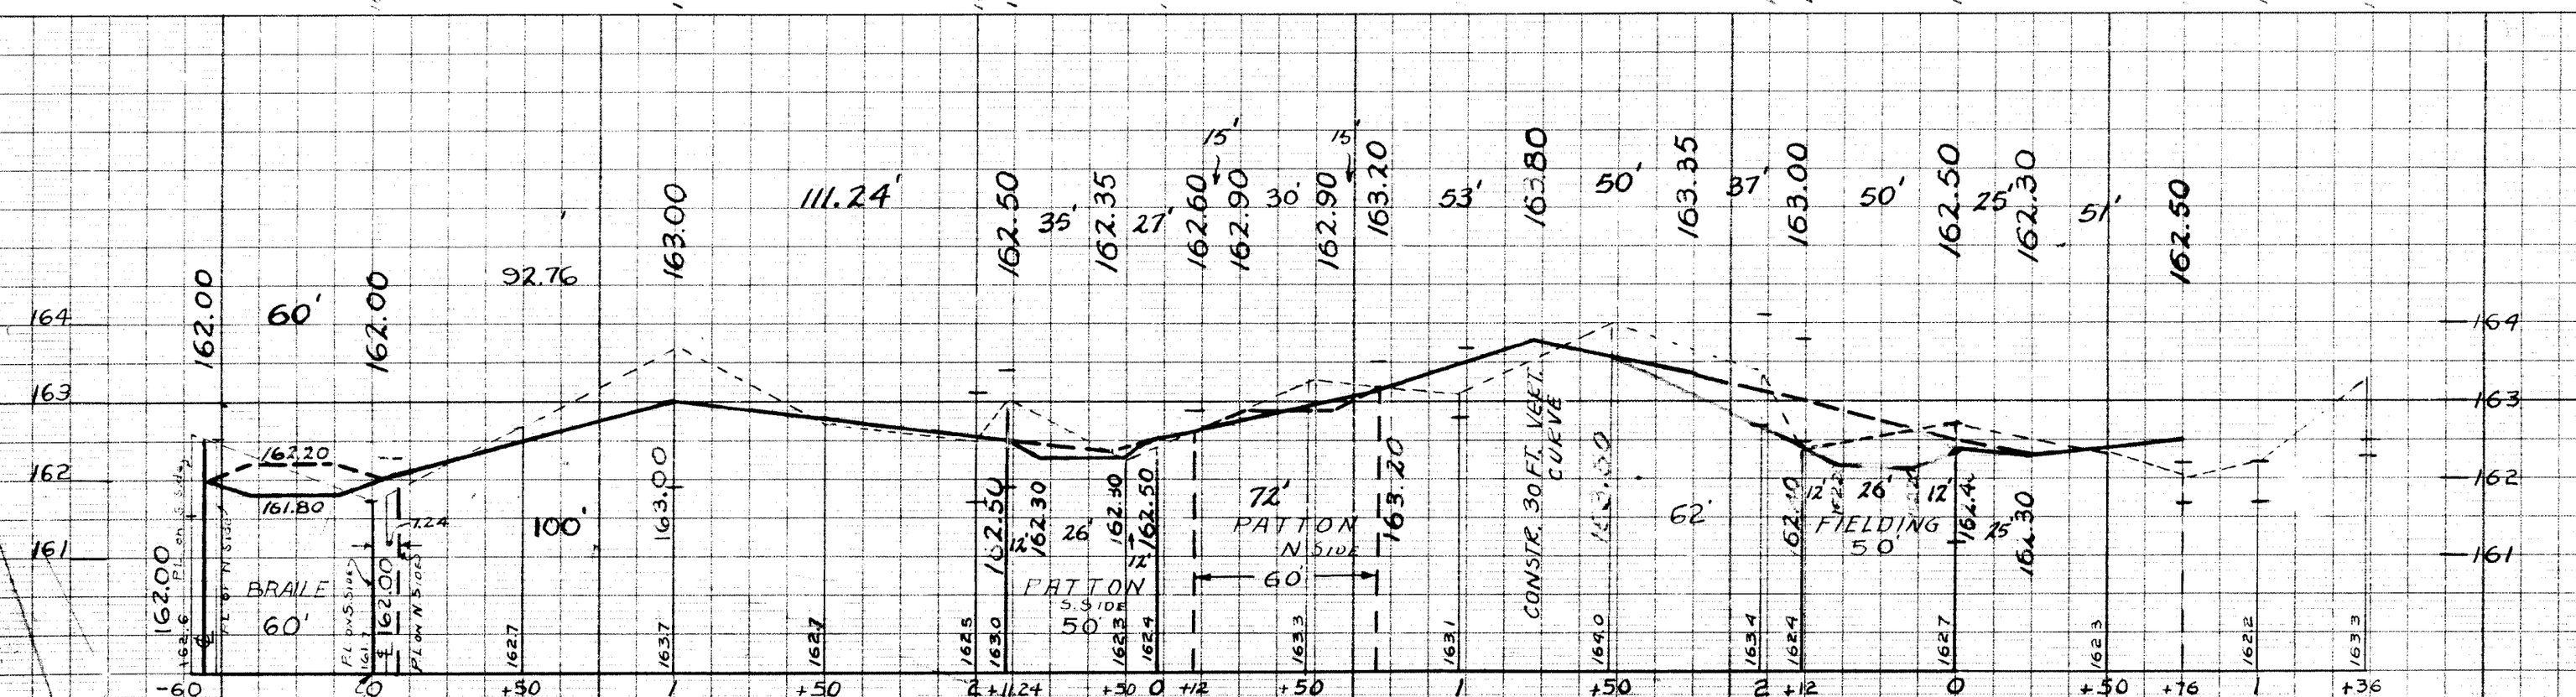
BENCH MARKS	ELEV
P.L.B.M. #115-254-N.E. Cor. Pembroke & Burt	162.779
Arrow on Hyd. - S.W. Cor Pembroke & Pierson	166.55
P.L.B.M. #115 254A-N.E. Cor Pembroke & Braile	162.454