DATE	REVISIONS
	OLD MAP 2-24-49

BEFORE STARTING CONSTRUCTION
CONTRACTOR MUST CHECK WITH UTILITIES FOR LOCATIONS OF EXISTING STRUCTURES WHETHER OR NOT INDICATED ON PLANS.

SCALE	
LOTS & ALLEYS	1" = 60'
STREET WIDTH	1" = 60'
VERTICAL	1" = 2'
DRAINAGE COMPLETED	BY D.P.W. 7-18-49 6-14-58
PAVING COMPLETED	

SUPPLEMENTARY DETAILS			
C-325	C-524	C-733	C-938
C-326A	C-585	C-739	C-1608
C-327	C-586	C-739A	C-1783
C-390	C-587	C-739B	

QUANTITIES		ESTIMATED LOTS	ESTIMATED CITY
EXCAVATION	CU. YDS.		
NEW CURB	LIN. FT.		
PAVING	SQ. YDS.		
"	"		
TEST CORES	SEE SHEET 2 OF 2		
SIDEWALK	SQ. FT.		
MANHOLES	ADJUST		
	CONSTRUCT		
BASINS	ADJUST		
	CONSTRUCT		
SEWER—12"	LIN. FT.		

PETITION NO.	2811	PETITION DATE	7-20-54
ASSIGNMENT NO.	325CH-7	GROUP NO.	
BOOK NO.	1773	PG. 44	
LEVEL DATE	12-20-55		
SEE SHEET			
LOTS 2L		LENGTH	
CITY 2L		LENGTH	
TOTAL		LENGTH	
DATE OF DRAW'G.	1-3-56		

	MADE BY	CHECKED BY
PLAN	J. KING	W.D. MORRIS
PROFILE	J. KING	W.D. MORRIS
GRADE	W.D. MORRIS	J.F.
ESTIMATE		
SEWER APPROVED		
FINAL CHECK		
APPROVED		
		ENGINEER OF STREETS
		CITY ENGINEER

INDEX NO.
72
TOPO NO.
115
INDEXED

CONTRACT NO. P.W. _____

STREET PAVING PLAN
CITY OF DETROIT

DEPARTMENT OF PUBLIC WORKS — CITY ENGINEERS OFFICE

NAME OF STREET PEMBROKE

FROM E.P.L. OF HEYDEN SOUTH SIDE

TO 275' E. OF W.P.L. OF EVERGREEN

SHEET 2 OF 2 SHEETS

TYPE OF PAVEMENT 8 6 8 ONE COURSE CONCRETE-INTEGRAL CURB 30 FT. WD.
8" UNIFORM AT STREET INTERSECTION EXCEPT AS NOTED

BENCH MARKS	ELEV.
P.L.B.M. # 115-255A N.E. COR. BRAILE & SEVEN MI. RD.	159.089 REC.
B.M. TOP OF HYD. S.E. COR. HEYDEN & PEMBROKE	166.899
B.M. TOP OF HYD. SW. COR PEMBROKE & EVERGREEN	167.779
P.L.B.M. # 115-256 N.E. COR. SEVEN MI. RD & EVERGREEN	160.899 REC.

NOTE: FOR SYMBOLS (A) ETC. SEE STD. DETAIL DRWG C-327.

HORIZONTAL CONTROL BY EXISTING RETURNS.

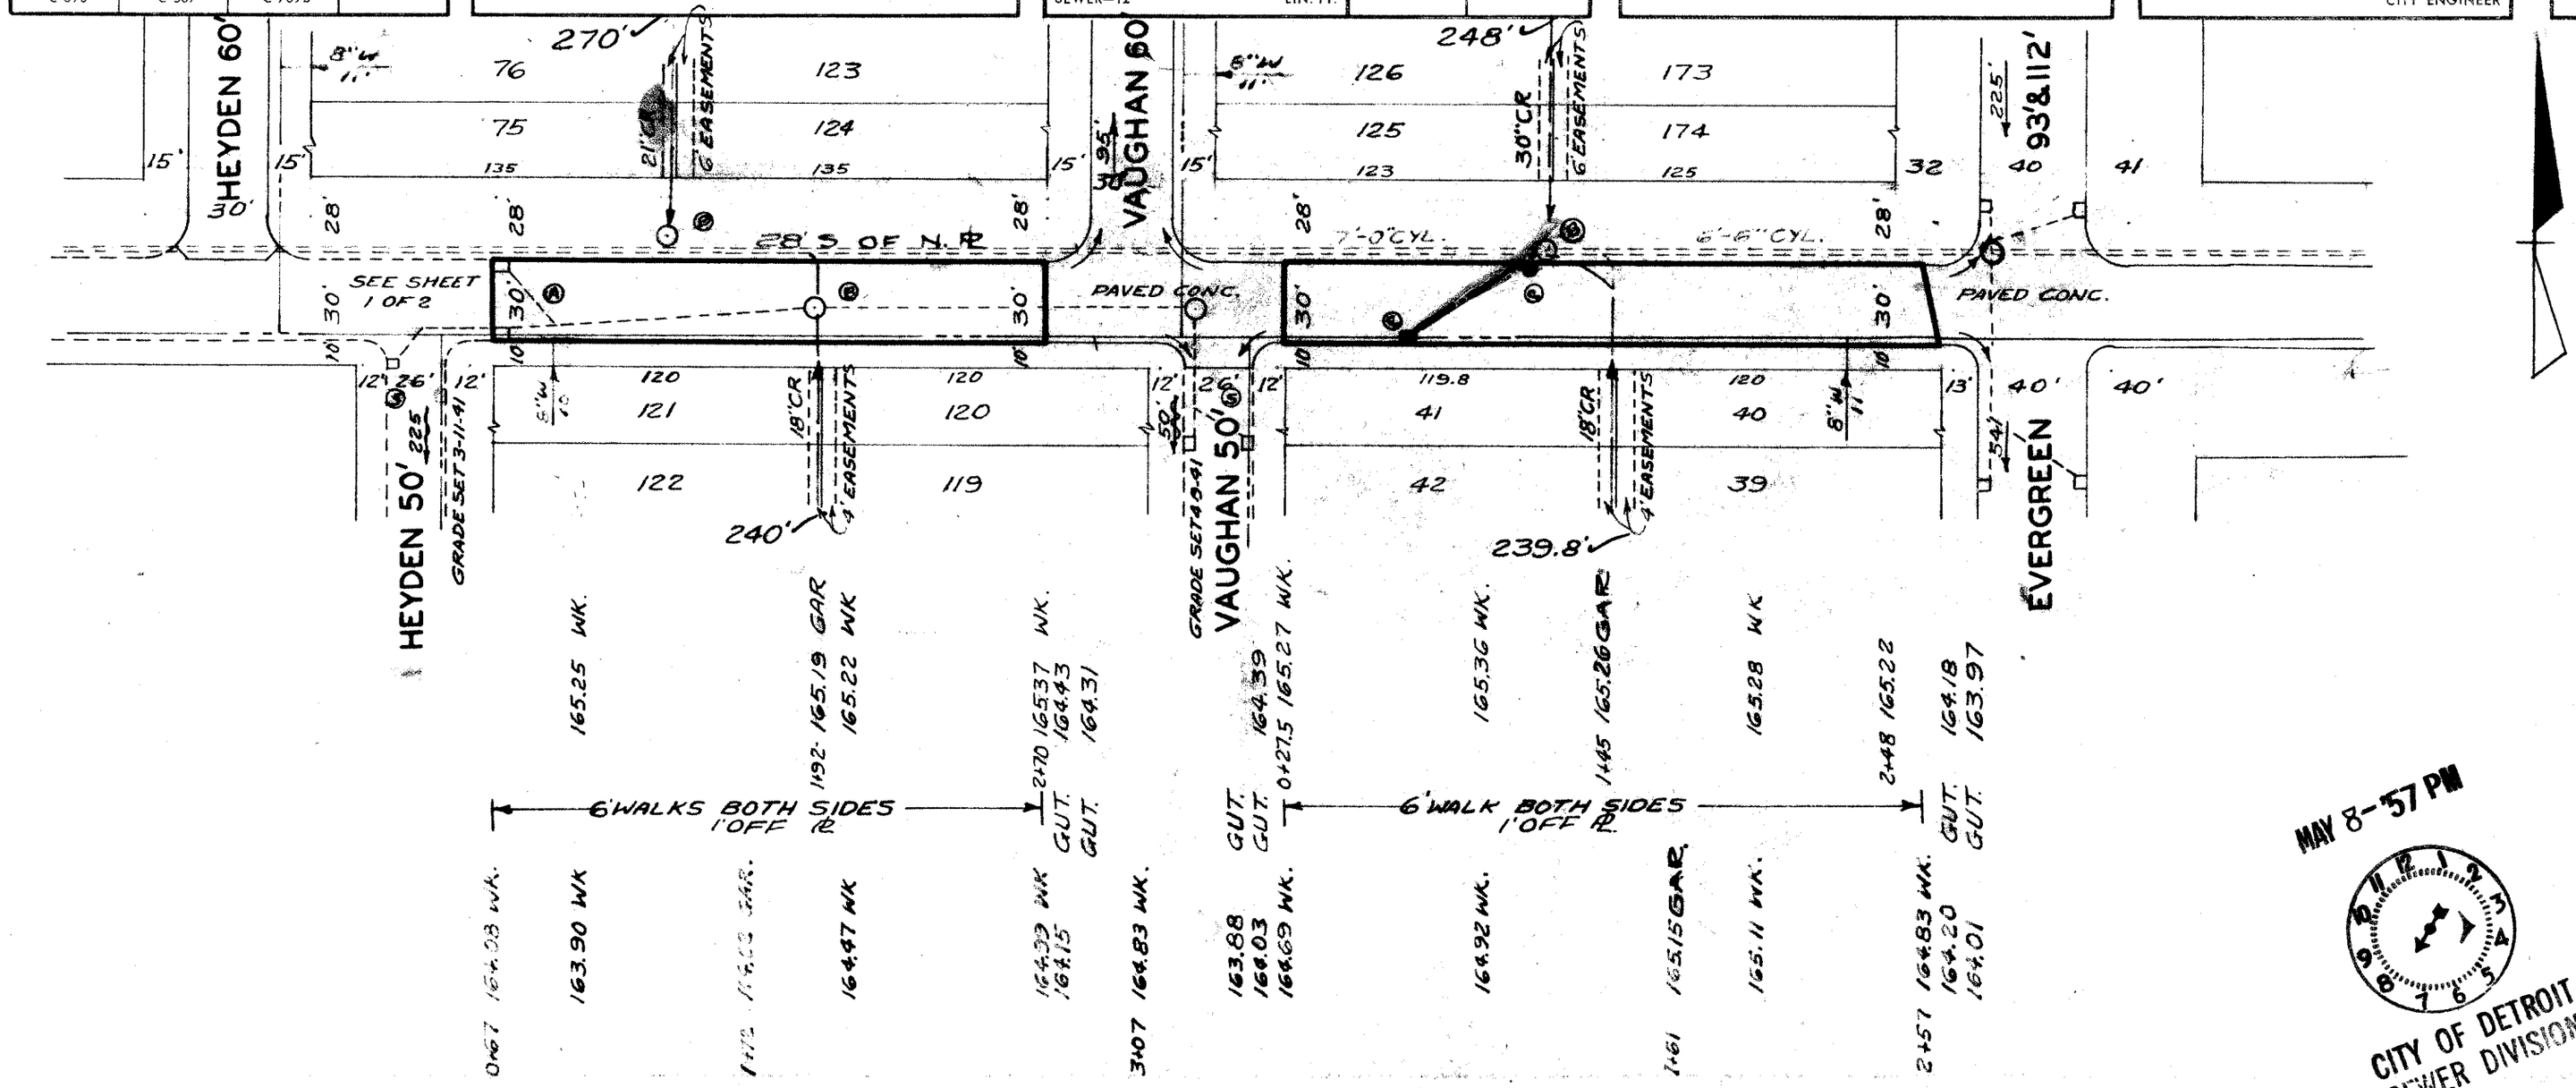

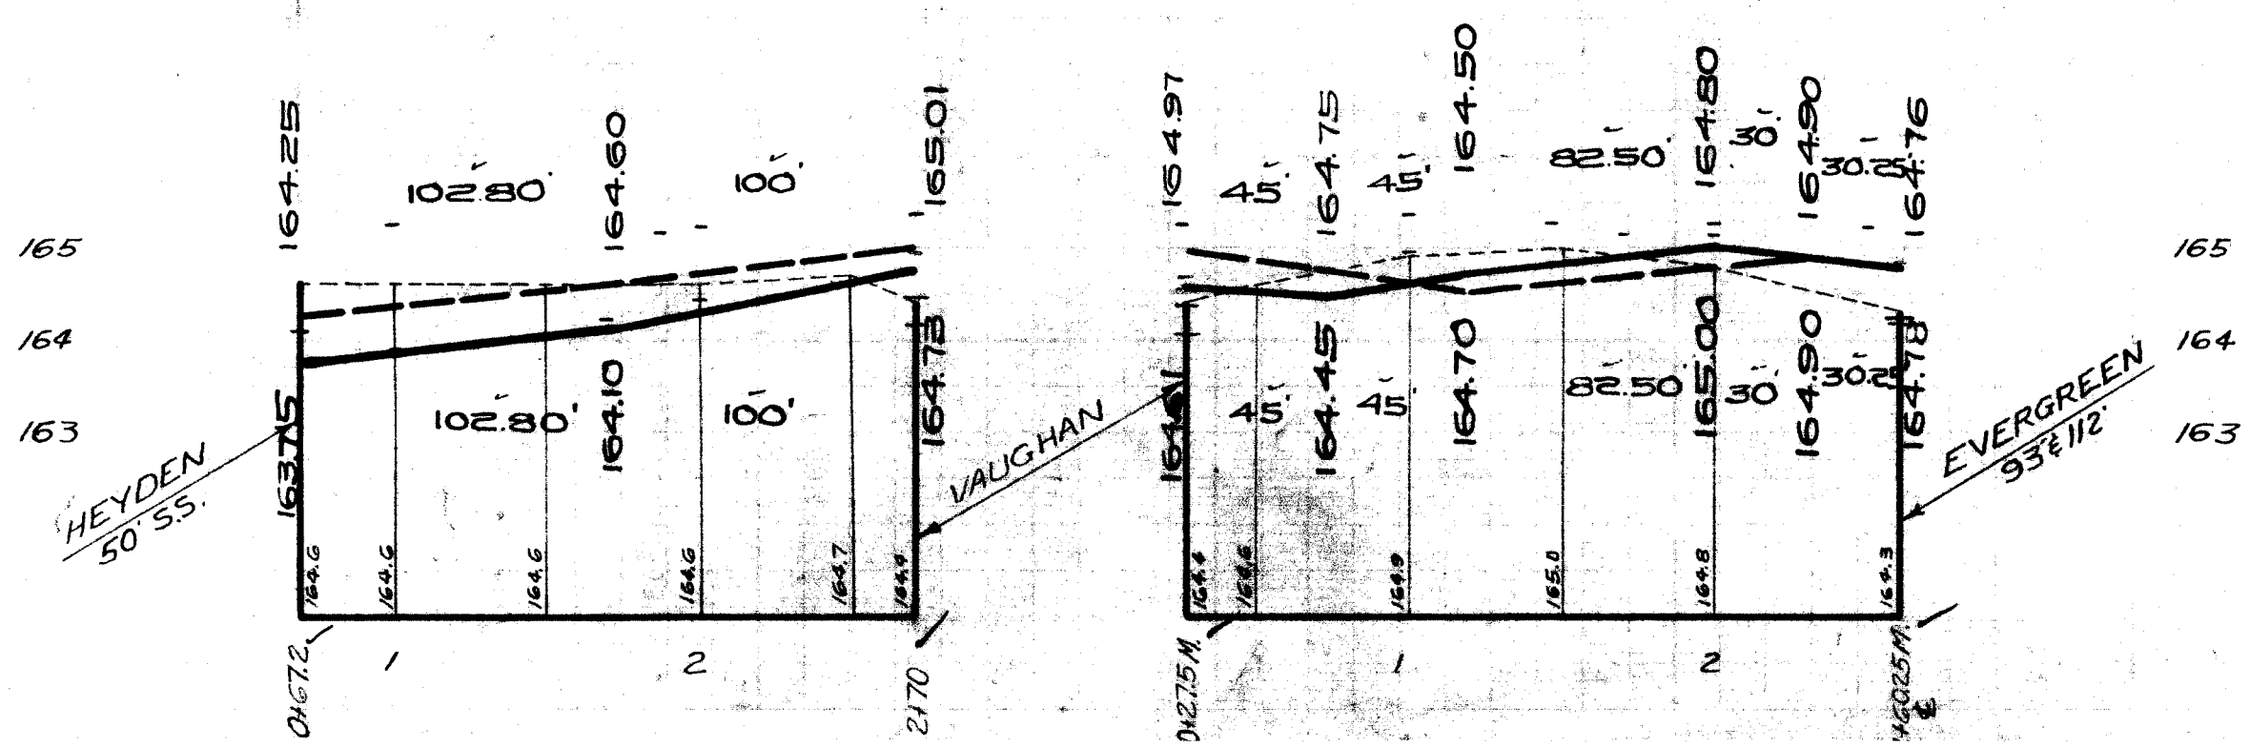

MAY 8-'57 PM
CITY OF DETROIT
SEWER DIVISION