DEPARTMENT OF PUBLIC WORKS DETROIT

CITY ENGINEER'S OFFICE --- DIVISION OF PAVING DESIGN

STREET PAVING PLAN

AP 3-10 E

SEWER	
INDEXED	
REVISIONS:	

JOB NO.		PROGRESS	
BLUE PRINT ISSUED FOR:	DATE	START	FINISH
GRADE ONLY			
CATCH BASINS			
PAVING-CLASS-			
DEPT. OF WATER SUPPLY			
GAS CO.			

QUANTITIES	LOTS	CITY	LOTS	CITY
EXCAVATION	2131	558		
STRAIGHT CURB NEW	1850	115		
OLD CURB RESET	–	–		
CIRCULAR CURB	–	248		
PAVING	3716	653		
SEWERS 12" (LIN. FT.)	250	45		
WALKS	–	72		
M.H.'S - ADJ.	3	–		
BASINS - CONST.	6	–		

HOR. SCALE 1" = 100' SEE STAMP — BOOK 1420 PAGE 17

VER. SCALE 1" = 2' — DATE 2-2-44

PLAN	A.F.	PROFILE	A.F.	COMPUTED	
CHECKED		GRADE		CHECKED	R.E.R.

LOTS 2L	1858.00	LENGTH	929.00
CITY 2L	313.00	LENGTH	156.50
TOTAL 2L	2171.00	LENGTH	1086.50
		LOTS	CITY
COST ADVERTISING BLANKS			
COST INSPECTION			

DESIGNED BY	
DRAWN BY	A. Finberg
TRACED BY	
CHECKED BY	

APPROVED

ENGINEER OF STREETS

ASS'T CITY ENGINEER

CARD NO.

INDEX NO	TOPO NO
63	105

RECORD NO.

NAME OF STREET **PEMBROKE**

FROM E.P.L. OF PREVOST

TO 26.5 FT. E. OF W.P.L. OF GREENFIELD

TYPE OF PAVEMENT 8" ONE COURSE CONCRETE

WIDTH 36 FT.

NUMBER OF SHEETS 1

SHEET NO. 1

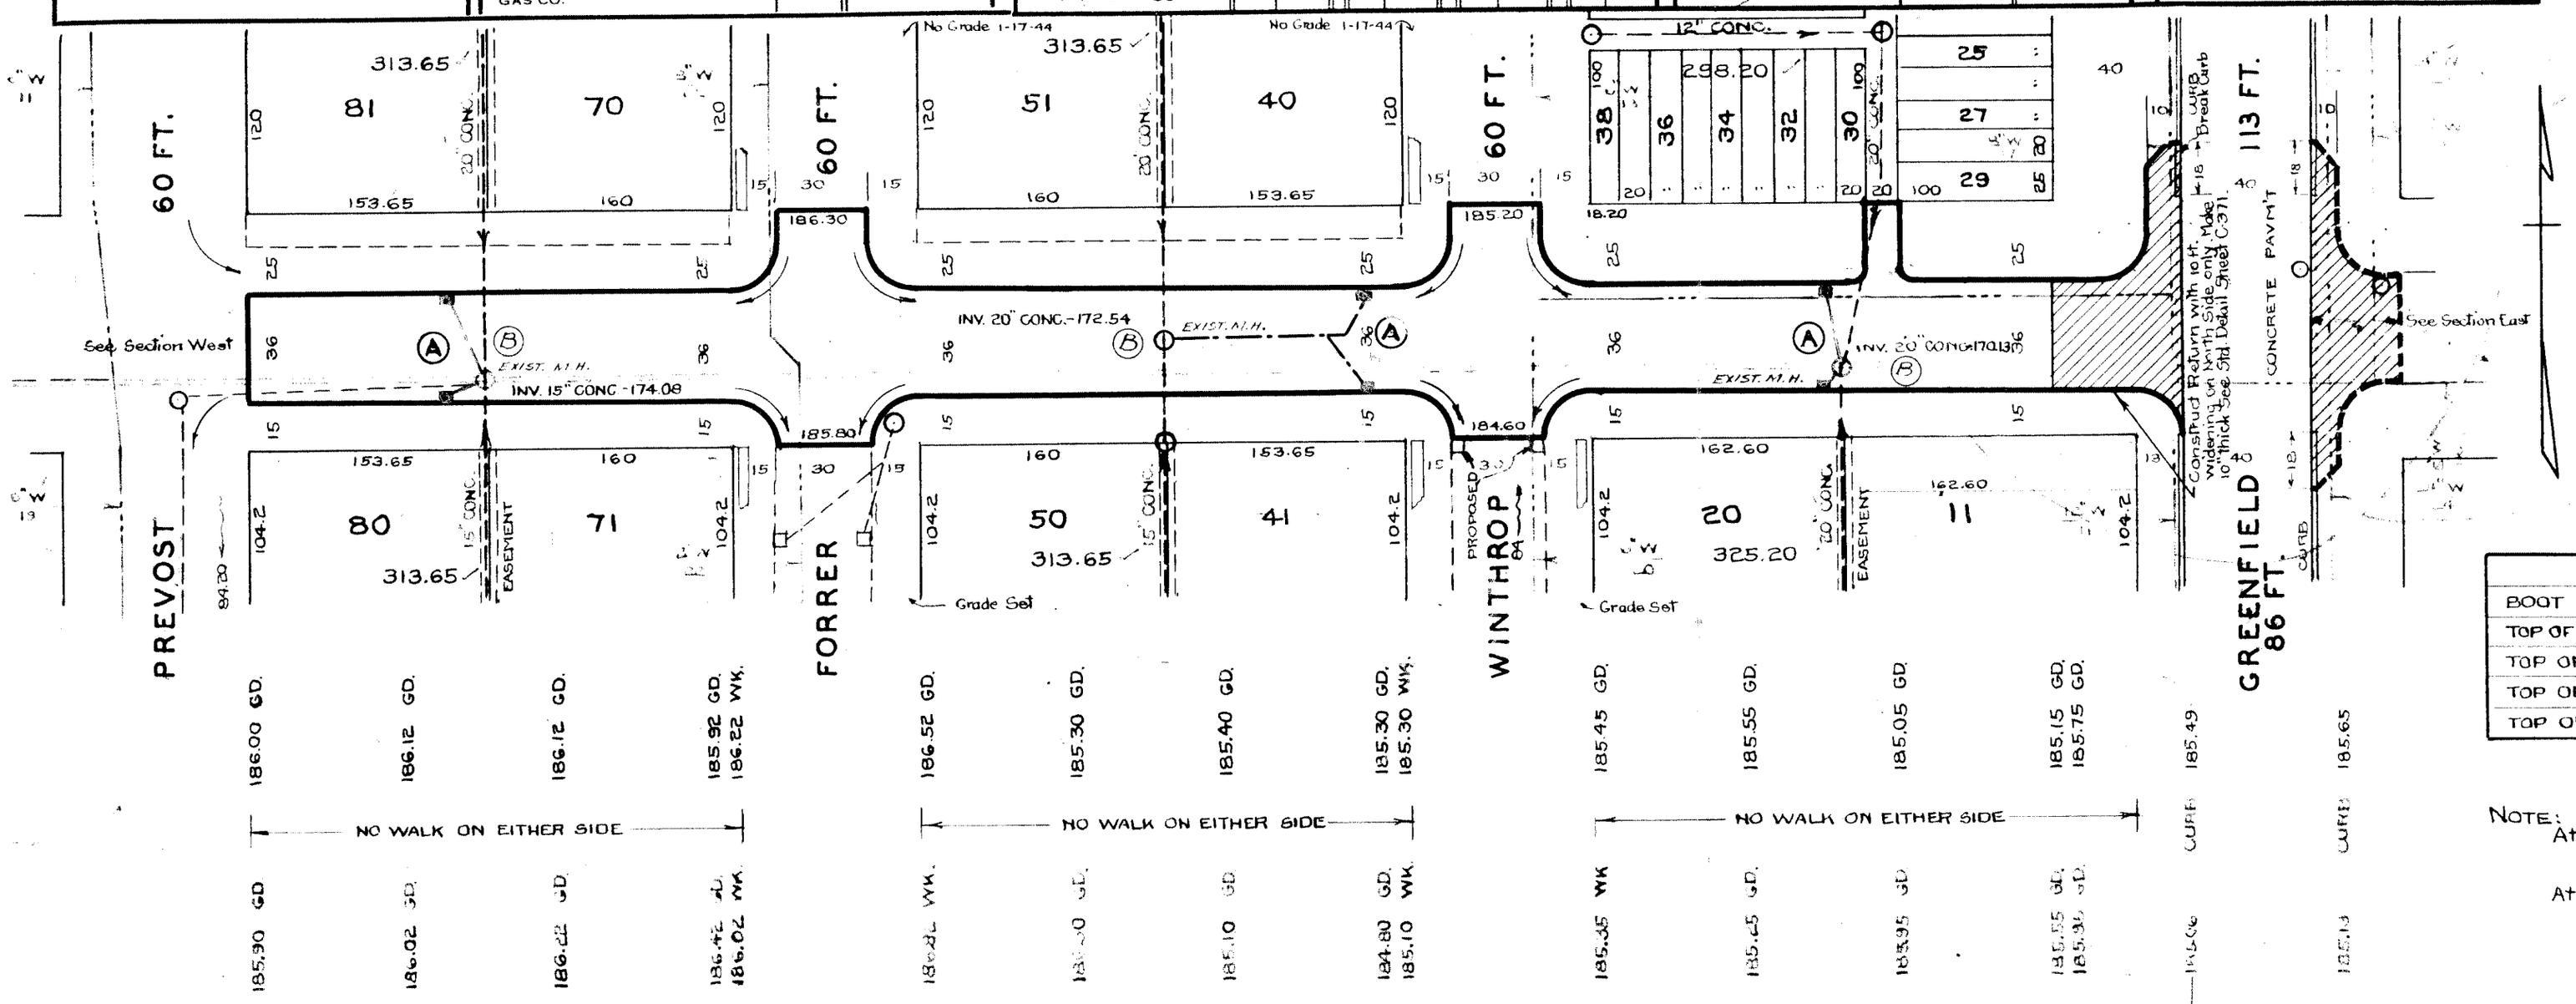

BENCH MARKS	ELEVATION
BOOT SPIKE, W.S. MAPLE TREE, E.S. SOUTHFIELD, 180' S. OF ST. MARTINS # 105-206	185.984
TOP OF HYD. S.W. COR. PREVOST & PEMBROKE	189.254
TOP OF HYD. S.W. COR. FORRER & PEMBROKE	188.951
TOP OF HYD. S.E. COR. WINTHROP & PEMBROKE	188.501
TOP OF HYD. N.W. COR. GREENFIELD & PEMBROKE	188.840
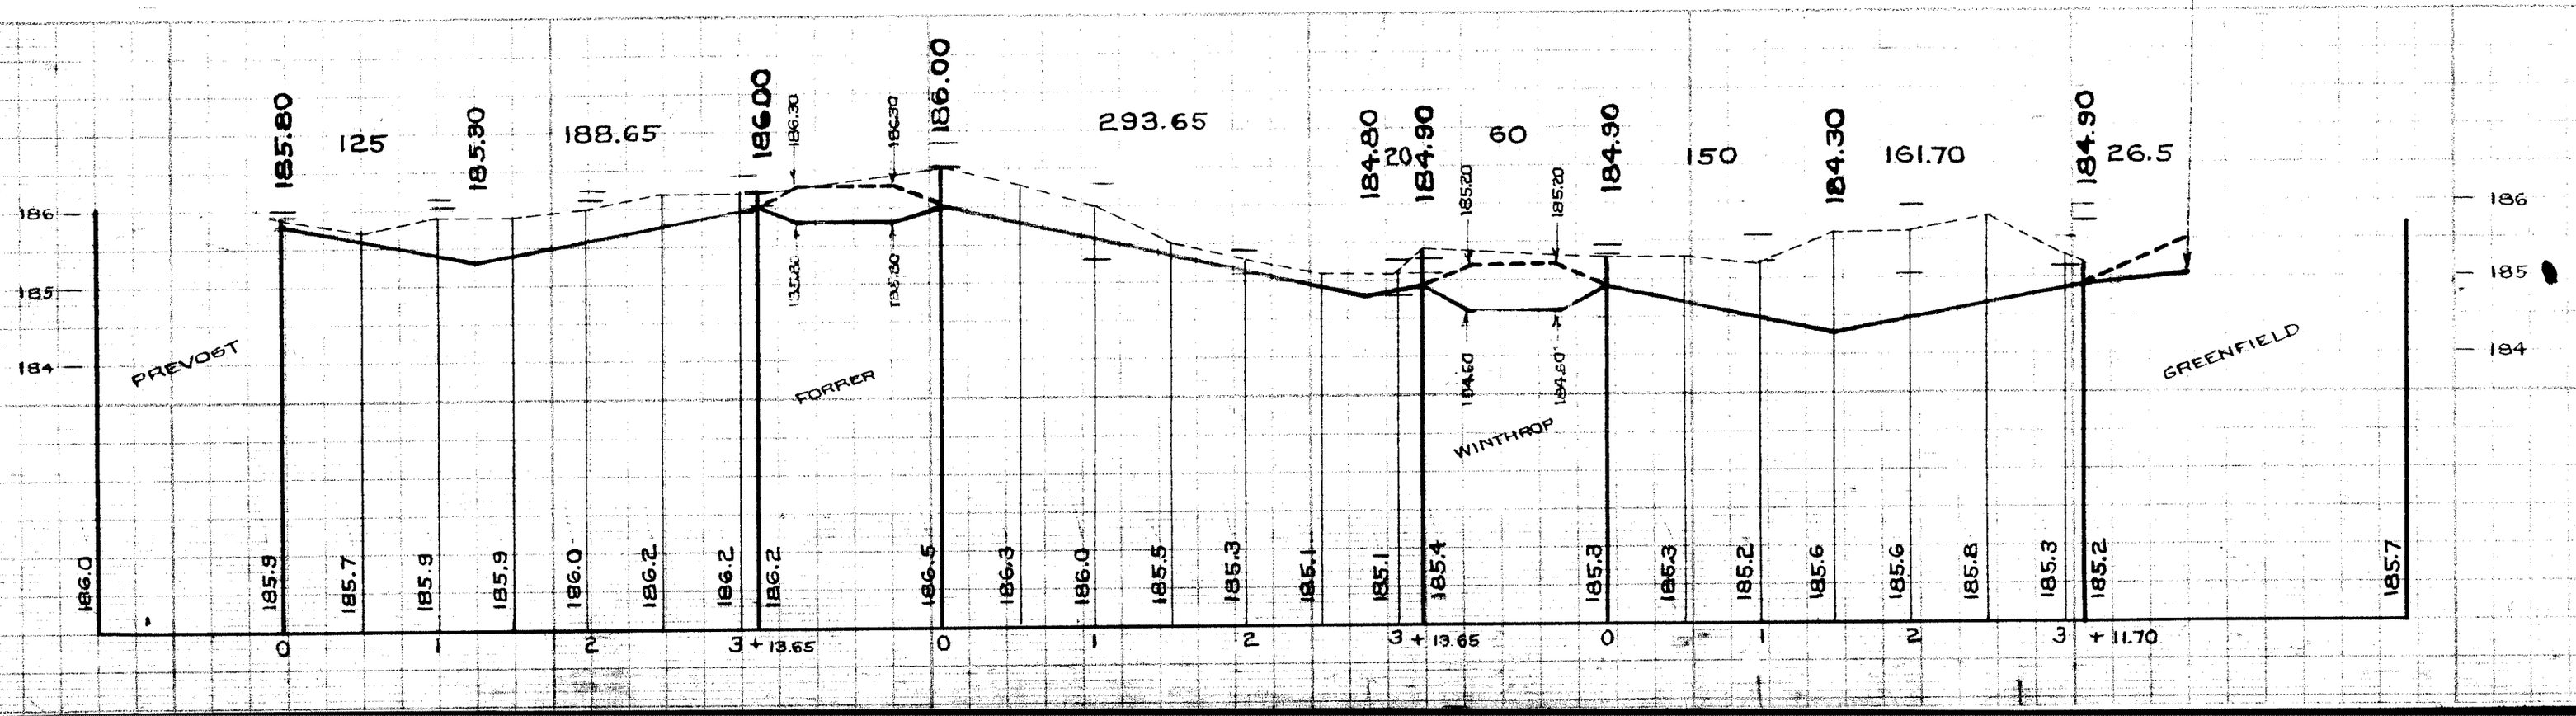
NOTE:
At (A) Construct 6 Std. 18"×12" Y Basins Complete & Connect to existing M.H's. as shown.
At (B) Adjust tops of Three Existing Manholes.