DEPARTMENT OF PUBLIC WORKS DETROIT

CITY ENGINEER'S OFFICE -- DIVISION OF PAVING DESIGN

STREET PAVING PLAN

SEWER	[illegible]
INDEXED	
REVISIONS	

JOB NO. D-2147

BLUE PRINT ISSUED FOR	DATE	PROGRESS START	PROGRESS FINISH
GRADE ONLY			
CATCH BASINS			
PAVING-CLASS-			
DEPT. OF WATER SUPPLY			
GAS CO.			

QUANTITIES	LOTS	CITY	LOTS	CITY
EXCAVATION				
STRAIGHT CURB NEW				
OLD CURB RESET				
CIRCULAR CURB				
PAVING				
CONCRETE BASE				

HOR. SCALE 1" = 100'		BOOK 1345	PAGE 73		
VER. SCALE 1" = 2"		DATE 11-12-41			
PLAN	S.S.	PROFILE	S.S.	COMPUTED	
CHECKED		GRADE	S.S.	CHECKED	
LOTS 2L	4 096 20	LENGTH	2 048 10		
CITY 2L	1 044 00	LENGTH	522 00		
TOTAL 2L	5 140 20	LENGTH	2 570 10		
		LOTS	CITY		
COST ADVERTISING BLANKS					
COST INSPECTION					

DESIGNED BY	
DRAWN BY	S. Sabowski
TRACED BY	
CHECKED BY	R3
APPROVED	Robt. R. Ream
	[illegible] ENGINEER OF STREETS
	Martin R. Fisher ASS'T. CITY ENGINEER

CARD NO

INDEX NO	TOPO NO
63	105

RECORD NO

NAME OF STREET PEMBROKE

FROM E.L. OF SUNDERLAND AVE.

TO 82' E. OF W.L. OF SOUTHFIELD RD.

TYPE OF PAVEMENT 6" ONE CO. CONCRETE WIDTH 40'

NUMBER OF SHEETS 2

SHEET NO 2

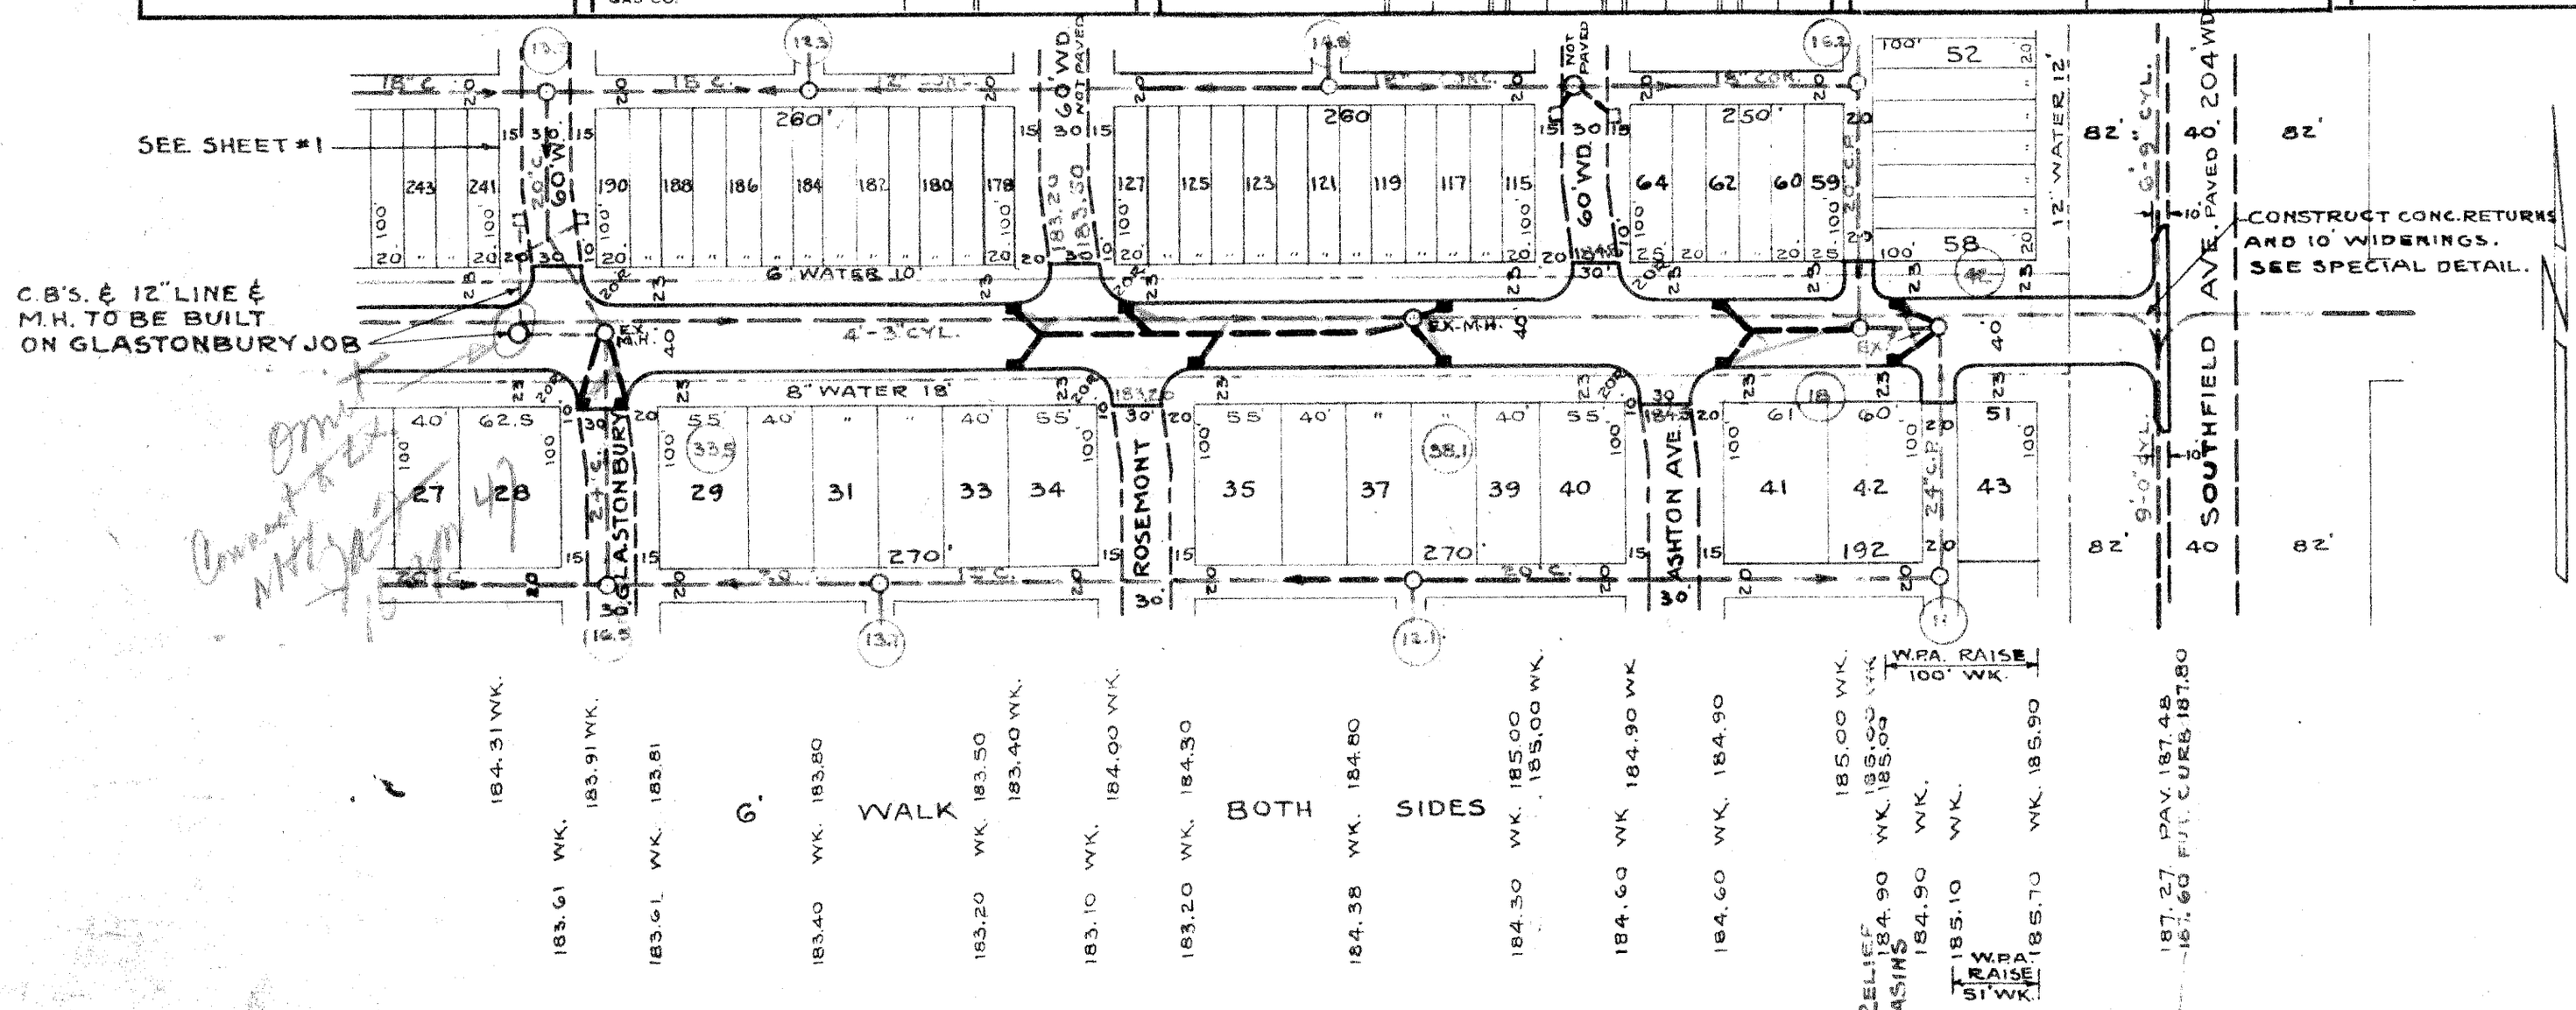
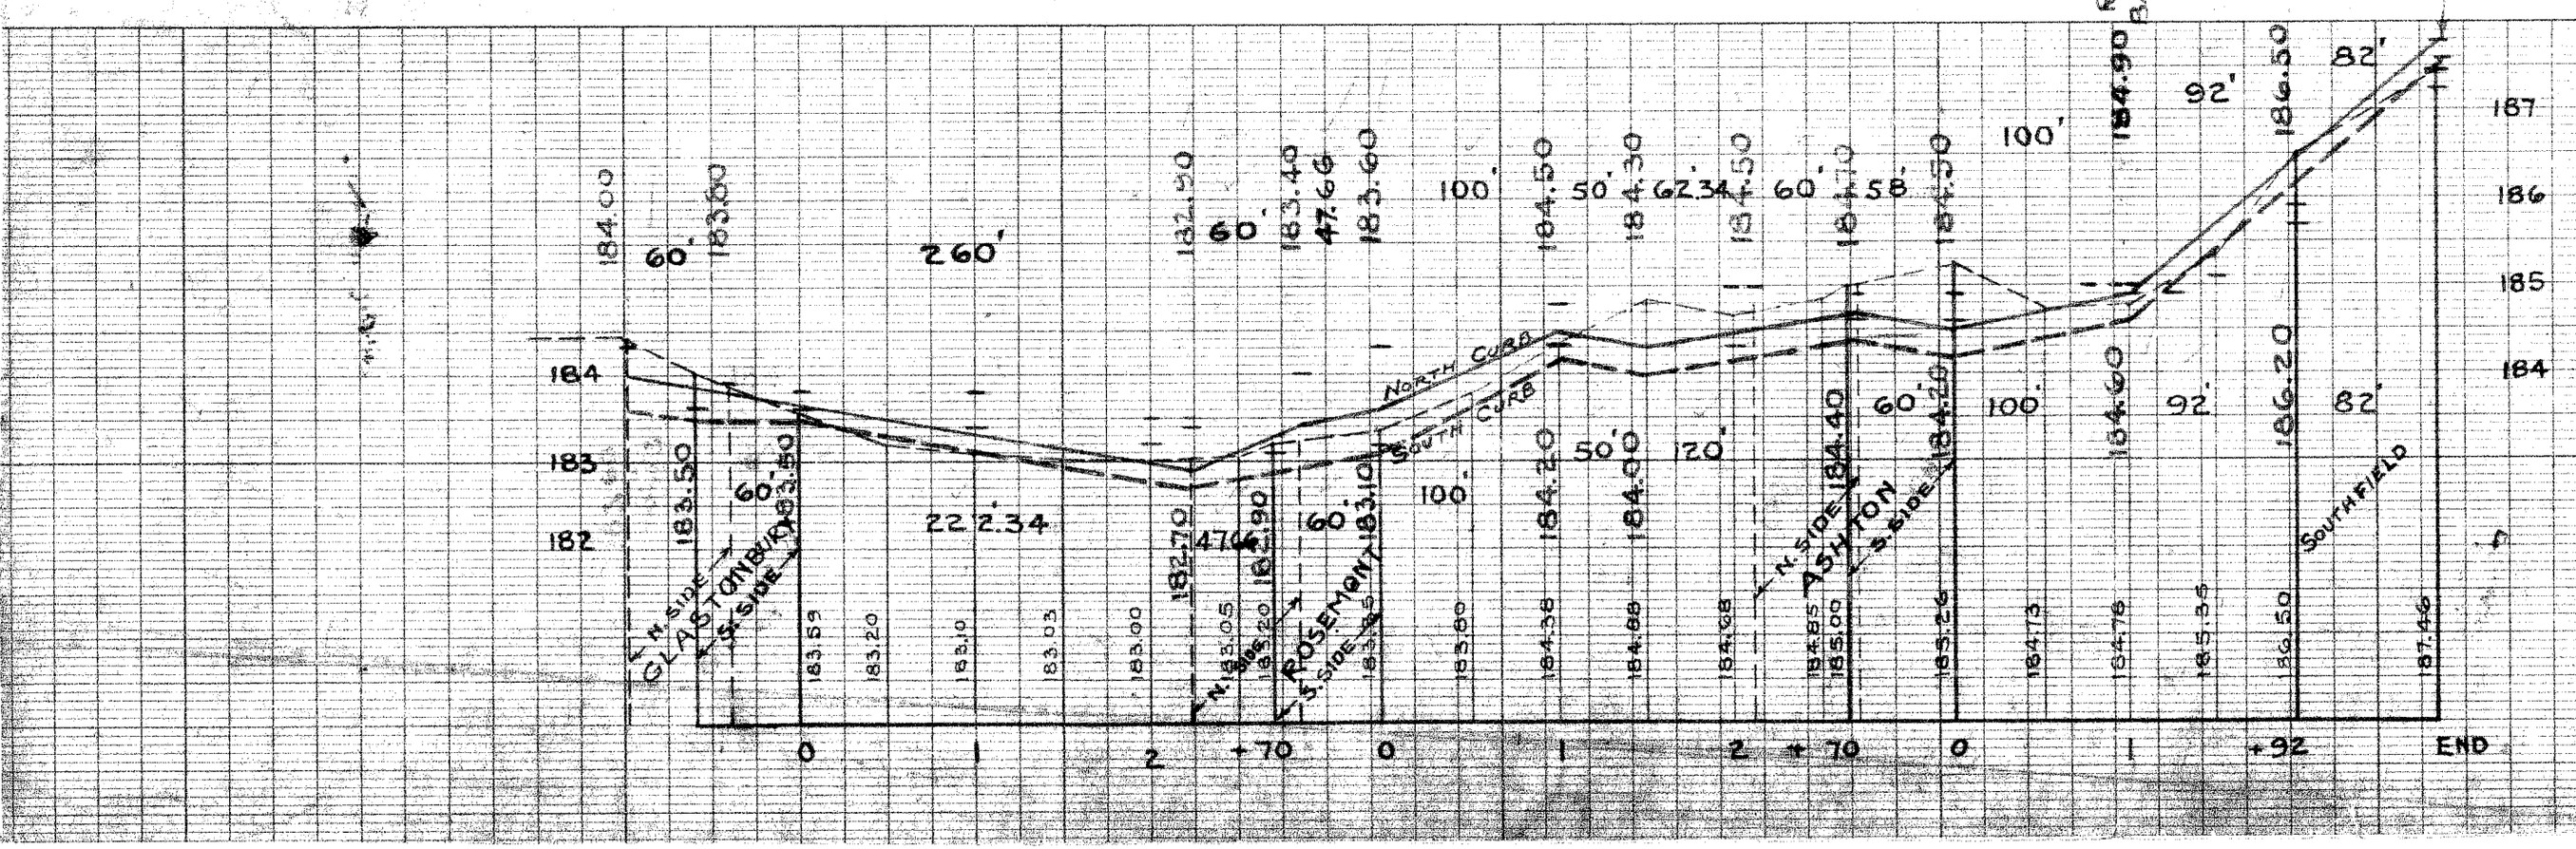
BENCH MARKS	ELEV.
SPIKE IN W.S. OF POLE ON S.S. OF ALLEY SO. OF PEMBROKE, 50 FT. E. OF GLASTONBURY	184.19
TOP OF FIG. "5" W.S. LOT 253 ON N.E. COR. OF PEMBROKE & FAUST	183.95
BRASS CAP IN CONCRETE IN HAND HOLE ON N.E. COR. OF PEMBROKE & AVON	182.36
SPIKE ON S.S. OF DEAD TREE ON S.W. COR. OF PEMBROKE & STAHELIN	182.02
BRASS CAP IN CONCRETE IN HAND HOLE ON S.E. COR. OF PEMBROKE & SUNDERLAND	178.20