DEPARTMENT OF PUBLIC WORKS DETROIT

CITY ENGINEER'S OFFICE --- DIVISION OF PAVING DESIGN

STREET PAVING PLAN

SEWER	[illegible]
INDEXED	
REVISIONS	

JOB NO.		PROGRESS	
BLUE PRINT ISSUED FOR:	DATE	START	FINISH
GRADE ONLY			
CATCH BASINS			
PAVING-CLASS-			
DEPT. OF WATER SUPPLY			
GAS CO.			

QUANTITIES	LOTS	CITY	LOTS	CITY
EXCAVATION				
STRAIGHT CURB NEW				
OLD CURB RESET				
CIRCULAR CURB				
PAVING				
CONCRETE BASE				

HOR. SCALE 1"=100'		BOOK 4-1-42 961	PAGE 55		
VER SCALE 1"=2		DATE 4-16-42			
PLAN	J.H	PROFILE	J.H.	COMPUTED	
CHECKED	H.J.S	GRADE	H.J.S	CHECKED	R.S
LOTS 2L	3 556 30	LENGTH	1 778 15		
CITY 2L	406 00	LENGTH	203 00		
TOTAL 2L	3 962 30	LENGTH	1 981 15		
		LOTS	CITY		
COST ADVERTISING BLANKS					
COST INSPECTION			18" CR.		

DESIGNED BY	H.J. Smart
DRAWN BY	J. HAMPSHIRE
TRACED BY	John Hampshire
CHECKED BY	R.R.R.
APPROVED	J. L. Barton
	ENGINEER OF STREETS
	Martin R. Fisher
	ASS'T. CITY ENGINEER

CARD NO

INDEX NO	TOPO NO
40	99

RECORD NO

NAME OF STREET PENROD AVE. 50'

FROM BELTON AVE. S.P.L.

TO JOY ROAD 33'N. S.P.L.

TYPE OF PAVEMENT CLASS-A-6" ONE COURSE CONCRETE WIDTH 26'

NUMBER OF SHEETS 1
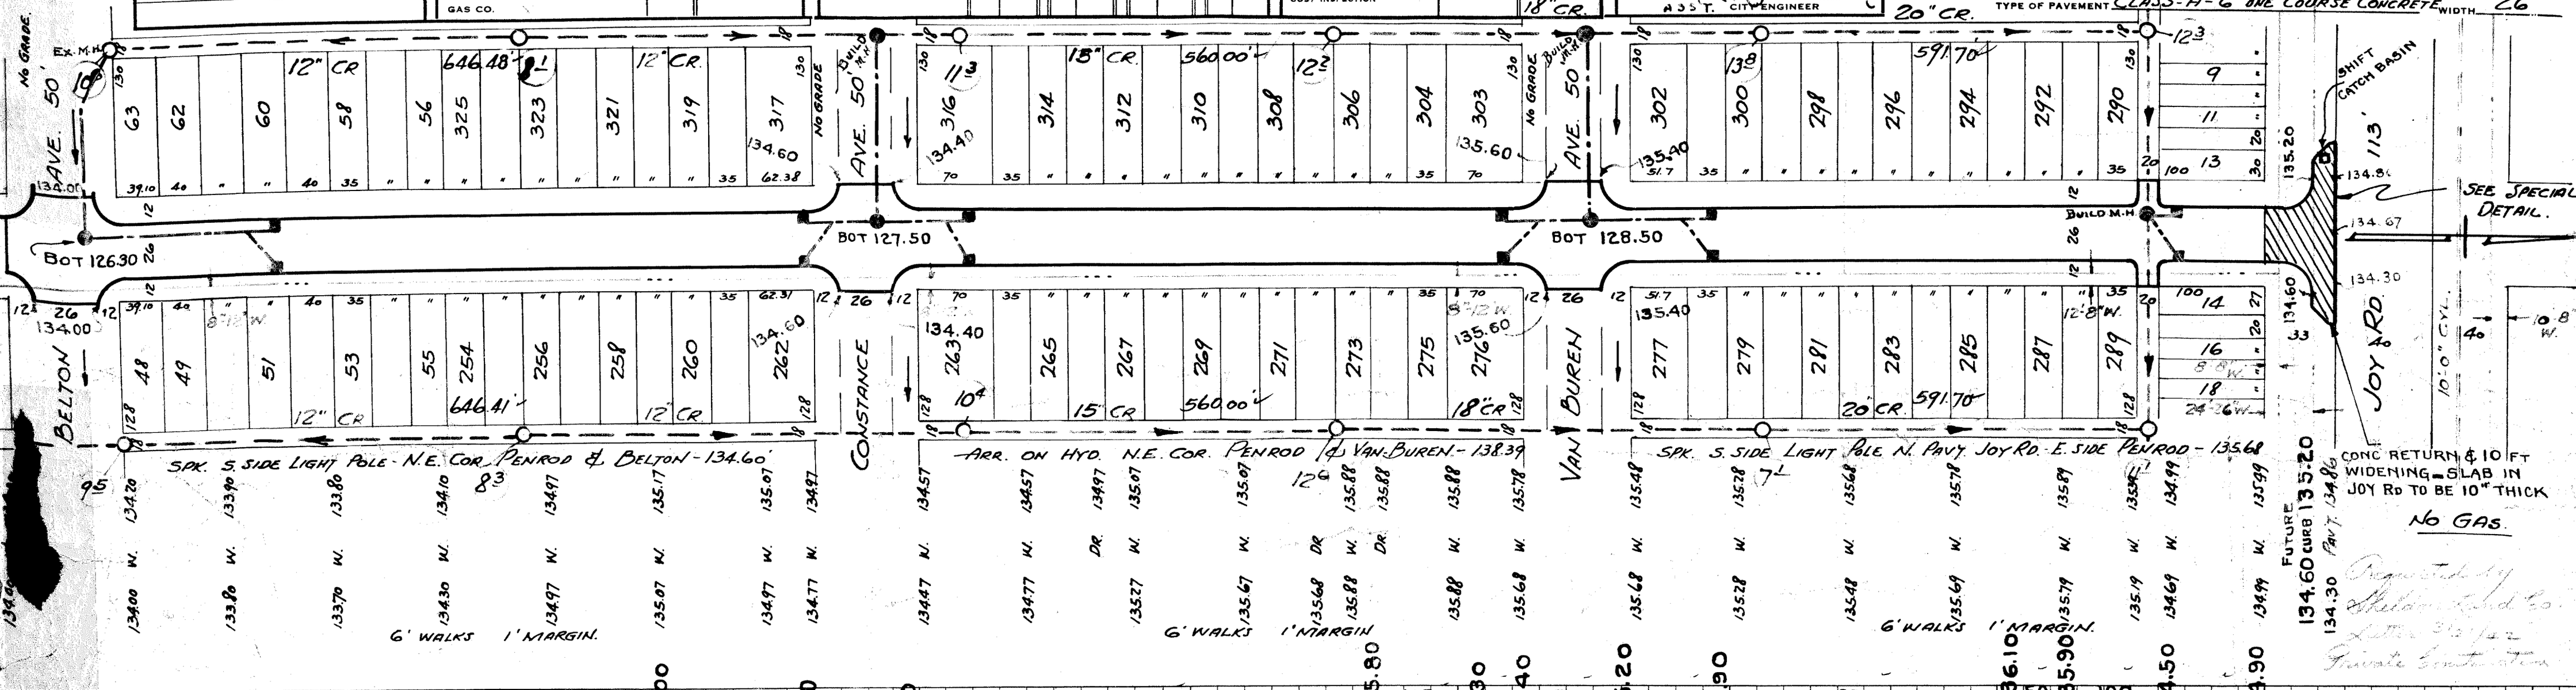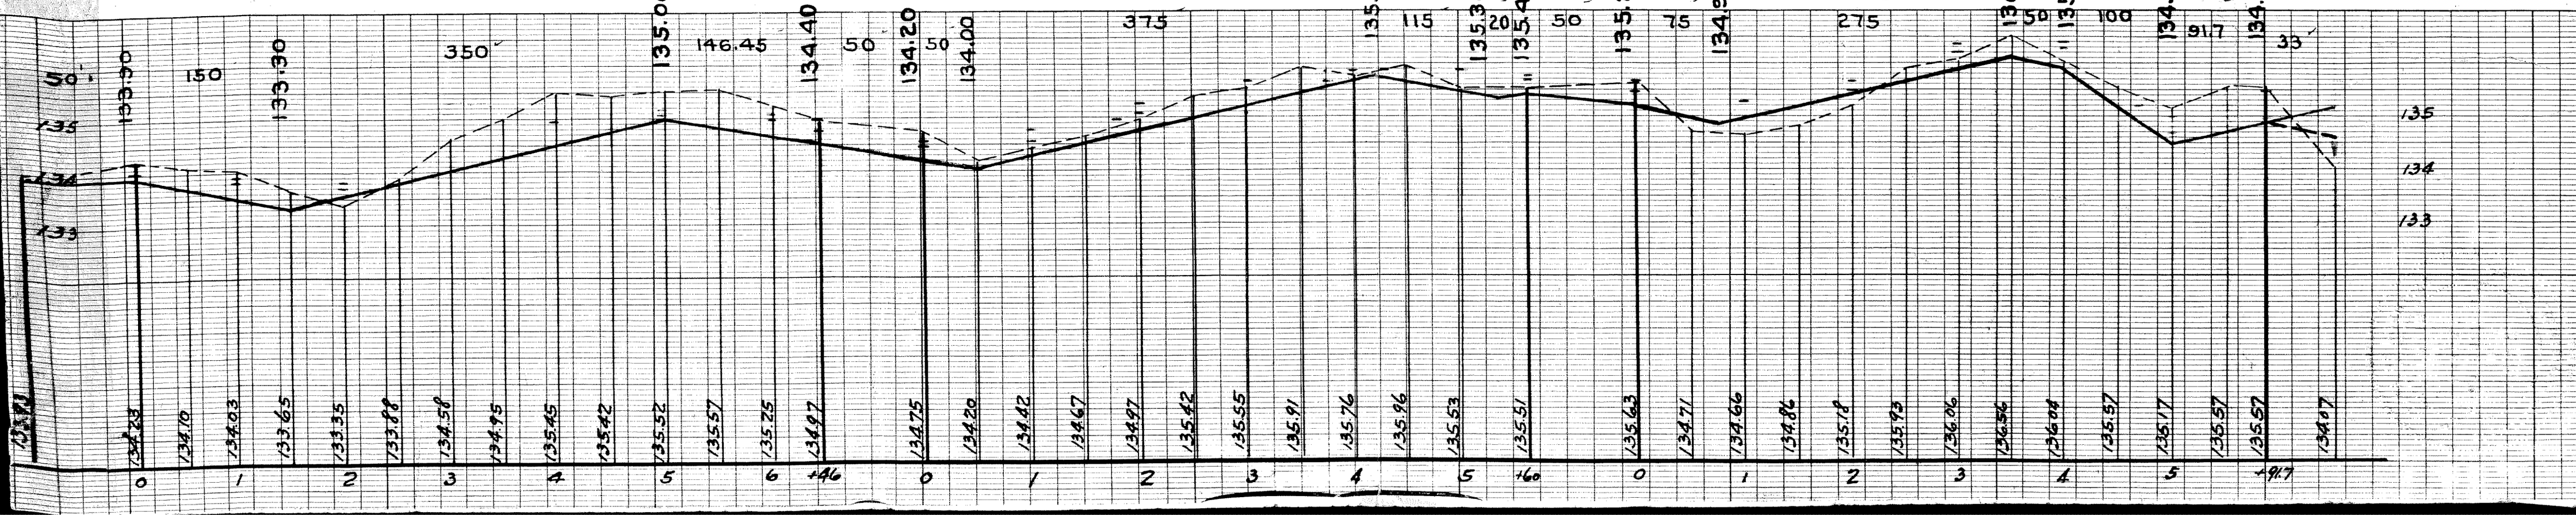
SHEET NO 1