WPA C-2105

DEPARTMENT OF PUBLIC WORKS DETROIT

CITY ENGINEER'S OFFICE --- DIVISION OF PAVING DESIGN

STREET PAVING PLAN

CARD NO.

RECORD NO.

INDEX NO	TOPO NO
69	100

NAME OF STREET: PENROD 60' W.D.

FROM: WESTERN DR.

TO: WEST CHICAGO

TYPE OF PAVEMENT: ____ WIDTH: ____

NUMBER OF SHEETS: 1

SHEET NO.: 1

CROSS SECTIONS

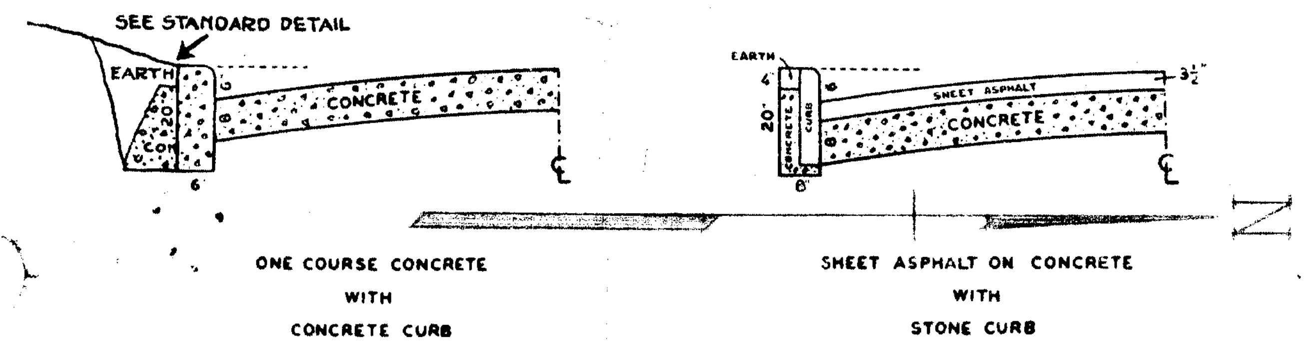

QUANTITIES	LOTS	CITY	LOTS	CITY
EXCAVATION				
STRAIGHT CURB NEW				
OLD CURB RESET				
CIRCULAR CURB				
PAVING				
CONCRETE BASE				

HOR SCALE 1" = 100'		BOOK 1147 PAGE 34	
VER SCALE 1" =		DATE 11-1-38	
PLAN W.E.	PROFILE W.E.	COMPUTED	
CHECKED	GRADE YG	CHECKED 11/15/38	
LOTS 2L	2 188 84	LENGTH	1 094 42
CITY 2L	76 –	LENGTH	38 –
TOTAL 2L	2 264 84	LENGTH	1 132 42
		LOTS	CITY
COST ADVERTISING BLANKS			
COST INSPECTION			

DESIGNED BY: V. Guillermety

DRAWN BY: W. Enlow

TRACED BY:

CHECKED BY: V. Guillermety

APPROVED:

W. Wallace
ENGINEER OF STREETS

Martin R. Fisher
ASS'T CITY ENGINEER

[ ] EXISTING POOLS & BASINS

■ NEW " " "

ARO. ON HYD.-S.E. COR. PENROD & WESTFIELD — 141.92
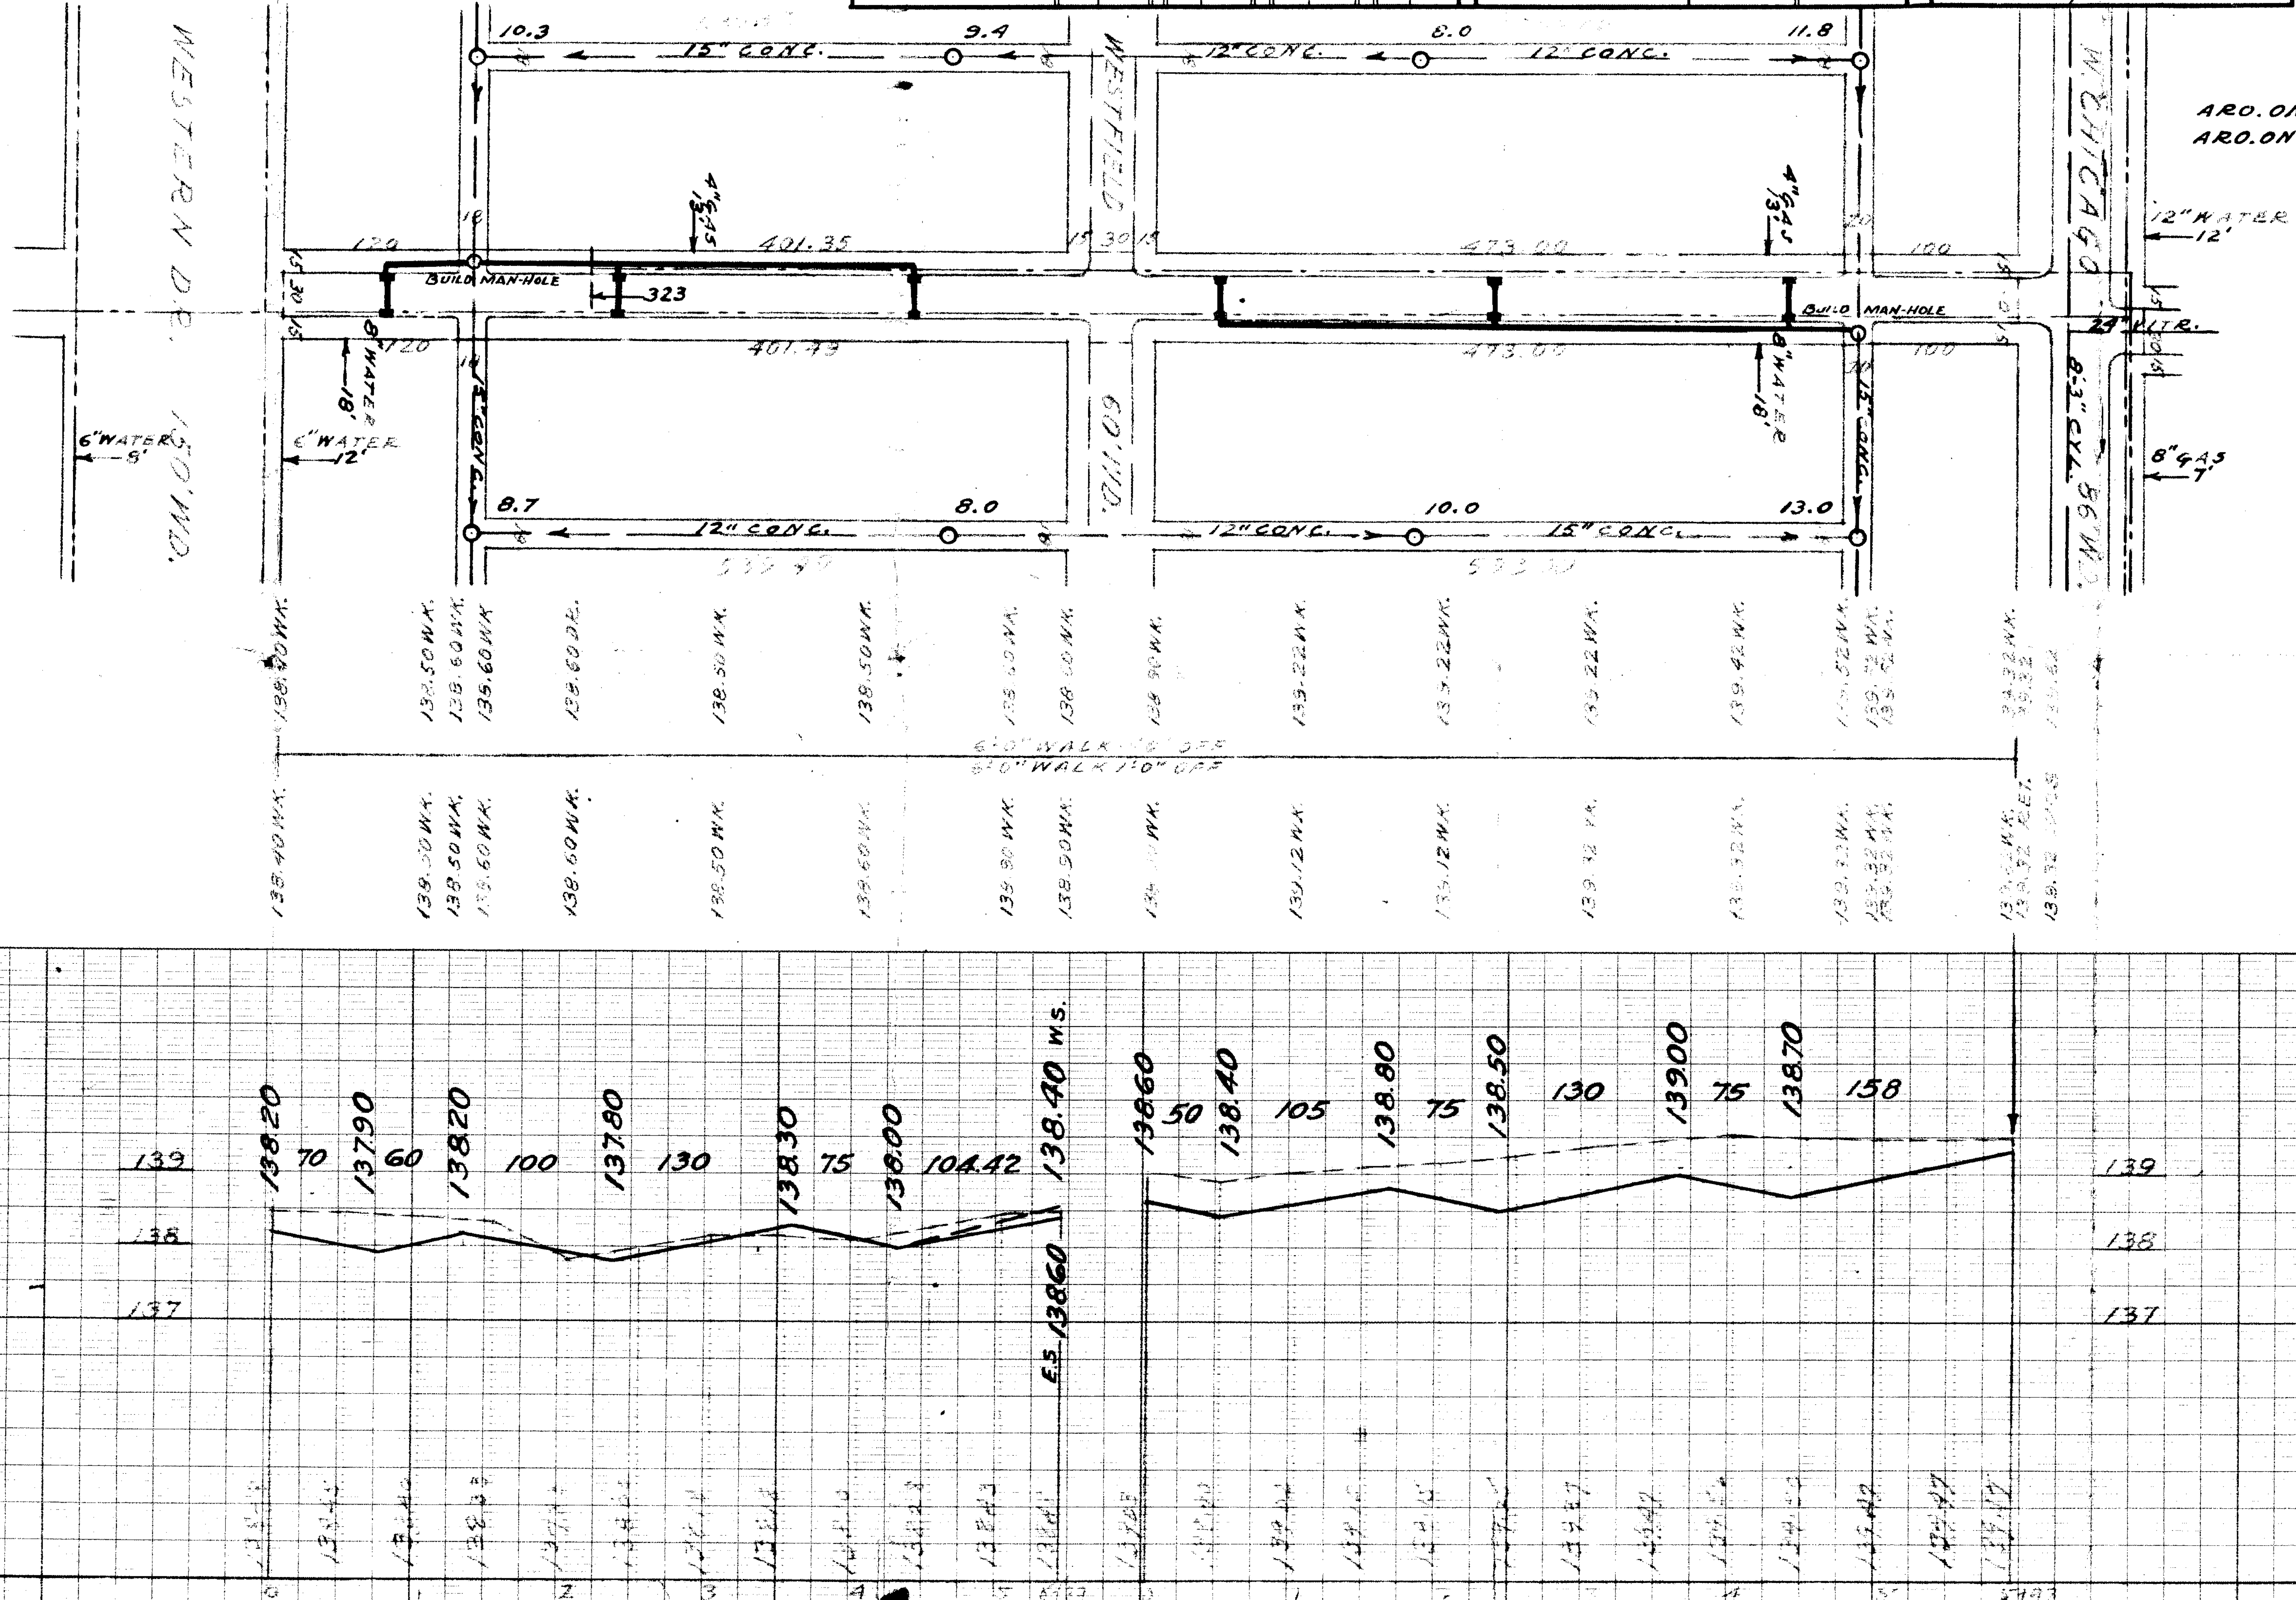
ARO. ON HYD.-S.E. COR. PENROD & CHICAGO — 142.58