SEWER	OK [illegible] 3/18/44
INDEXED	
REVISIONS:	changed Grade at Stansbury 10/13/47 S.A.S.

JOB NO.	DATE	PROGRESS START	PROGRESS FINISH
BLUE PRINT ISSUED FOR			
GRADE ONLY			
CATCH BASINS			
PAVING-CLASS-			
DEPT. OF WATER SUPPLY			
GAS CO.			

QUANTITIES	LOTS	CITY	LOTS	CITY
EXCAVATION	1087	409		
STRAIGHT CURB NEW	1380	153		
OLD CURB RESET				
CIRCULAR CURB	–	222		
PAVING	2380	911		
CONCRETE BASE				
WKS.-SQ. FT.	–	432		
C.B.S.-CONST.	6	–		
12" SEWER LIN. FT.	170	60		

HOR. SCALE	1" = 100' 1" = 50'	BOOK 1534 PAGE 37			
VER. SCALE	1" = 2'	DATE F.B.- PLAN-	11-43 1-44		
PLAN	R.E.R.	PROFILE	R.E.R.	COMPUTED	R.E.R.
CHECKED	S.S.	GRADE	R3	CHECKED	S.S.
LOTS 2L	1428 20	LENGTH	714 10		
CITY 2L	279 74	LENGTH	139 87		
TOTAL 2L	1707 94	LENGTH	853 97		
		LOTS	CITY		
COST ADVERTISING BLANKS					
COST INSPECTION					

DESIGNED BY	
DRAWN BY	
TRACED BY	Robert E. Reid
CHECKED BY	GS R3
APPROVED	J. L. Barton
	[illegible]
	ENGINEER OF STREETS
	Martin R. Fisher
	ASSIST. CITY ENGINEER

CARD NO.

INDEX NO.	TOPO. NO.
64	86

RECORD NO.

DEPARTMENT OF PUBLIC WORKS DETROIT

CITY ENGINEER'S OFFICE --- DIVISION OF PAVING DESIGN

STREET PAVING PLAN

H. A.P. 3-24

NAME OF STREET: PICKFORD

FROM: E.P.L. ARDMORE

TO: W.P.L. JAMES COUZENS

NUMBER OF SHEETS: 1

SHEET NO.: 1

TYPE OF PAVEMENT _____ WIDTH 30'

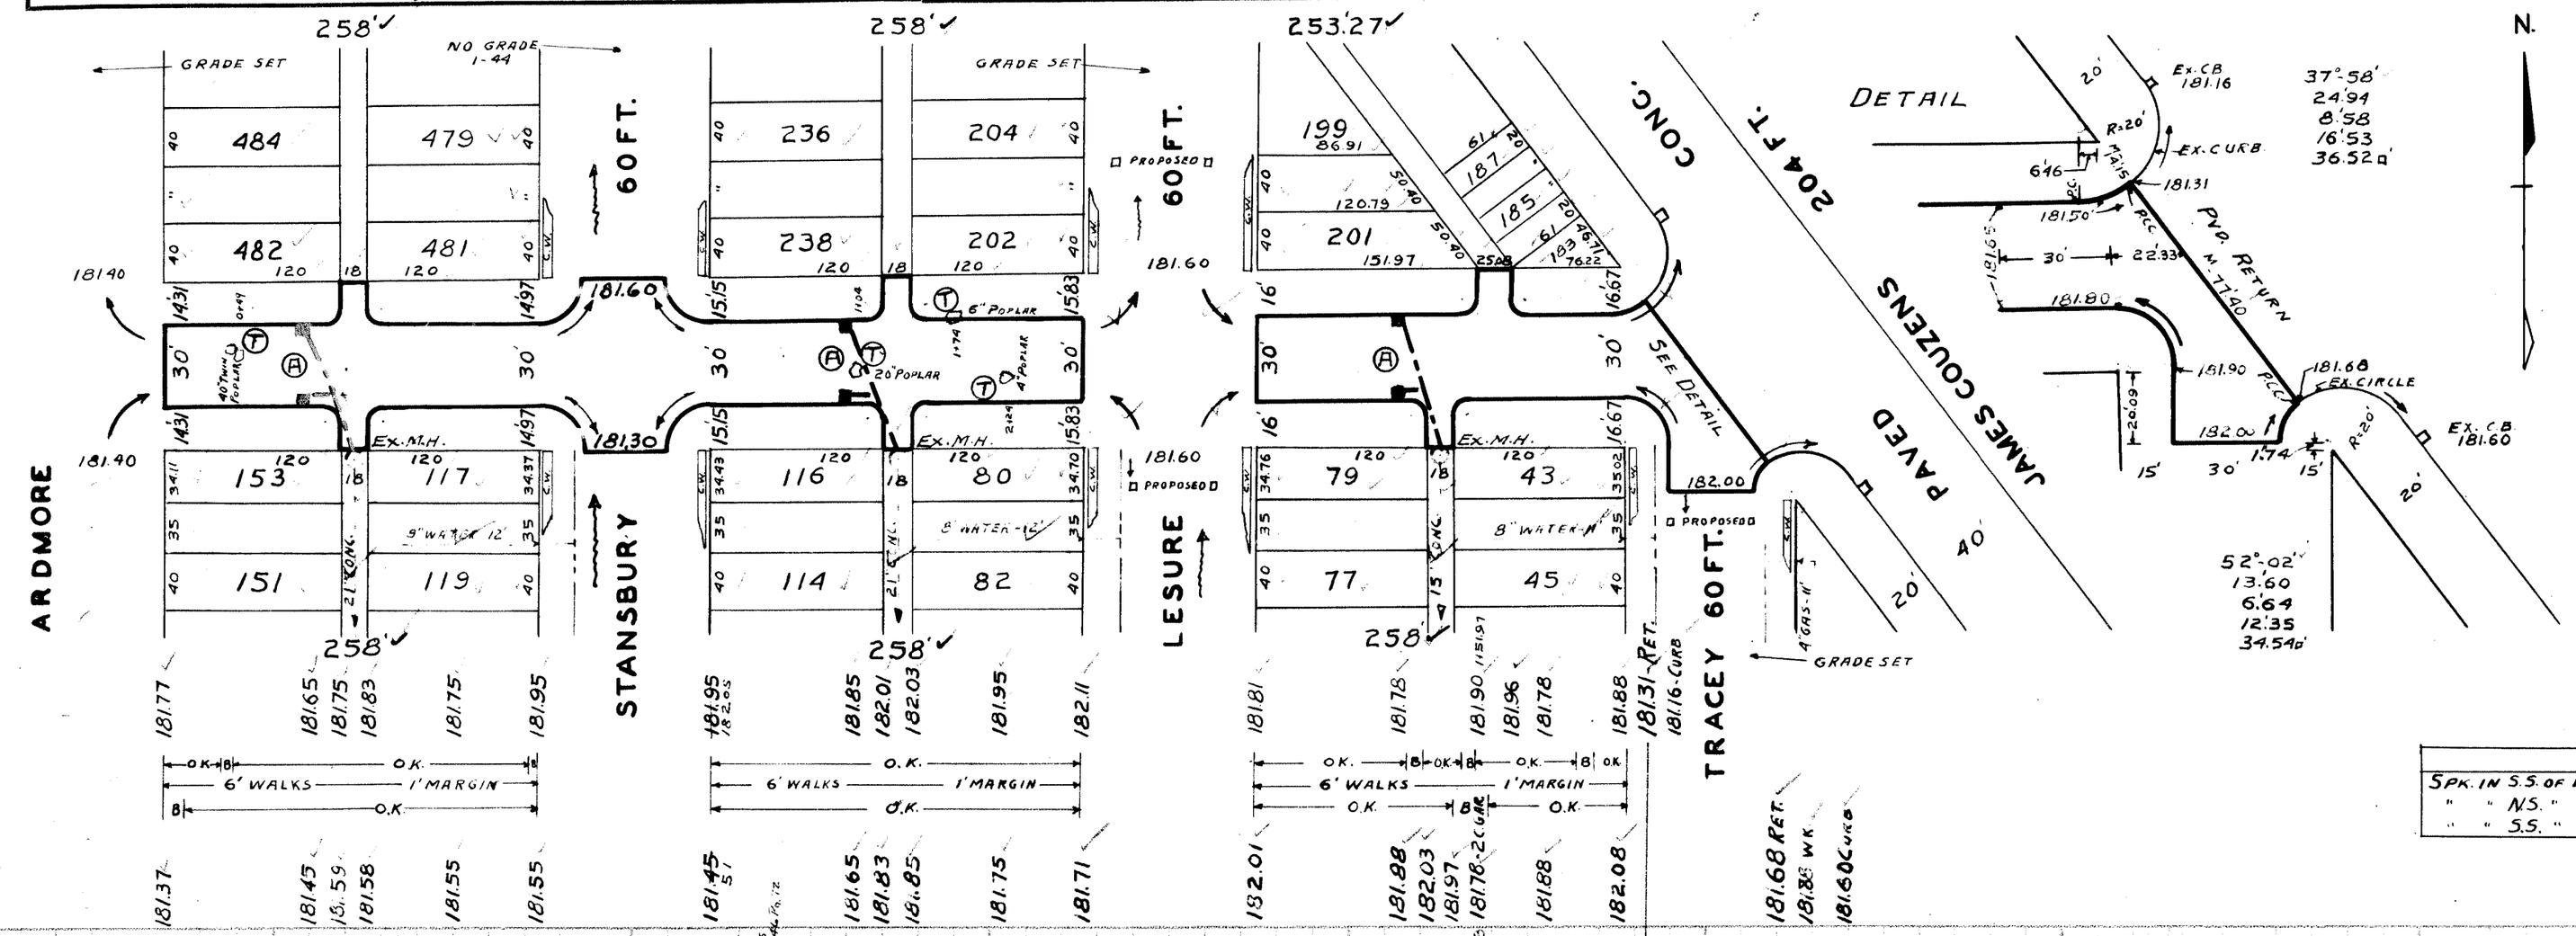

NOTES-

AT (A) - CONSTRUCT 6-STD 18"x12" BASINS COMPLETE & CONNECT TO OUTLETS AS SHOWN.

AT (T) - REMOVE 4 TREES AS SHOWN.

BENCH MARKS	ELEV.
SPK. IN S.S. OF D.E. POLE N.E. COR. PICKFORD & ARDMORE	182.23
" " N.S. " " " N.W. " " & LESURE	183.23
" " S.S. " " " S.W. " " & SCHAEFER	182.71
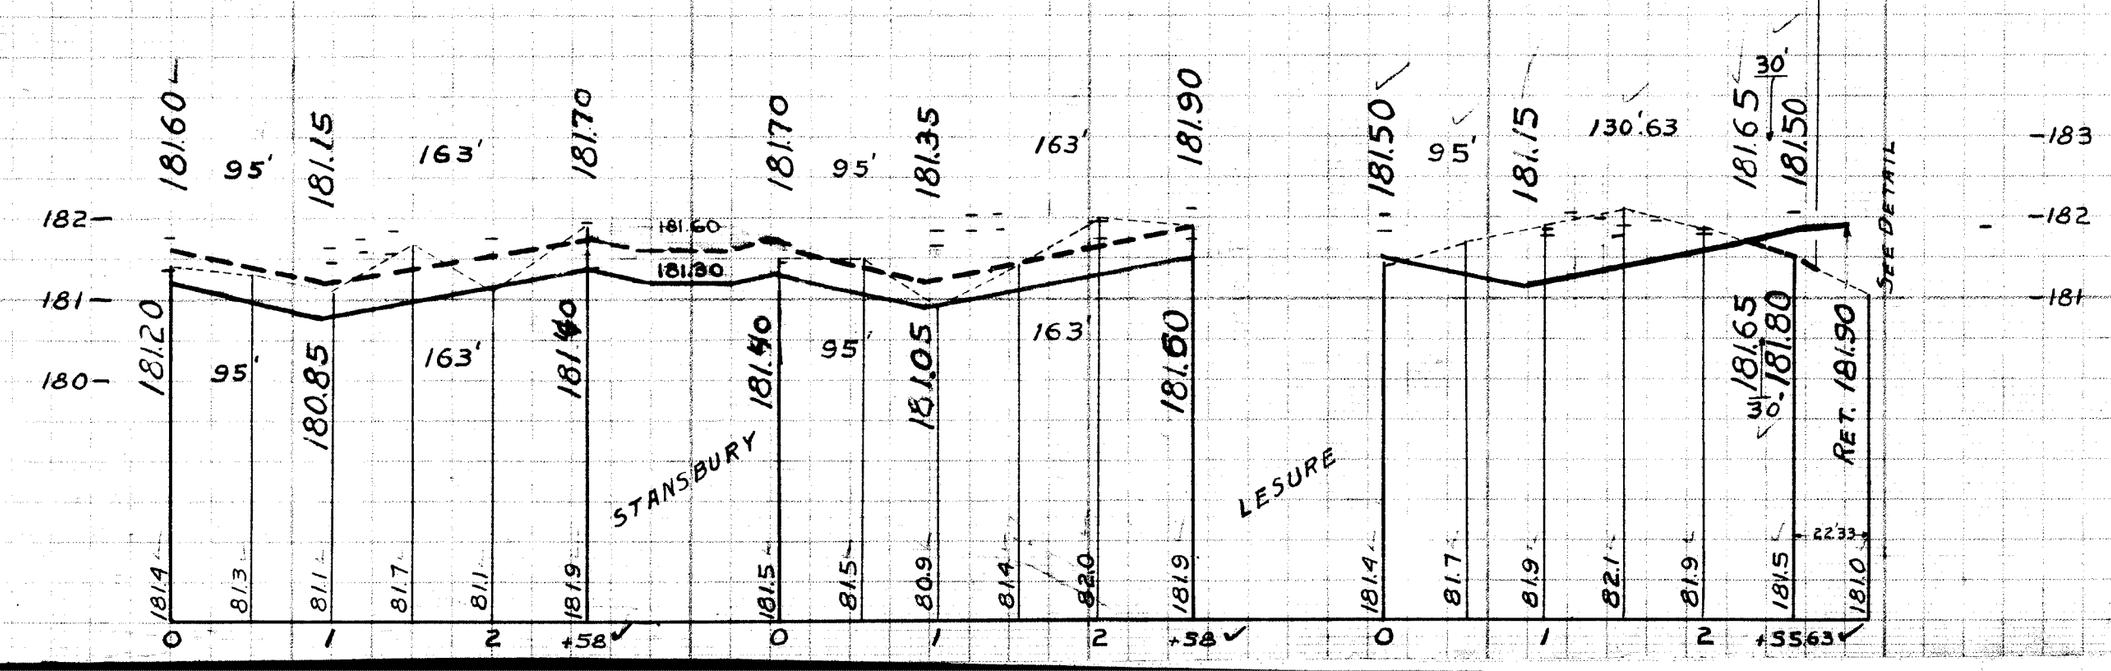
NO DRAINAGE JAN-44