DATE	REVISIONS
	OLD PLAN - JAN. '44

SUPPLEMENTARY DETAILS			
C-325	C-524	C-733	C-938
C-326A	C-585	C-739	C-1608
C-327	C-586	C-739A	C-1783
C-390	C-587	C-739B	

C-4378 THRU C-4395

BEFORE STARTING CONSTRUCTION
CONTRACTOR MUST CHECK WITH UTILITIES FOR LOCATIONS OF EXISTING STRUCTURES WHETHER OR NOT INDICATED ON PLANS.

SCALE	
LOTS & ALLEYS	1"=40'
STREET WIDTH	1"=40'
VERTICAL	1"=2'
DRAINAGE COMPLETED	
PAVING COMPLETED	

QUANTITIES		ESTIMATED LOTS	ESTIMATED CITY
EXCAVATION	CU. YDS.		
NEW CURB	LIN. FT.		
PAVING	SQ. YDS.		
"	"		
TEST CORES			
SIDEWALK	SQ. FT.		
MANHOLES	ADJUST		
	CONSTRUCT		
BASINS	ADJUST		
	CONSTRUCT		
SEWER—12"	LIN. FT.		

PETITION NO.		PETITION DATE	
ASSIGNMENT NO. 325-CW-16		GROUP NO.	
BOOK NO. 1843 PG. 48-50		LEVEL DATE	5-11-50
LOTS 2L	455.00	LENGTH	227.50
CITY 2L	20.00	LENGTH	10.00
TOTAL	475.00	LENGTH	237.50
DATE OF DRAW'G.	JUNE 9, 1950		

	MADE BY	CHECKED BY
PLAN	D. HAUER	[illegible]
PROFILE	D. HAUER	[illegible]
GRADE	[illegible]	
ESTIMATE		
SEWER APPROVED	[illegible]	[illegible]
FINAL CHECK		
APPROVED	Erickson	

ENGINEER OF STREETS

CITY ENGINEER

INDEX NO.	TOPO NO.	INDEXED
64	86	/

CONTRACT NO. P.W. DRAINAGE ONLY

STREET PAVING PLAN
CITY OF DETROIT

DEPARTMENT OF PUBLIC WORKS — CITY ENGINEERS OFFICE

NAME OF STREET PICKFORD

FROM E.P.L. GREENFIELD

TO W.P.L. PREST

SHEET / OF / SHEETS

TYPE OF PAVEMENT 8 6 8 ONE COURSE CONCRETE-INTEGRAL CURB 80' FT. WD.
8" UNIFORM AT STREET INTERSECTION EXCEPT AS NOTED

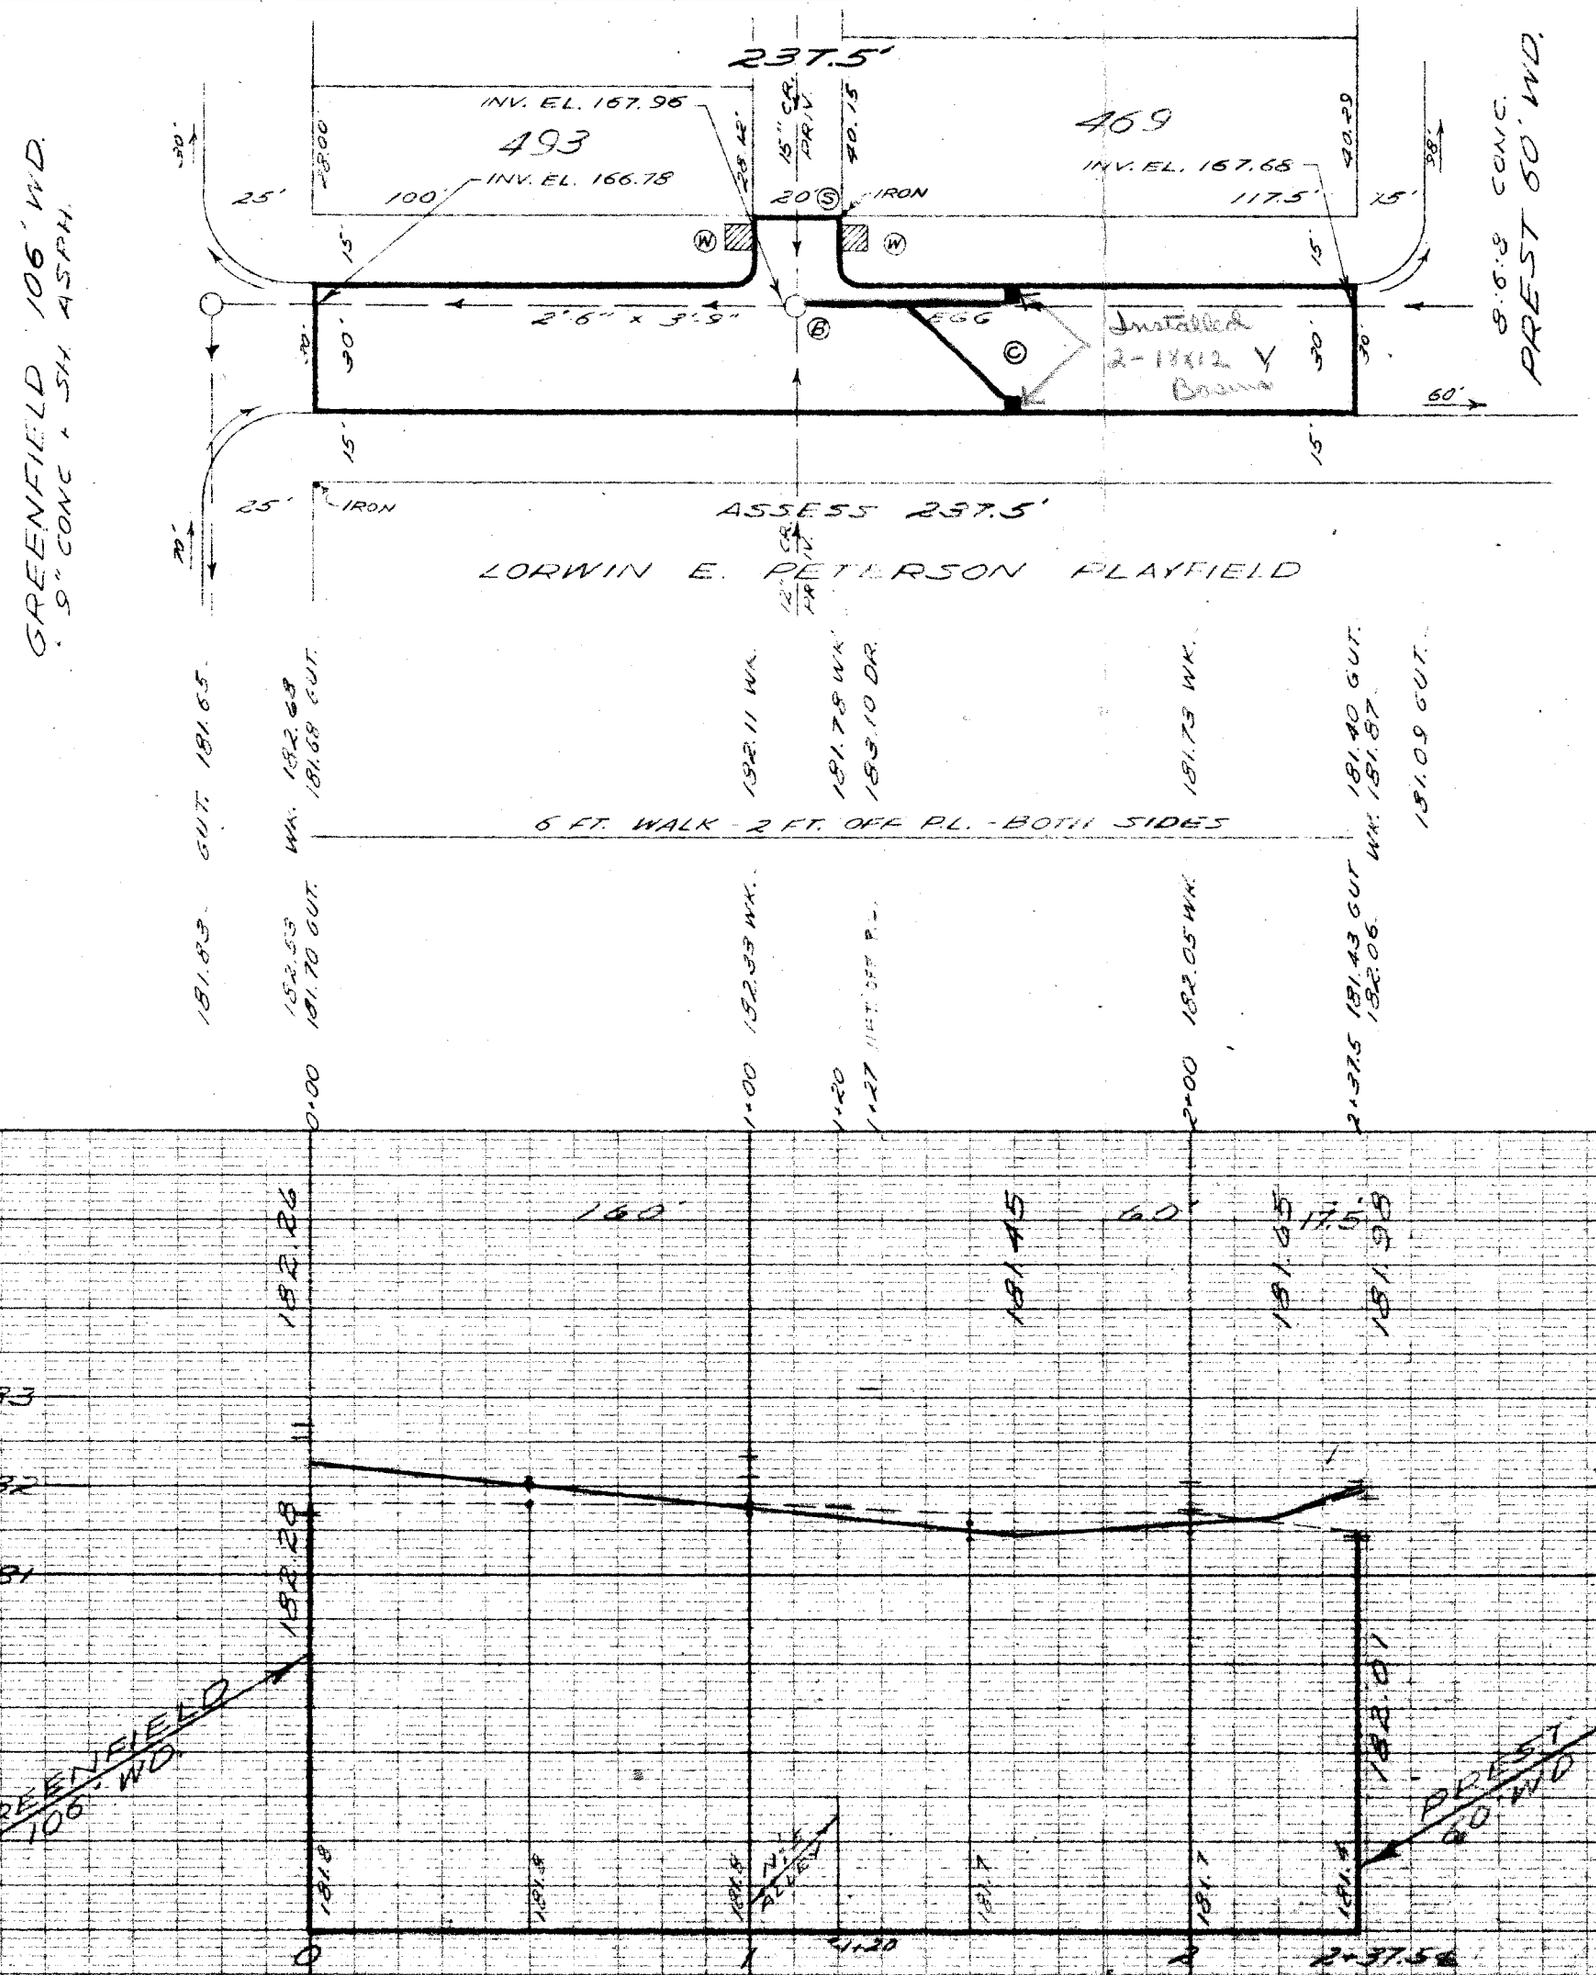

BENCH MARKS	ELEV.
R.L.B.M. #86-251A - S.E. COR. PREST & CURTIS	181.39 REC
C.B.M. - A HYD. N.W. COR. GREENFIELD & PICKFORD	186.08
C.B.M. - A HYD. N.W. COR. PREST & PICKFORD	184.93
R.L.B.M. #86-251 - N.W. COR. GREENFIELD & CURTIS	182.40 REC

NOTE -
FOR SYMBOLS Ⓐ ETC. SEE STD. DET. DWG. C-43.96

HORIZONTAL CONTROL -
USE CROSSES CUT IN WALKS 5' S. OF N.P.L. OF PICKFORD AT E.P.L. OF GREENFIELD AND W.P.L. OF PREST.

CITY OF DETROIT
SURVEY DIVISION