SEWER	O.K. Jhirpat.
INDEXED	
REVISIONS:	

JOB NO.		PROGRESS	
BLUE PRINT ISSUED FOR:	DATE	START	FINISH
GRADE ONLY			
CATCH BASINS			
PAVING-CLASS-			
DEPT. OF WATER SUPPLY			
GAS CO.			

QUANTITIES	LOTS	CITY	LOTS	CITY
EXCAVATION				
STRAIGHT CURB NEW				
OLD CURB RESET				
CIRCULAR CURB				
PAVING				
CONCRETE BASE				

HOR. SCALE 1" = 100'		BOOK 1314	PAGE 38		
VER. SCALE 1" = 4'		DATE 8-31-39			
PLAN	M.I.	PROFILE	M.I.	COMPUTED	
CHECKED		GRADE	1/6	CHECKED	R.R.
LOTS 2L	1491	60	LENGTH	74580	
CITY 2L	108	-	LENGTH	54	-
TOTAL 2L	1599	60	LENGTH	79980	
				LOTS	CITY
COST ADVERTISING BLANKS					
COST INSPECTION					

DESIGNED BY	V. J. McKenney
DRAWN BY	M. Ivan
TRACED BY	
CHECKED BY	R.R.R.

APPROVED

Gustav R. Ekern

J. H. Wallace
ENGINEER OF STREETS

Martin R. Fisher
ASST. CITY ENGINEER

CARD NO.

INDEX NO.	TOPO NO.
61	89

RECORD NO.

DEPARTMENT OF PUBLIC WORKS DETROIT

CITY ENGINEER'S OFFICE --- DIVISION OF PAVING DESIGN

STREET PAVING PLAN

NAME OF STREET PICKFORD AVE 50'

FROM GREENLAWN

TO PENNINGTON

TYPE OF PAVEMENT _____ WIDTH _____

NUMBER OF SHEETS	SHEET NO.
1	1

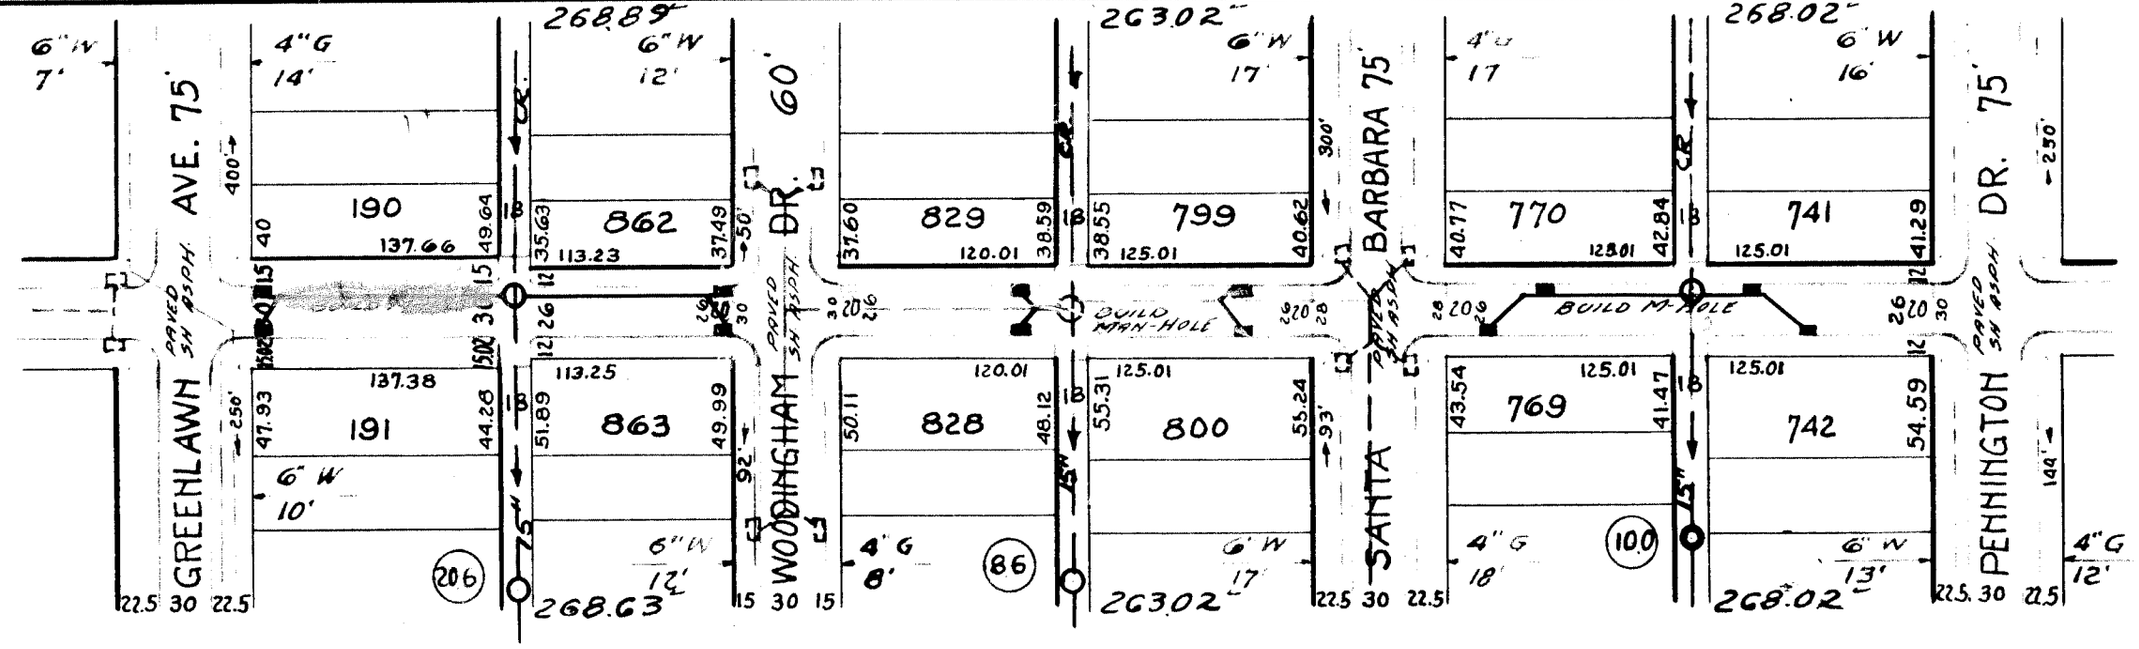

N

[ ] EXISTING POOLS & BASINS.
■ NEW " & " .

BENCH MARKS
ARROW ON HYD. N.W. COR PENNINGTON & PICKFORD — 184.00
" " " S.W. " WOODINGHAM & " — 184.84

P.B.M. #89-304 E. END of BASEMENT WINDOW SILL
S.S. of HOUSE #18601 GREENLAWN — 186.947

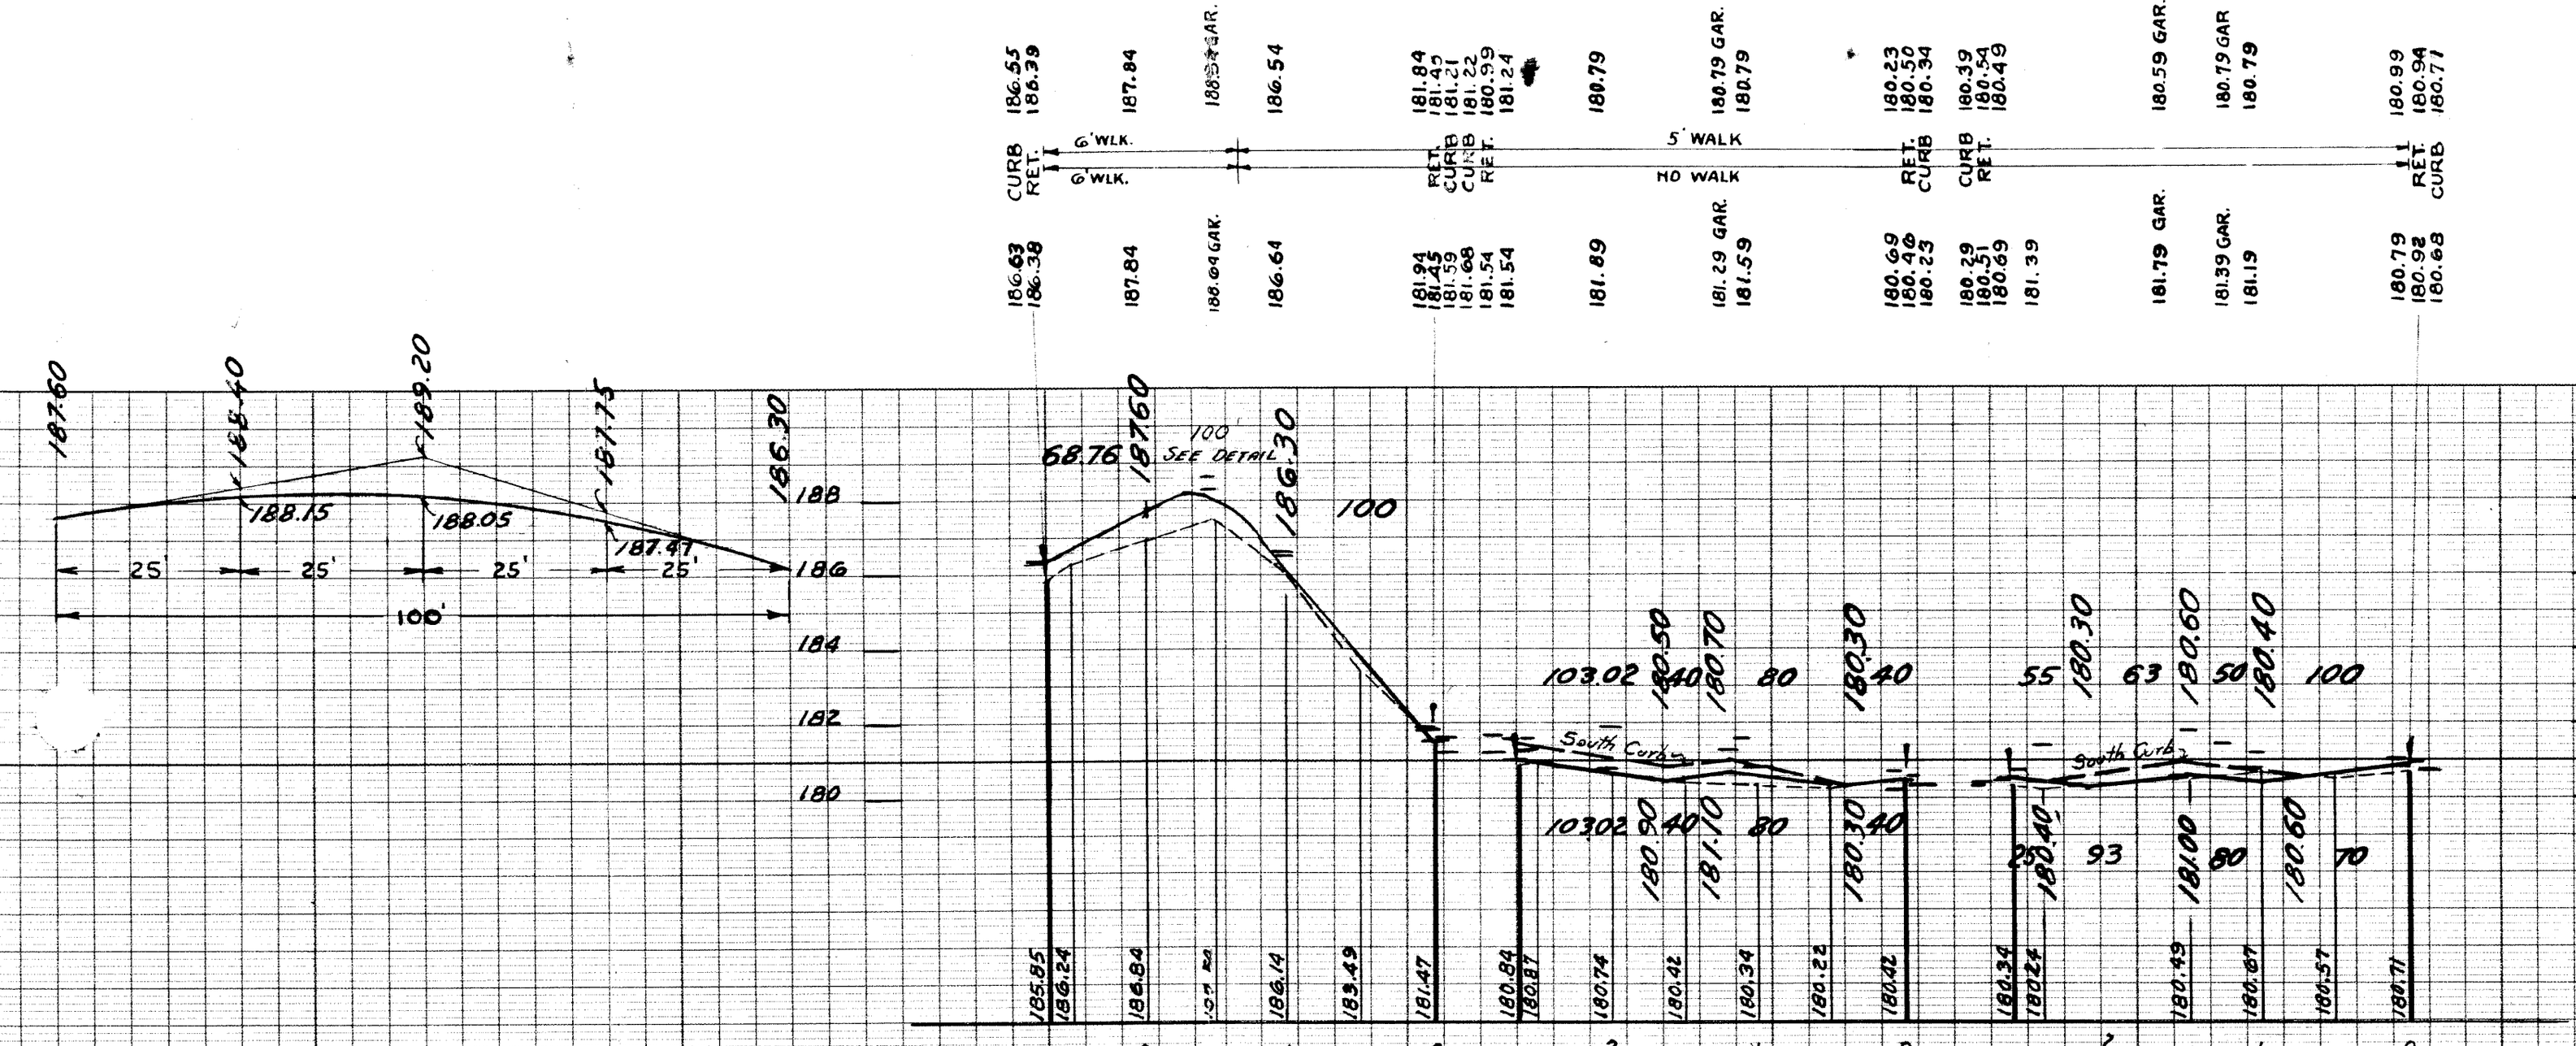

NO. D-