SEWER	61		
INDEXED			
REVISIONS			

JOB NO.		PROGRESS	
BLUE PRINT ISSUED FOR:	DATE	START	FINISH
GRADE ONLY			
CATCH BASINS			
PAVING-CLASS-			
DEPT. OF WATER SUPPLY			
GAS CO.			

QUANTITIES	LOTS	CITY	LOTS	CITY
EXCAVATION				
STRAIGHT CURB NEW				
OLD CURB RESET				
CIRCULAR CURB				
PAVING				
CONCRETE BASE				

HOR. SCALE 1" = 100'	BOOK 1514 PAGE 24		
VER. SCALE 1" = 2'	DATE 6-30-42		
PLAN F.M.	PROFILE F.M.	COMPUTED	
CHECKED	GRADE	CHECKED	R3
LOTS 2L	1,556.00	LENGTH	778.00
CITY 2L	220.00	LENGTH	110.00
TOTAL 2L	1,776.00	LENGTH	888.00
		LOTS	CITY
COST ADVERTISING BLANKS			
COST INSPECTION			

DESIGNED BY	R3
DRAWN BY	F. Minikel
TRACED BY	
CHECKED BY	R.R.R.
APPROVED	
ENGINEER OF STREETS	
ASSIST. CITY ENGINEER	

CARD NO

INDEX NO	TOPO NO
72	114

RECORD NO

DEPARTMENT OF PUBLIC WORKS DETR

CITY ENGINEER'S OFFICE --- DIVISION OF PAVING DESIGN

STREET PAVING PLAN

NAME OF STREET PIERSON AVE.

FROM S.P.L. OF CLARITA AVE.

TO 40' N. OF S.P.L. OF SEVEN MILE RD.

NUMBER OF SHEETS 1

SHEET NO 1

TYPE OF PAVEMENT _____ WIDTH 26' & 30'

APPLICATION 248-168 11-26-46

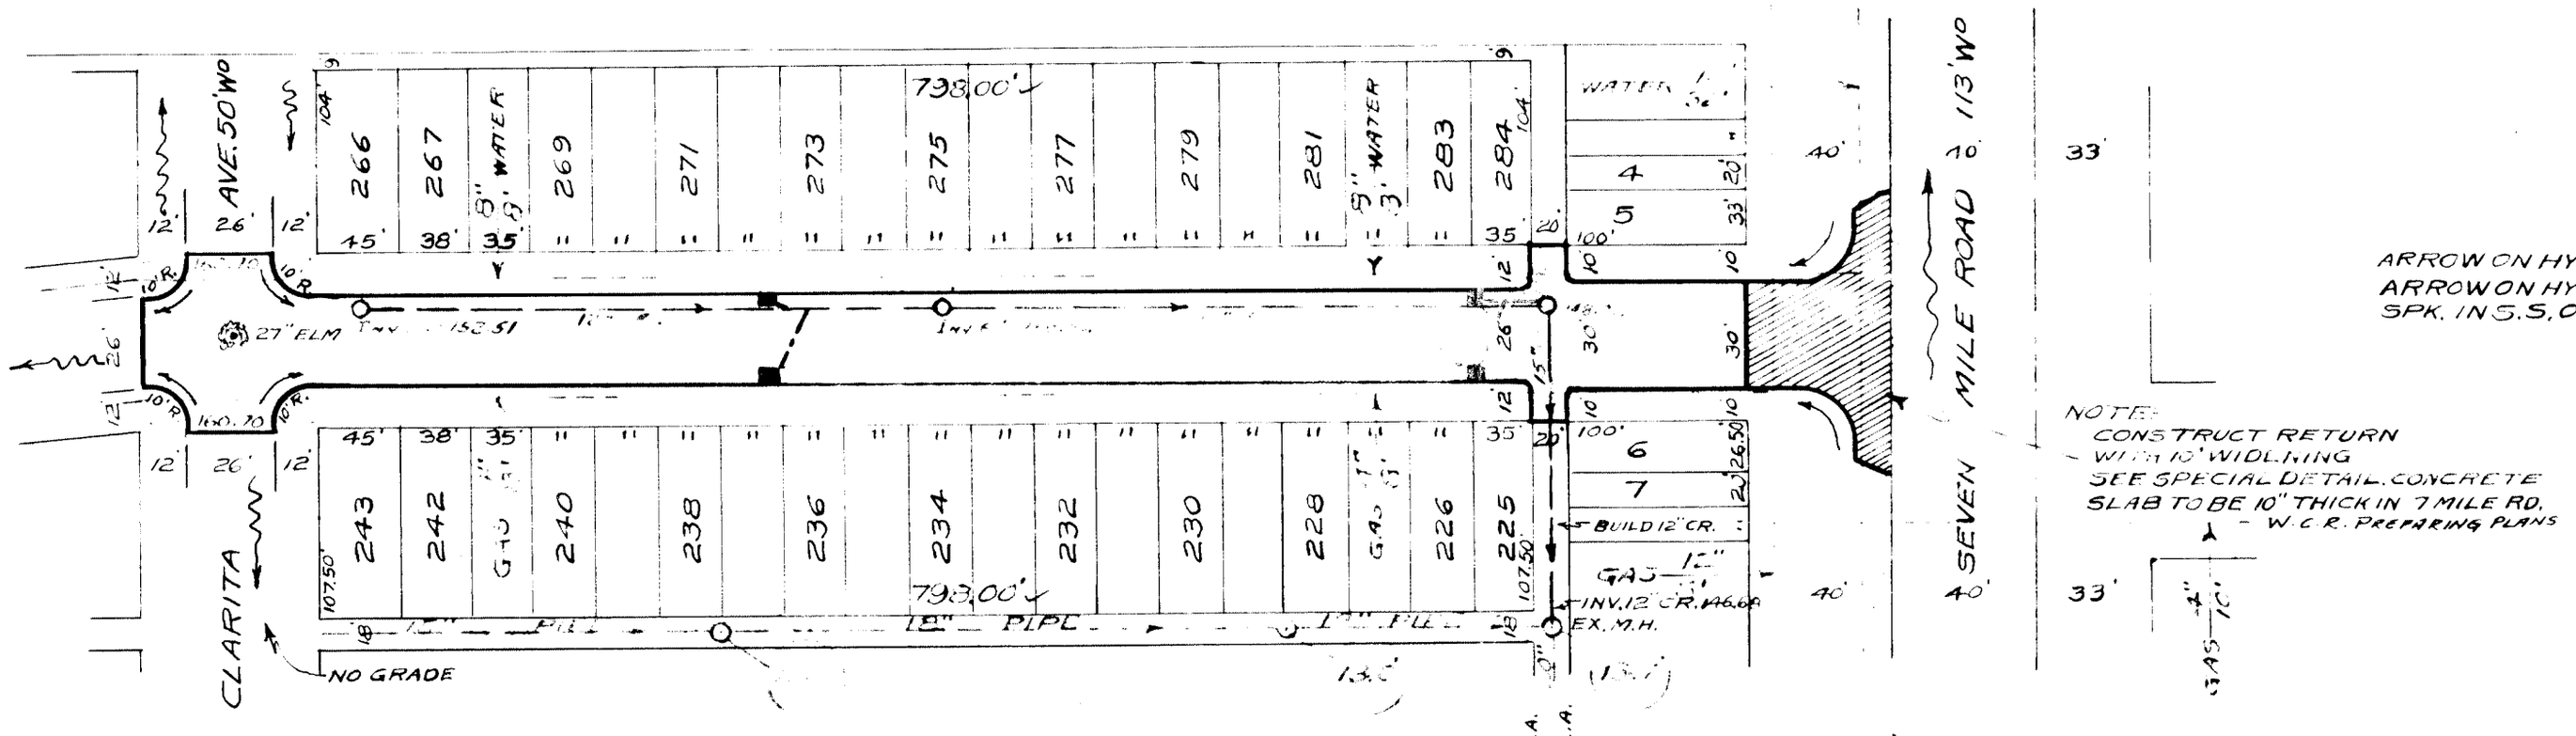

BENCH MARKS

ARROW ON HYD. N. W. COR. CLARITA + PIERSON ---------- 164.05

ARROW ON HYD. W. S. OF PIERSON 380' N. OF CLARITA ---------- 162.99

SPK. IN S.S. OF LIGHT POLE S.E. COR. PIERSON + SEVEN MILE RD. --- 160.24
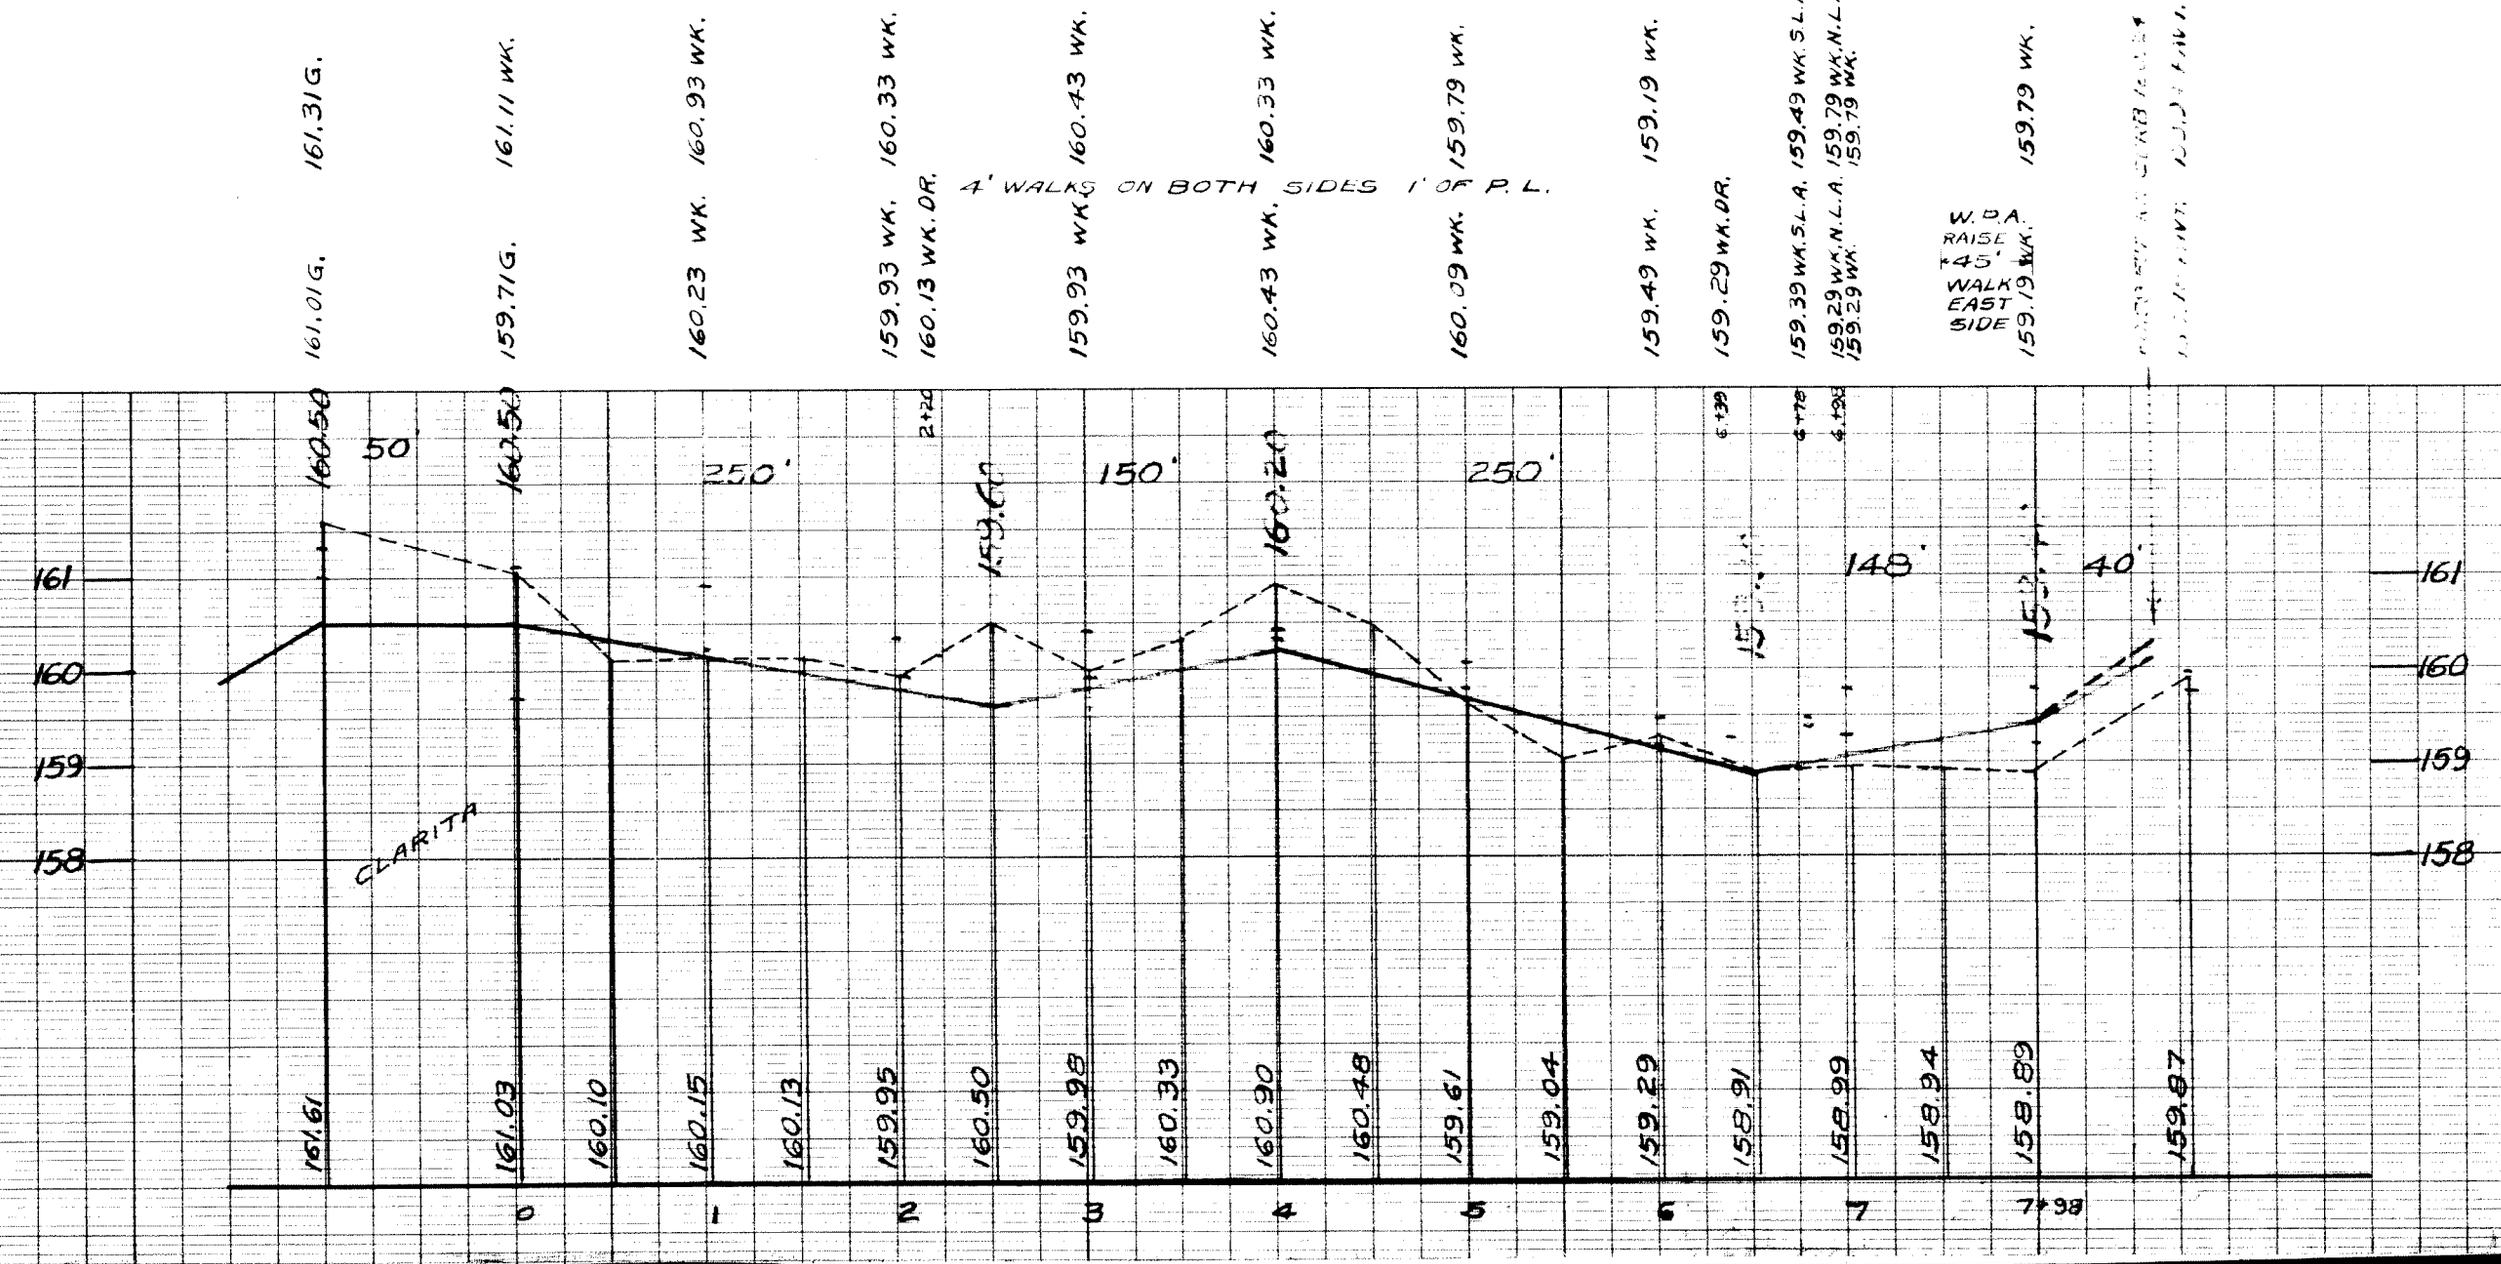
NOTE:
CONSTRUCT RETURN WITH 10' WIDENING
SEE SPECIAL DETAIL. CONCRETE SLAB TO BE 10" THICK IN 7 MILE RD.
- W.C.R. PREPARING PLANS