SEWER O.K. J. Liepah 3/14/54

REVISIONS OLD MAP 2-14-44

SUPPLEMENTARY DETAILS			
C-324A	C-390.	C-587	C-739B
C-325	C-524	C-733	C-938
C-326A	C-585	C-739	C-1608
C-327	C-586	C-739A	C-1783

NOTE:
BEFORE STARTING CONSTRUCTION CONTRACTOR MUST CHECK WITH UTILITIES FOR LOCATIONS OF EXISTING STRUCTURES WHETHER OR NOT INDICATED ON PLANS.

PLAN SCALE DISTORTED
LOTS & ALLEYS 1"=100'
STREET WIDTHS 1"=50'

DRAINAGE COMPLETED

PAVING COMPLETED

QUANTITIES		ESTIMATED LOTS	ESTIMATED CITY	FINAL LOTS	FINAL CITY
EXCAVATION	CU. YDS.				
NEW CURB	LIN. FT.				
PAVING	SQ. YDS.				
"	"				
"	"				
SIDEWALK	SQ. FT.				
MANHOLES	ADJUST				
	CONSTRUCT				
BASINS	ADJUST				
	CONSTRUCT				
SEWERS-12"	LIN. FT.				

HOR. SCALE 1"=100' BOOK 1798 PAGE 18
VER. SCALE 1"=2' DATE LEVELS 2-54 DRAWING 3-5-54
PLAN G.B PROFILE R.W COMPUTED
CHECKED J.K. GRADE W.O CHECKED

LOTS	2L	470.36	LENGTH		235.18	
CITY	2L	32	LENGTH		TC	
TOTAL	2L	502.36	LENGTH		251.18	
				LOTS	CITY	
COST ADVERTISING						
COST INSPECTION						

DESIGNED BY W. Owens
DRAWN BY BRANTIGAN
TRACED BY
CHECKED BY BEHM
APPROVED
ENGINEER OF STREETS
ASSISTANT CITY ENGINEER

CONTRACT NO. _____

CARD NO.

DEPARTMENT OF PUBLIC WORKS DETROIT

CITY ENGINEER'S OFFICE --- DIVISION OF PAVING DESIGN

STREET PAVING PLAN

INDEX NO.	TOPO NO.
7.4	113

RECORD NO.

NAME OF STREET **PILGRIM**

ASSIGN. NO. 325-BV-10

PETITION NO. _____

FROM E.P.L. OF BURT RD.

TO W.P.L. OF PIERSON

SHEET 1 OF 1 SHEETS

TYPE OF PAVEMENT 8.6.8 ORE COURSE CONCRETE - INTEGRAL CURB WIDTH 26'

8" UNIFORM AT STREET INTERSECTIONS EXCEPT AS NOTED

CONTRACT APPROVED - C.C. _____ TO _____ S. _____

WEBER REQUEST 12/29/53

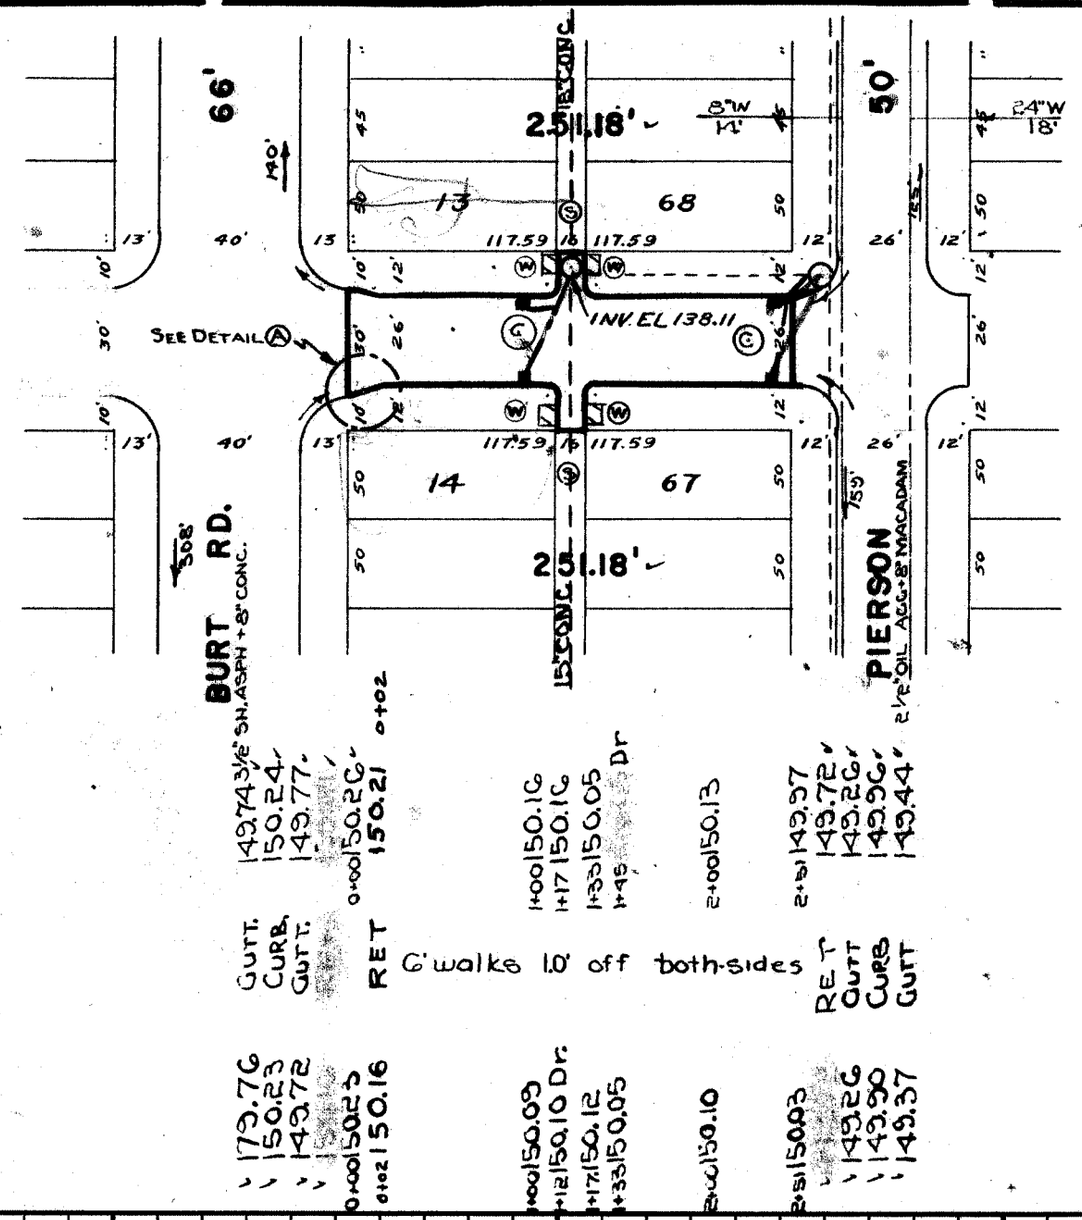

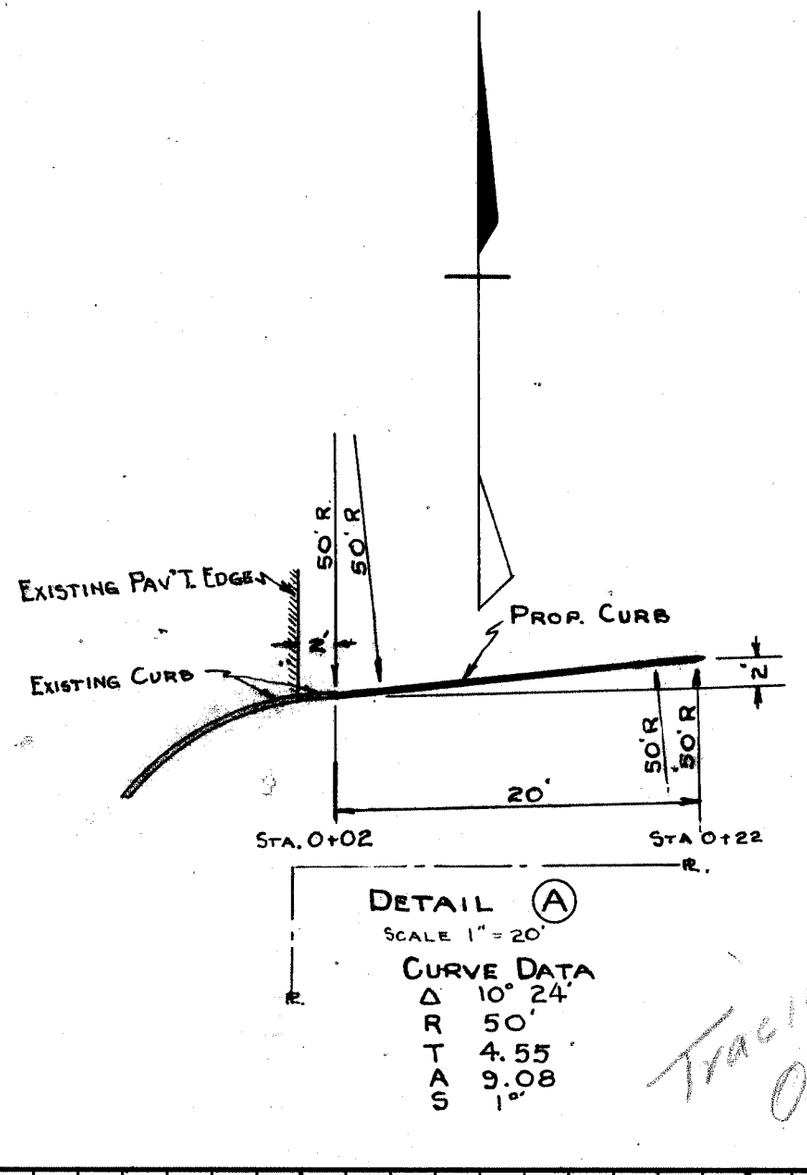

BENCH MARKS

	ELEV.
PL B.M.# 113-252 N.E. cor. Puritan & Burt	150.480R
Arrow on hyd. S.W. cor. Burt & Pilgrim	153.05
Arrow on hyd S.W. cor. Pierson & Pilgrim	153.24
PL B.M.# 113-252-A N.E. cor. Braile & Puritan	150.306

NOTES

FOR SYMBOLS (A) ETC., SEE STD. DETAIL DRAW'G. C-327

HORIZANTAL CONTROL
By exist'g. returns
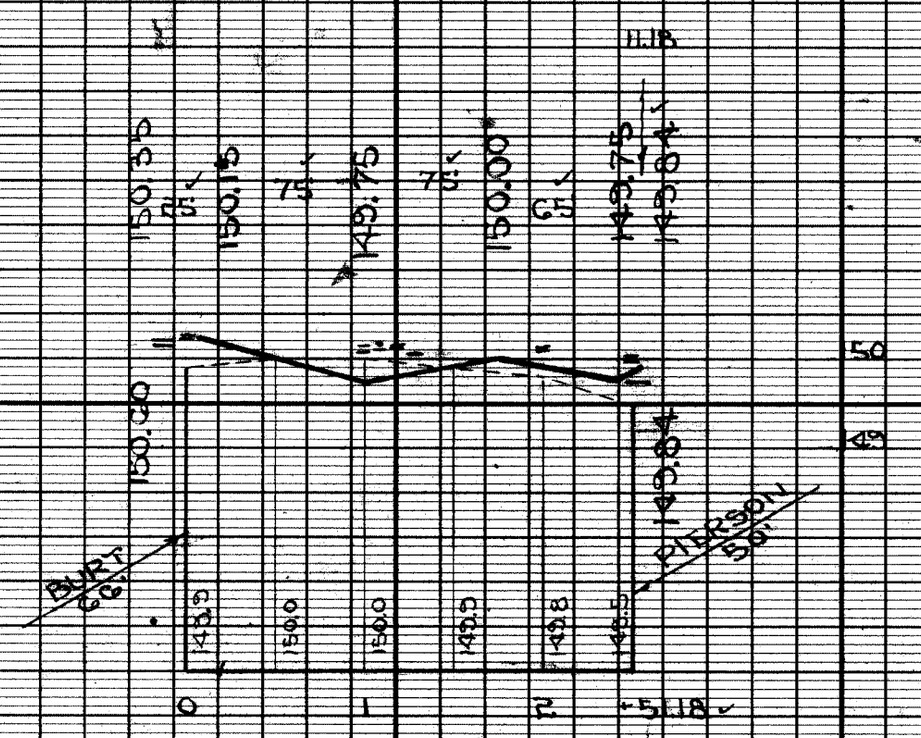
Tracing Posted
O.K. 5-11-54
J.W.