SEWER O.K. J. Lipak 3/16/54

REVISIONS OLD MAP 2-14-44

SUPPLEMENTARY DETAILS			
C-324A	C-390	C-587	C-739B
C-325	C-524	C-733	C-938
C-326A	C-585	C-739	C-1608
C-327	C-586	C-739A	C-1783

NOTE:
BEFORE STARTING CONSTRUCTION CONTRACTOR MUST CHECK WITH UTILITIES FOR LOCATIONS OF EXISTING STRUCTURES WHETHER OR NOT INDICATED ON PLANS.

PLAN SCALE DISTORTED

LOTS & ALLEYS 1" = 100'

STREET WIDTHS 1" = 50'

DRAINAGE COMPLETED

PAVING COMPLETED

QUANTITIES		ESTIMATED LOTS	ESTIMATED CITY	FINAL LOTS	FINAL CITY
EXCAVATION	CU. YDS.				
NEW CURB	LIN. FT.				
PAVING	SQ. YDS.				
"	"				
"	"				
SIDEWALK	SQ. FT.				
MANHOLES	ADJUST				
	CONSTRUCT				
BASINS	ADJUST				
	CONSTRUCT				
SEWERS-12"	LIN. FT.				

HOR. SCALE 1" = 100' BOOK 1758 PAGE 18

VER. SCALE 1" = 2' DATE 2-54 LEVELS DRAWING 3-5-54

PLAN	J.K.W.	PROFILE	J.C.W.	COMPUTED	
CHECKED	J.K.	GRADE	W.O.	CHECKED	

LOTS	2L	907	39	LENGTH	453 70
CITY	2L	32	—	LENGTH	16 —
TOTAL	2L	939	39	LENGTH	469 70
				LOTS	CITY
COST ADVERTISING					
COST INSPECTION					

DESIGNED BY	W. Owens
DRAWN BY	James Wyatt
TRACED BY	
CHECKED BY	BEHM

APPROVED

ENGINEER OF STREETS

CITY ENGINEER

CONTRACT NO. _____

CARD NO.

INDEX NO.	TOPO NO.
74	113

RECORD NO.

DEPARTMENT OF PUBLIC WORKS DETROIT

CITY ENGINEER'S OFFICE --- DIVISION OF PAVING DESIGN

STREET PAVING PLAN

ASSIGN. NO. 325-BU-10

PETITION NO. _____

NAME OF STREET PILGRIM

FROM E P L PATTON

TO W P L STOUT

SHEET 1 OF 1 SHEETS

TYPE OF PAVEMENT 8.6.8 ONE COURSE CONCRETE - INTEGRAL CURB WIDTH 26'

8" UNIFORM AT STREET INTERSECTIONS EXCEPT AS NOTED

CONTRACT APPROVED - C.C. _____ TO _____ $ _____

WEBB REQUEST 11/18/54

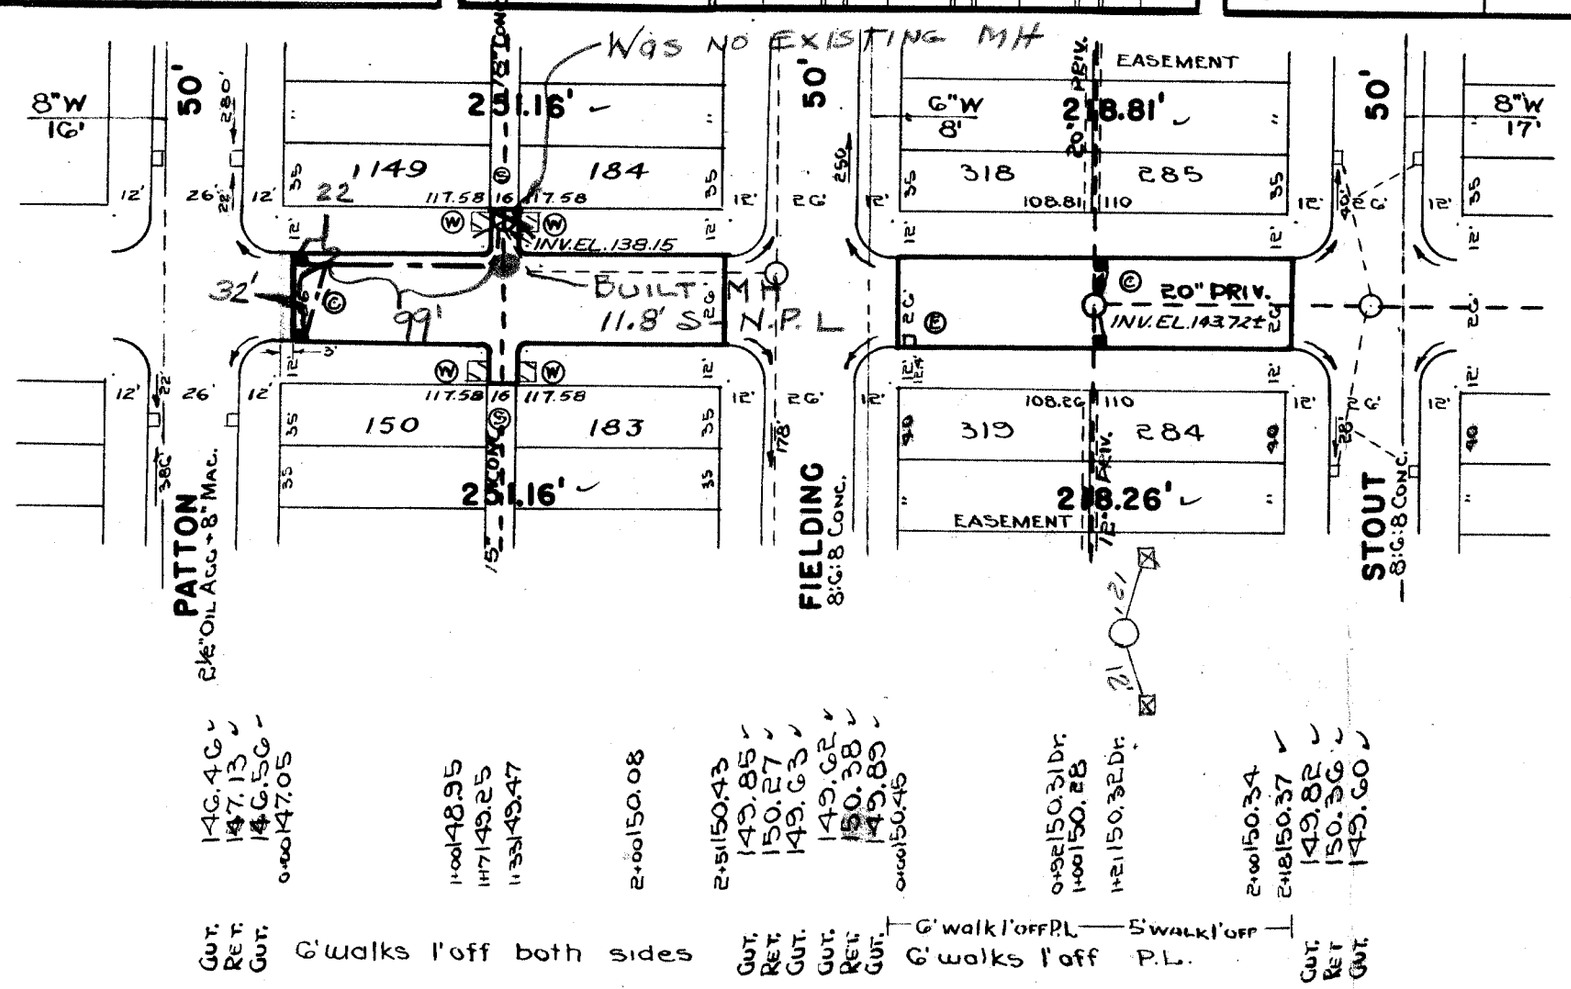

BENCH MARKS

	ELEV.
PLBM# 113-252 N.E. cor. PURITAN & BURT	150.480R
Arrow on Hyd N.W. cor. PATTON & PILGRIM	150.34
Arrow on Hyd S.E. cor. FIELDING & PILGRIM	153.75
PLBM# 113-252-A N.E. cor. BRAILE & PURITAN	150.30GR

NOTE

FOR SYMBOLS Ⓐ ETC., SEE STD. DETAIL DRAW'G C-327
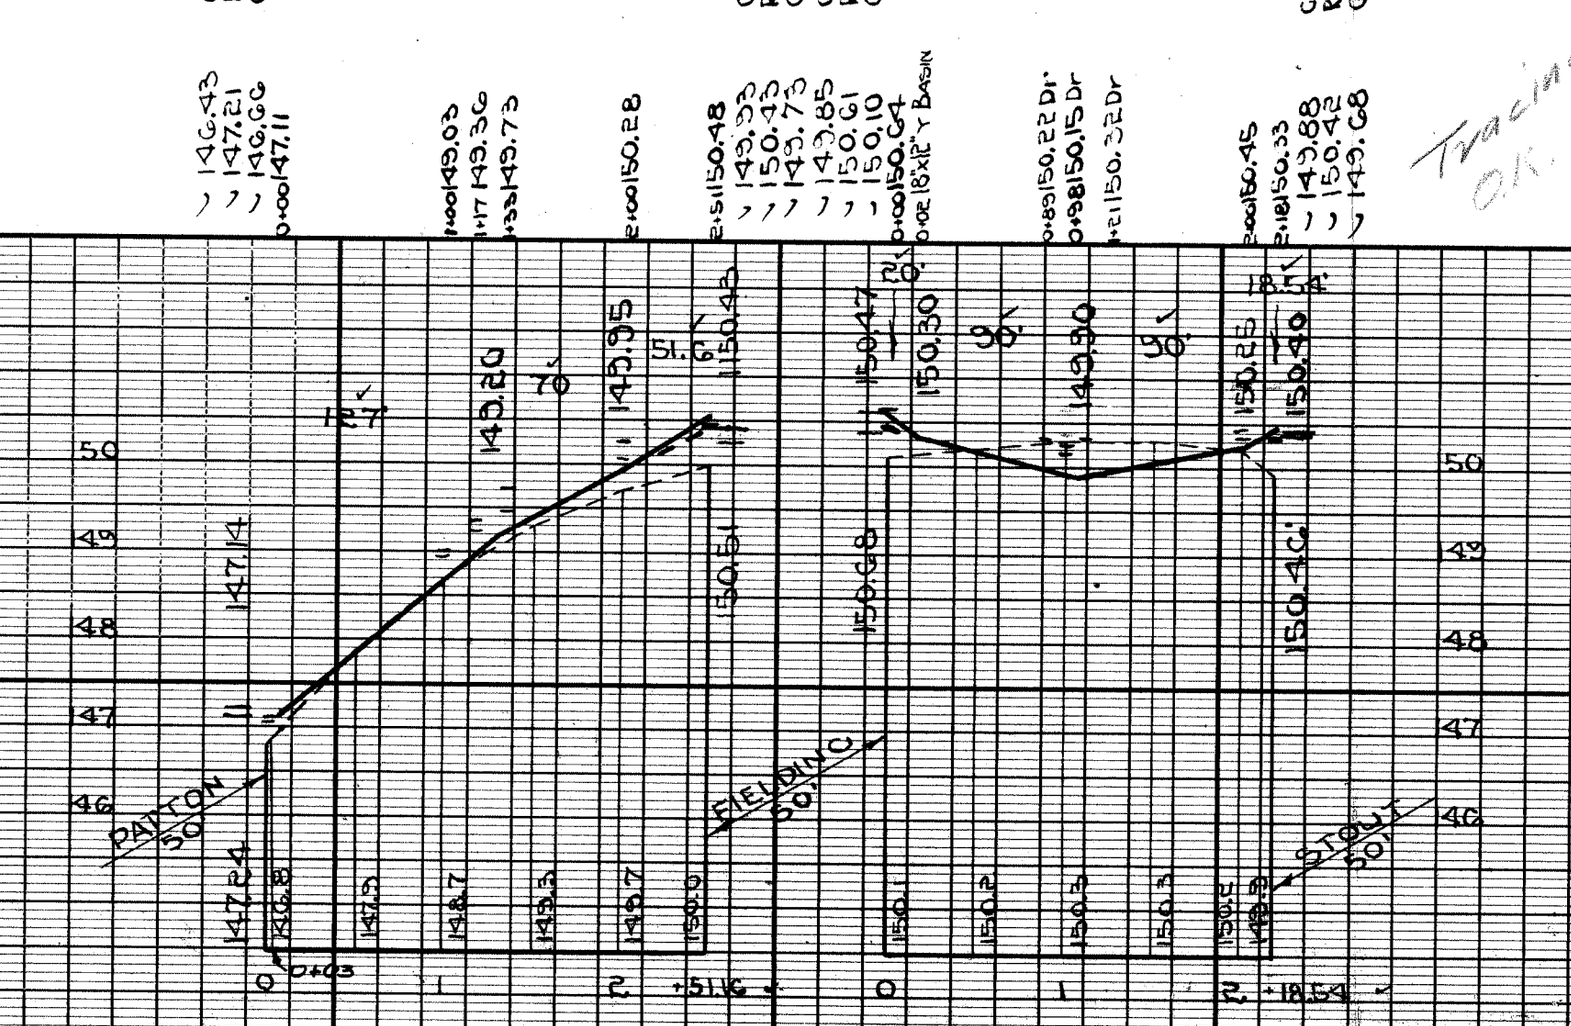
Horizontal Control By: exist'g returns