DATE	REVISIONS
	OLD MAP 2-1-40 1-30-40

SUPPLEMENTARY DETAILS			
C-325	C-524	C-733	C-938
C-326A	C-585	C-739	C-1608
C-327	C-586	C-739A	C-1783
C-390	C-587	C-739B	

BEFORE STARTING CONSTRUCTION CONTRACTOR MUST CHECK WITH UTILITIES FOR LOCATIONS OF EXISTING STRUCTURES WHETHER OR NOT INDICATED ON PLANS.

SCALE

LOTS & ALLEYS 1"=100'

STREET WIDTH 1"=50'

VERTICAL 1"=2'

DRAINAGE COMPLETED JUNE 11, 1940

PAVING COMPLETED

QUANTITIES		ESTIMATED LOTS	ESTIMATED CITY
EXCAVATION	CU. YDS.		
NEW CURB	LIN. FT.		
PAVING	SQ. YDS.		
"	"		
TEST CORES			
SIDEWALK	SQ. FT.		
MANHOLES	ADJUST		
	CONSTRUCT		
BASINS	ADJUST		
	CONSTRUCT		
SEWER—12"	LIN. FT.		

PETITION NO. GRADE ONLY — PETITION DATE

ASSIGNMENT NO. 325-65-14 — GROUP NO.

BOOK NO. 1969 PG. 73 — LEVEL DATE 11-20-58

LOTS 2L		LENGTH	
CITY 2L		LENGTH	
TOTAL		LENGTH	

DATE OF DRAW'G. 11-26-58

	MADE BY	CHECKED BY
PLAN	RJK	W.R.Morris
PROFILE	RJK	W.R.Morris
GRADE	W.R.Morris	
ESTIMATE		
SEWER APPROVED 12/9/58		
FINAL CHECK		
APPROVED		

ENGINEER OF STREETS

CITY ENGINEER

INDEX NO. 20

TOPO NO. 93

INDEXED ✓

CONTRACT NO. P.W. GRADE ONLY

STREET PAVING PLAN
CITY OF DETROIT

DEPARTMENT OF PUBLIC WORKS — CITY ENGINEERS OFFICE

NAME OF STREET PINEWOOD

FROM E.P.L. OF BRADFORD

TO W.P.L. OF STRASBURG

SHEET ___ OF ___ SHEETS

FT. WD.

TYPE OF PAVEMENT 8 6 8 ONE COURSE CONCRETE-INTEGRAL CURB
8" UNIFORM AT STREET INTERSECTION EXCEPT AS NOTED

GRADE ONLY

BENCH MARKS	ELEV.
P.L.B.M. = 93-256-A N.E.COR. ANNOTT & 7 MILE RD.	150.165 REC.
P.L.B.M. = 94-250-A " " WESTPHALIA AVE. " "	140.530 REC.
C.B.M. ARROW ON HYD. S.W.COR. PINEWOOD & ROWE	148.77
C.B.M. " " " N.E. " " & BRADFORD	152.73
C.B.M. " " " S.W. " " & DRESDEN	154.18
C.B.M. " " " N.E. " " & STRASBURG	151.44

NOTE

FOR SYMBOLS Ⓐ ETC. SEE STD. DWG. C-327

HORIZONTAL CONTROL
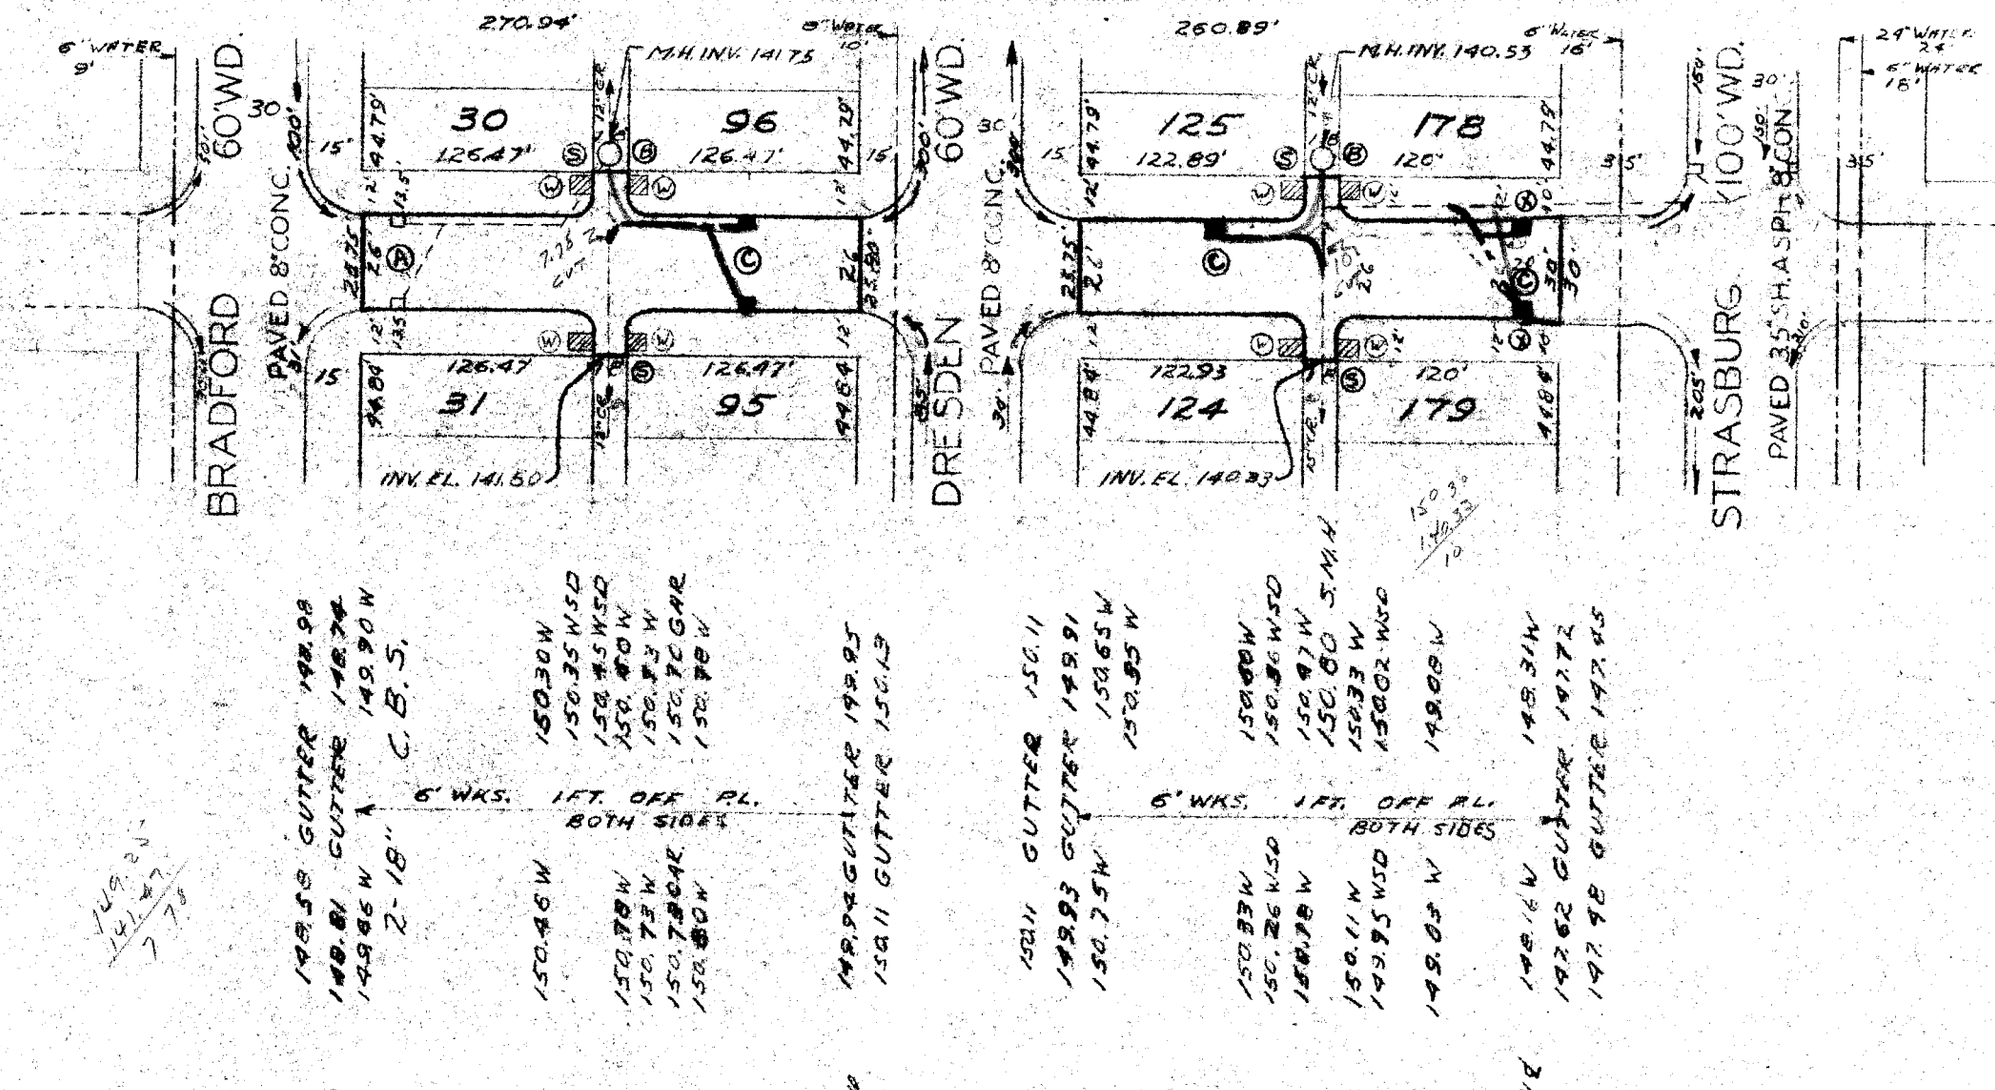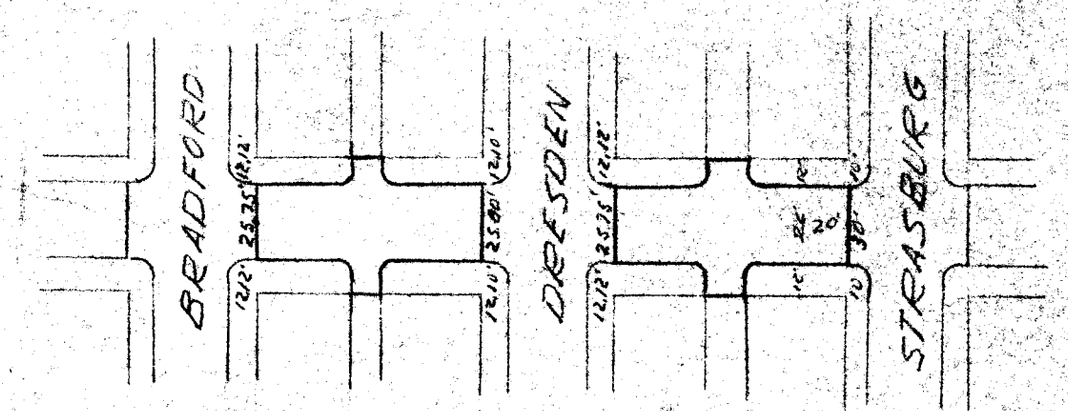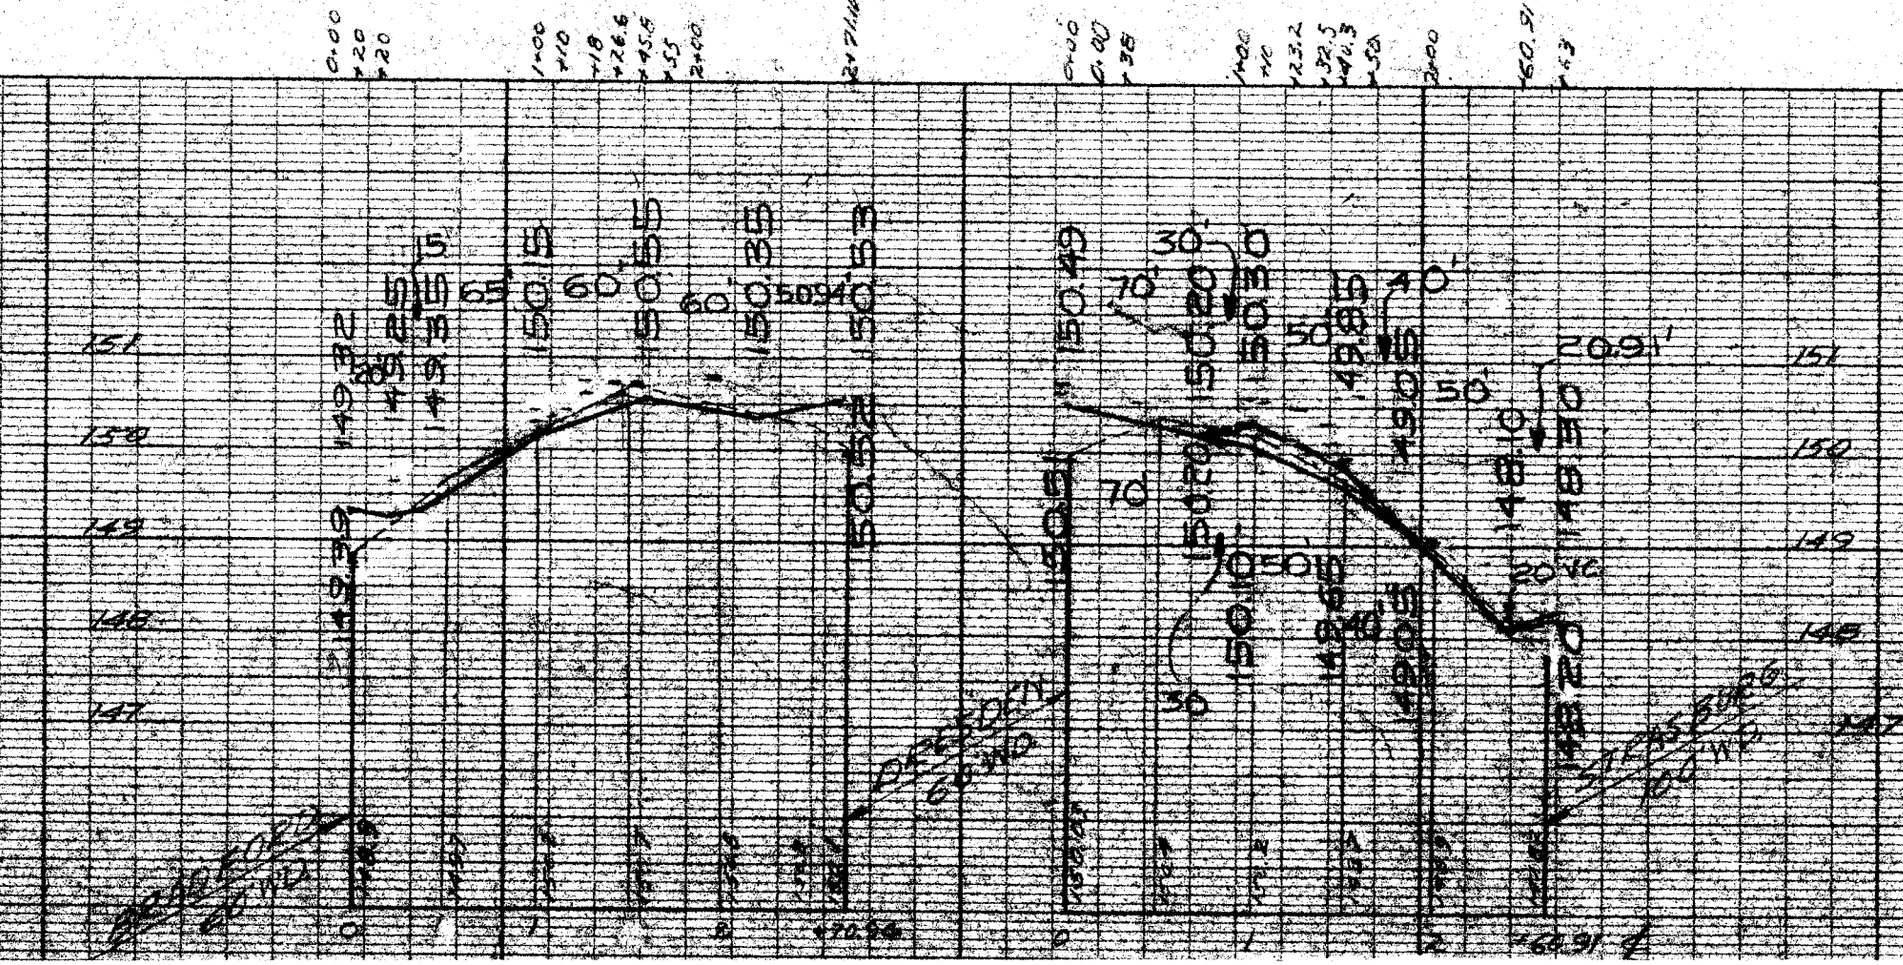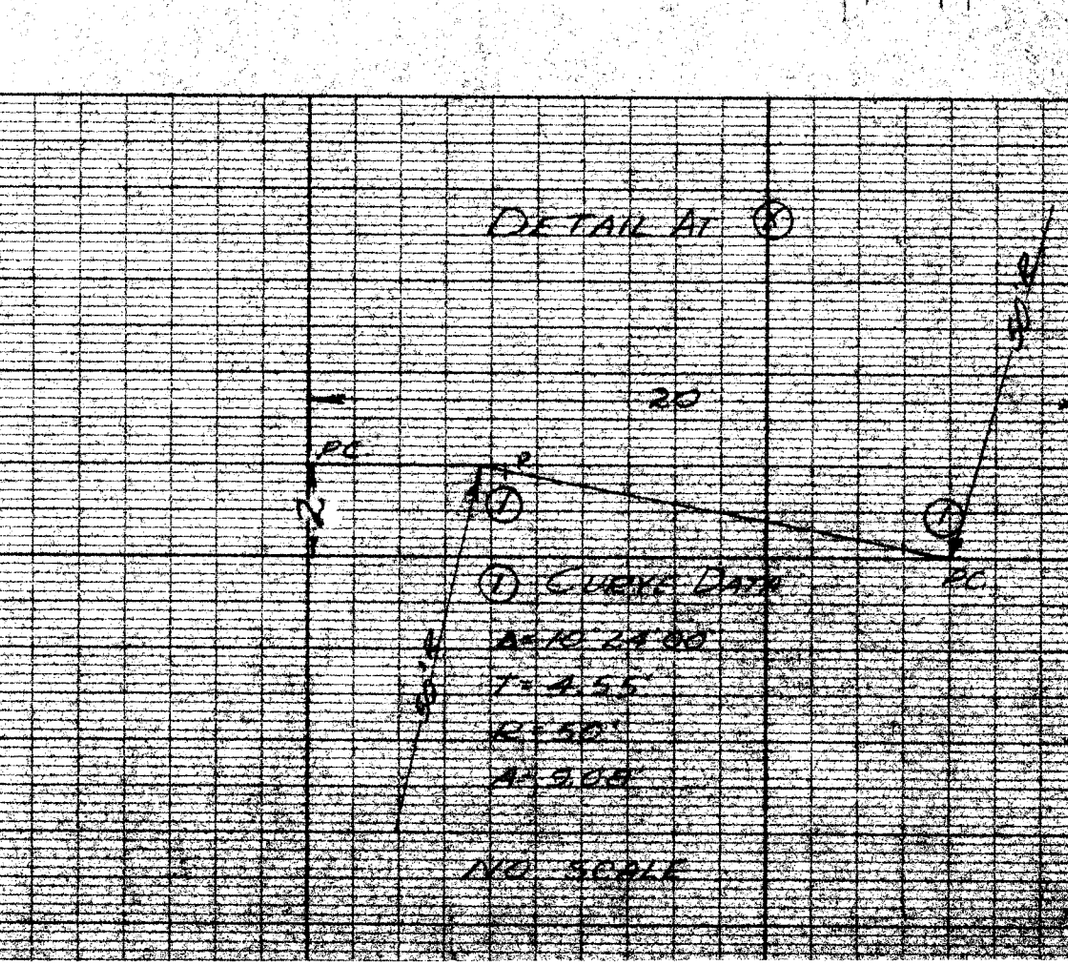
CROSS IN WALK 5' OFF THE N.P.L.