DATE	REVISIONS
	NO OLD PLAN

SUPPLEMENTARY DETAILS			
~~C-005~~	C-524	C-733	~~C-990~~
C-326A	~~C-585~~	~~C-739~~	C-1608
C-327	~~C-586~~	~~C-739A~~	C-1783
~~C-509~~	C-587	C-739B	

C-4378 THRU C-4395

BEFORE STARTING CONSTRUCTION
CONTRACTOR MUST CHECK WITH UTILITIES FOR LOCATIONS OF EXISTING STRUCTURES WHETHER OR NOT INDICATED ON PLANS.

SCALE	
LOTS & ALLEYS	1" = 40'
STREET WIDTH	1" = 40'
VERTICAL	1" = 2'
DRAINAGE COMPLETED	
PAVING COMPLETED	

QUANTITIES		ESTIMATED LOTS	ESTIMATED CITY
EXCAVATION	CU. YDS.		
NEW CURB	LIN. FT.		
PAVING	SQ. YDS.		
"	"		
TEST CORES			
SIDEWALK	SQ. FT.		
MANHOLES	ADJUST		
	CONSTRUCT		
BASINS	ADJUST		
	CONSTRUCT		
SEWER—12"	LIN. FT.		

PETITION NO.	—	PETITION DATE	—
ASSIGNMENT NO.	3225-CW-17	GROUP NO.	—
BOOK NO.	1904 PG. 25 & 5	LEVEL DATE	5-24-50
LOTS 2L	420.00	LENGTH	210.00
CITY 2L	45.60	LENGTH	22.80
TOTAL	465.60	LENGTH	232.80
DATE OF DRAW'G.	JUNE 3, '50		

	MADE BY	CHECKED BY
PLAN	O. HAUER	
PROFILE	O. HAUER	
GRADE	W.D. Morris	
ESTIMATE		
SEWER APPROVED		
FINAL CHECK		
APPROVED	Erickson	
	ENGINEER OF STREETS	
	CITY ENGINEER	

INDEX NO.	TOPO NO.	INDEXED
52	71	✓

CONTRACT NO. P.W. GRADE ONLY

STREET PAVING PLAN
CITY OF DETROIT

DEPARTMENT OF PUBLIC WORKS — CITY ENGINEERS OFFICE

NAME OF STREET PLEASANT

FROM N.P.L. FORDSON

TO 13' N. OF S.P.L. S. DIX

SHEET / OF / SHEETS

TYPE OF PAVEMENT 10-3-10 ONE COURSE CONCRETE-INTEGRAL CURB 30' FT. WD.
10' UNIFORM AT STREET INTERSECTION EXCEPT AS NOTED

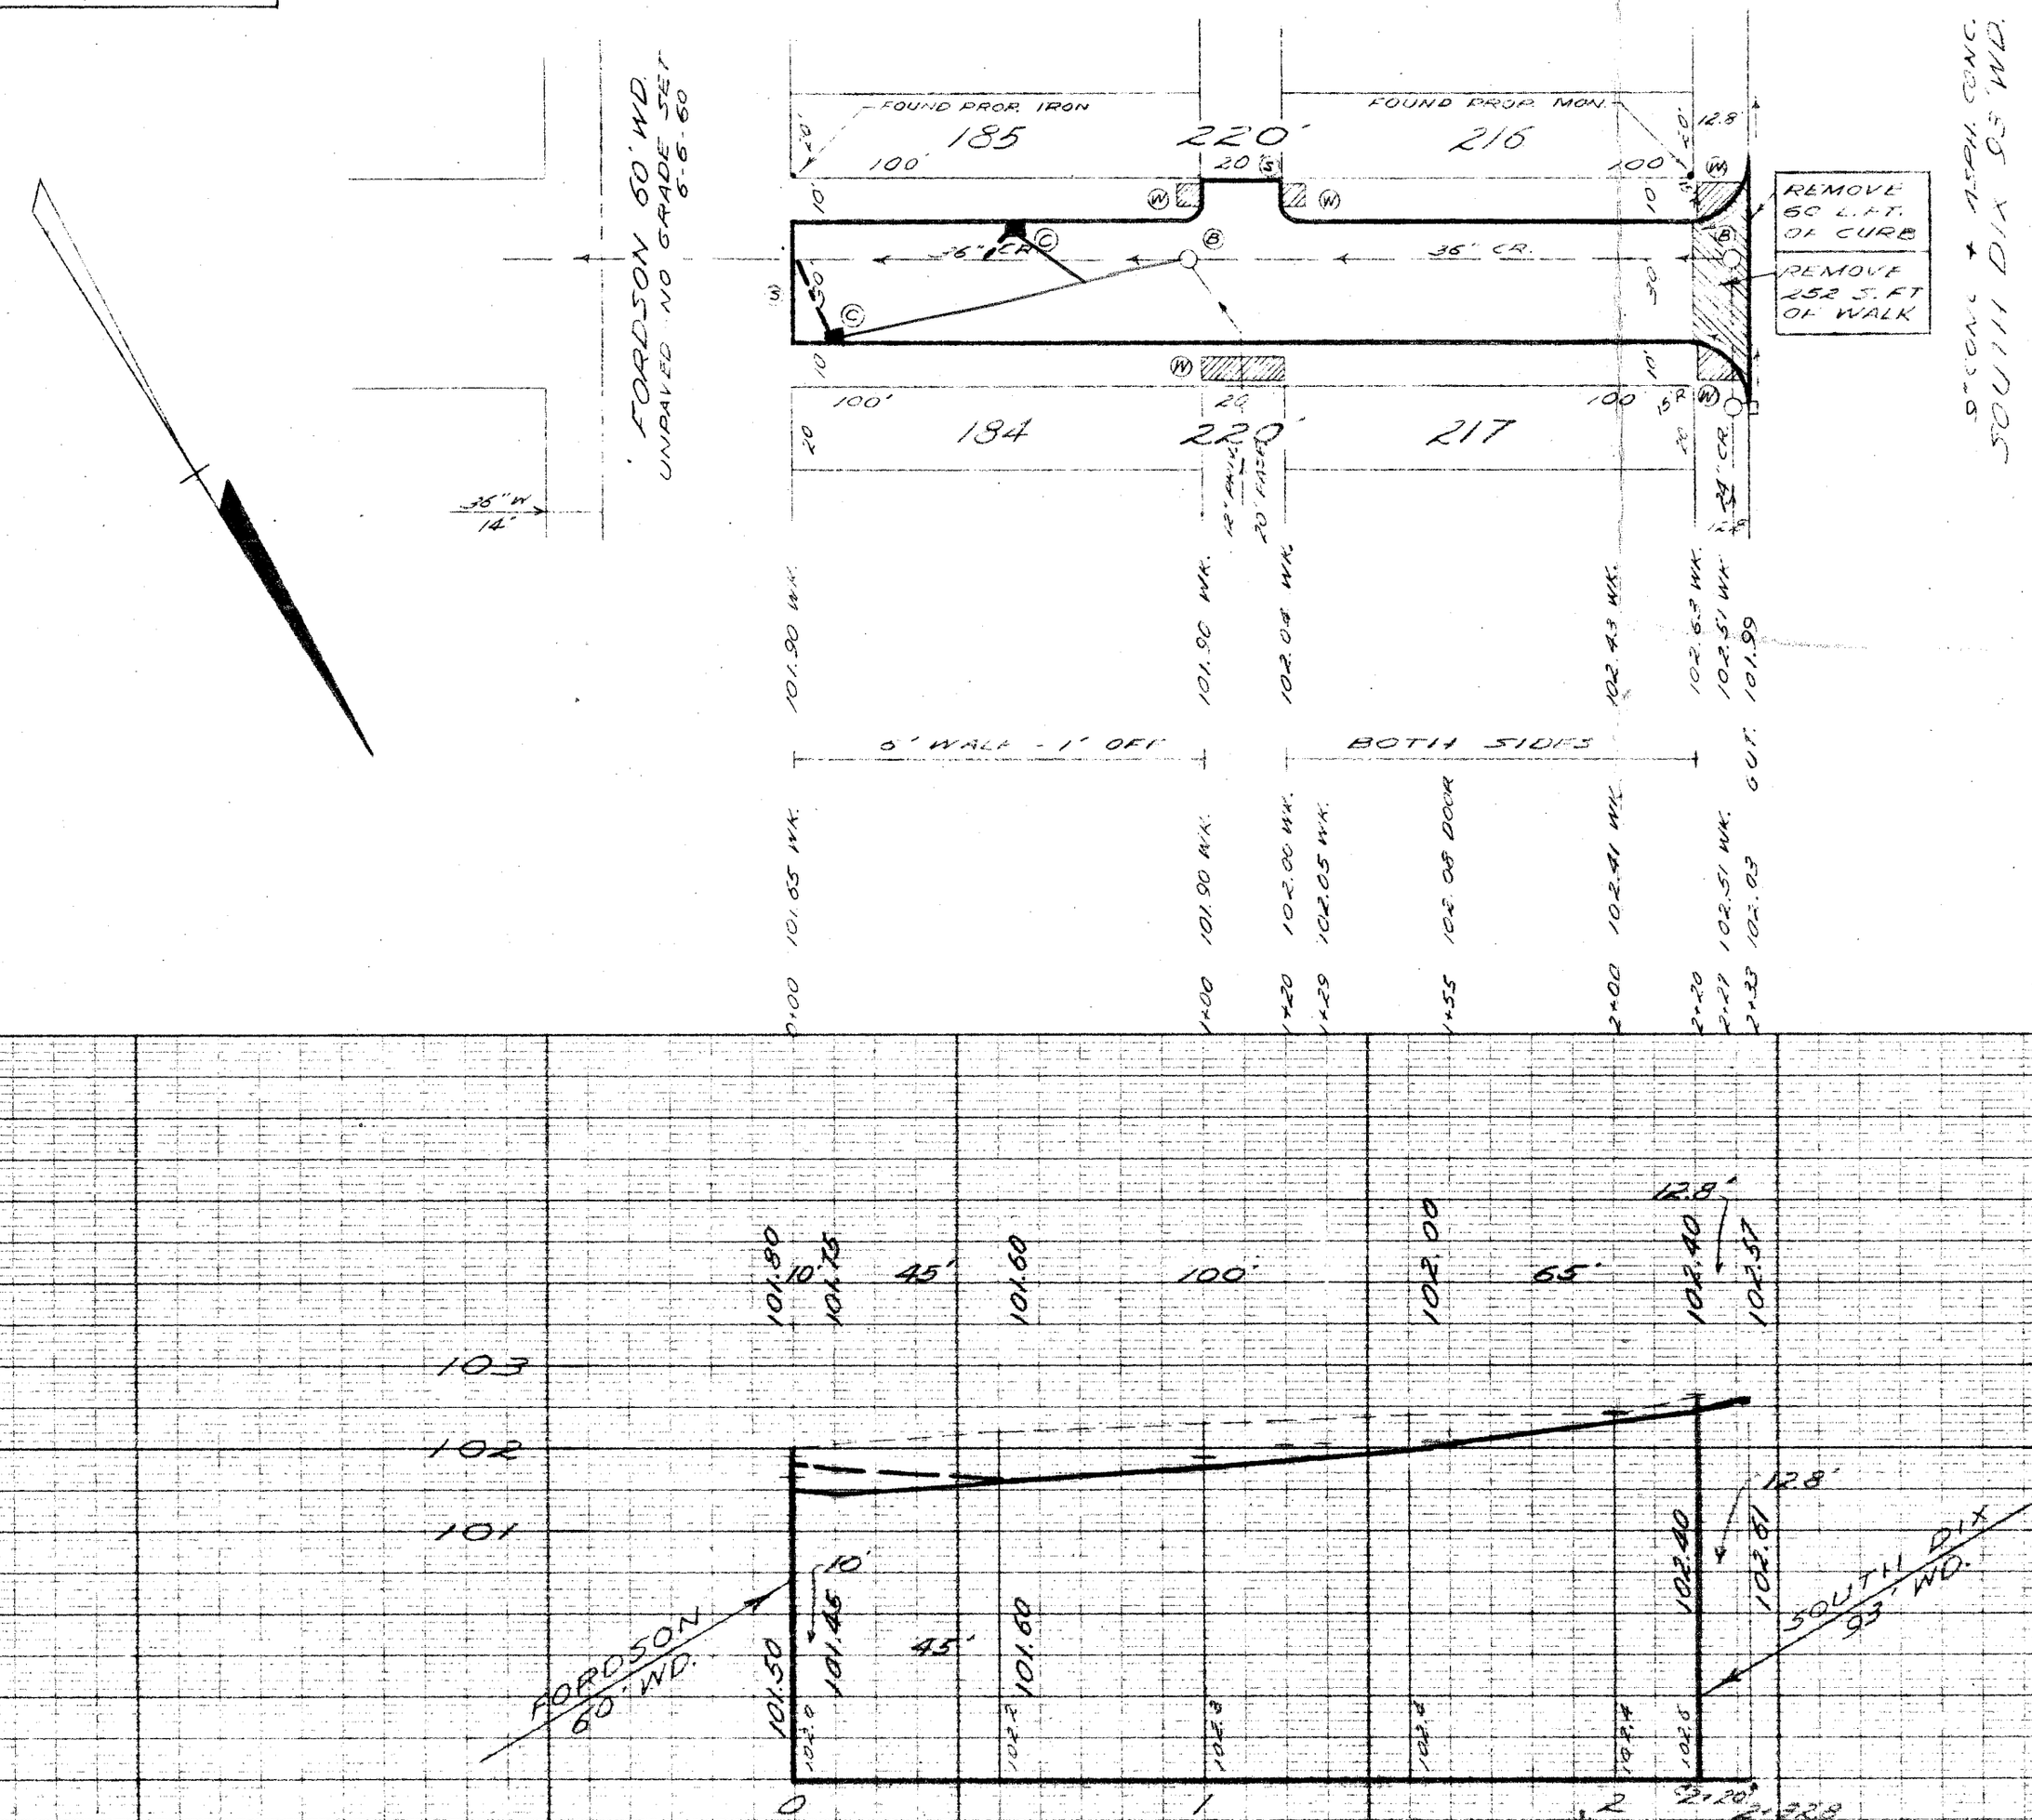

BENCH MARKS — **ELEV.**

P.L.B.M. #71-250 · N.E. COR. SCHAEFER & OAKWOOD — 106.250 REC
P.L.B.M. #71-250A · S.W. COR. OAKWOOD & S. DIX — 106.578 REC
C.B.M. - # HYD. PLEASANT & S. DIX — 105.77

NOTE
FOR SYMBOLS Ⓐ ETC. SEE STD. DET. DWG. C-4378

HORIZONTAL CONTROL
USE IRON AND MONUMENT SHOWN ON WEST P.L.