OK CHW 5-20-42

9-13-39

REVISIONS: 4-17-44 DRAINAGE GRADE REVISED.

JOB NO.		PROGRESS	
BLUE PRINT ISSUED FOR:	DATE	START	FINISH
GRADE ONLY			
CATCH BASINS			
PAVING-CLASS-			
DEPT. OF WATER SUPPLY			
GAS CO.			

QUANTITIES	LOTS	CITY	LOTS	CITY
EXCAVATION				
STRAIGHT CURB NEW				
OLD CURB RESET				
CIRCULAR CURB				
PAVING				
CONCRETE BASE				

HOR. SCALE 1"=100'			BOOK 1379 PAGE 38		
VER. SCALE 1" = 2'			DATE 9-12-39		
PLAN	EM	PROFILE	E.M.	COMPUTED	
CHECKED		GRADE	R³	CHECKED	R³
LOTS 2L	1	810.78	LENGTH	905.39	
CITY 2L		120.00	LENGTH	60.00	
TOTAL 2L	1	930.78	LENGTH	965.39	
				LOTS	CITY
COST ADVERTISING BLANKS					
COST INSPECTION					

DESIGNED BY	R³
DRAWN BY	Edw. McGee
TRACED BY	
CHECKED BY	R.R.R.
APPROVED	J. L. Barton
	ENGINEER OF STREETS
	ASSIST. CITY ENGINEER

CARD NO.

INDEX NO.	TOPO. NO
64	86

RECORD NO.

DEPARTMENT OF PUBLIC WORKS DETROIT

CITY ENGINEER'S OFFICE --- DIVISION OF PAVING DESIGN

STREET PAVING PLAN

NUMBER OF SHEETS 1

SHEET NO. 1

NAME OF STREET PREST AVE. 60'

FROM S.O. PICKFORD

TO MARGARETA

TYPE OF PAVEMENT Paving WIDTH 30'

Finished Pavement Width 30'-0"

EXISTING POOLS & BASINS

NEW

PAVING COMPLETED 7-14-44

BENCH MARKS

85.205 S.SIDE SIX MI. 60'E. PREST VERT. SPK. N.SIDE 36" OAK 181.80

"X" W.SIDE WALK 195'S. PICKFORD 181.03

"G" 1926 WALK N.W. COR. " & PREST 182.02

"X" W.SIDE WALK N.S. PREST 150' S. MARGARETA 181.44

DRAINAGE COMPLETED

PAVING COMPLETED

JOB-NO · D- 3082
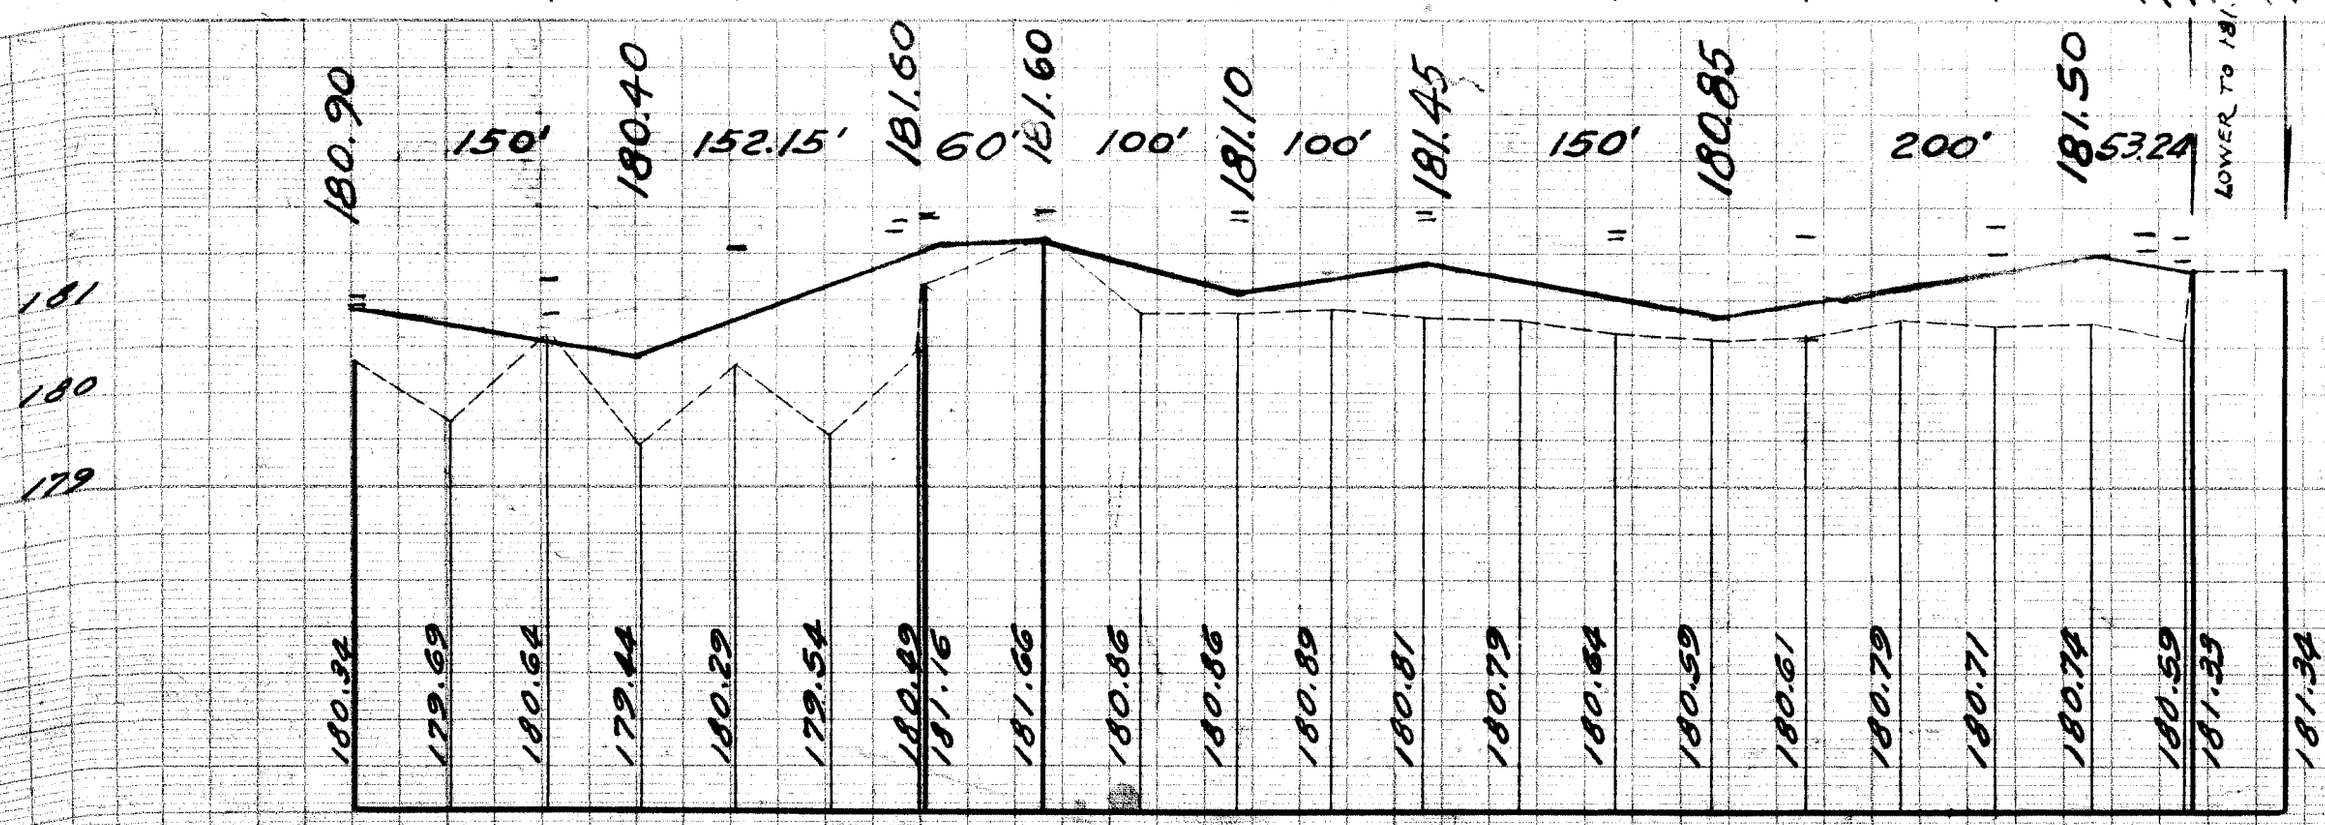
CONTRACTOR MUST CHECK WITH UTILITIES, BEFORE BEGINNING CONSTRUCTION, FOR LOCATION OF EXISTING STRUCTURES, WHETHER SHOWN ON PLANS OR NOT