SEWER	OK 4-26-46
REVISIONS	
SUPPLEMENTARY DETAILS	
DRAWING NO.	

NOTE:
BEFORE STARTING CONSTRUCTION CONTRACTOR MUST CHECK WITH UTILITIES FOR LOCATIONS OF EXISTING STRUCTURES WHETHER OR NOT INDICATED ON PLANS

PLAN SCALE DISTORTED
LOTS & ALLEYS 1" = 100'
STREET WIDTHS 1" = 50'

DRAINAGE COMPLETED
PAVING COMPLETED

QUANTITIES		ESTIMATED LOTS	ESTIMATED CITY	FINAL LOTS	FINAL CITY
EXCAVATION	CU. YDS	1 899	186		
NEW CURB	LIN. FT	–	63		
PAVING	SQ. YDS.	3 916	413		
SIDEWALK	SQ. FT	–	288		
MANHOLES	ADJUST				
	CONSTRUCT	2	–		
BASINS	ADJUST				
	CONSTRUCT	7	1		
SEWERS 12"	LIN. FT	769	81		
SEWERS 15"	LIN. FT				

HOR. SCALE 1" = 50'	VER. SCALE 1" = 2'	BOOK 1652	PAGE 5
DATE 4-16-46			
PLAN P.M.	PROFILE P.M.	COMPUTED S.S.	CHECKED R.E.R.
CHECKED S.S.	GRADE		
LOTS 2L 2 273 60	LENGTH 1 136 80		
CITY 3L 160 –	LENGTH 80 –		
TOTAL 2L 2 433 60	LENGTH 1 216 80		
	LOTS	CITY	
COST ADVERTISING			
COST INSPECTION			

DESIGNED BY	S. Sidowski R3
DRAWN BY	P. MATSUMURA
TRACED BY	D.M.
CHECKED BY	Seaton Room
APPROVED	J. L. Barton, ENGINEER OF STREETS
ASSISTANT	Martin R. Foster, ENGINEER

CARD NO.

INDEX NO.	TOPO NO.
66	86

RECORD NO.

DEPARTMENT OF PUBLIC WORKS DETROIT

CITY ENGINEER'S OFFICE --- DIVISION OF PAVING DESIGN

STREET PAVING PLAN

A.P. 150-31
ASSIGNMENT NO. 7976

NAME OF STREET **PREST**

FROM 20' S. OF N.P.L. OF OUTER DRIVE

TO S.P.L. OF CURTIS

SHEET 1 OF 1 SHEETS

TYPE OF PAVEMENT 8"-6"-8" ONE COURSE CONCRETE SLAB AND CURB INTEGRAL

WIDTH 30'

APPLICATION NO. 248-88 3-3-46
PREST - THATCHER TO CURTIS

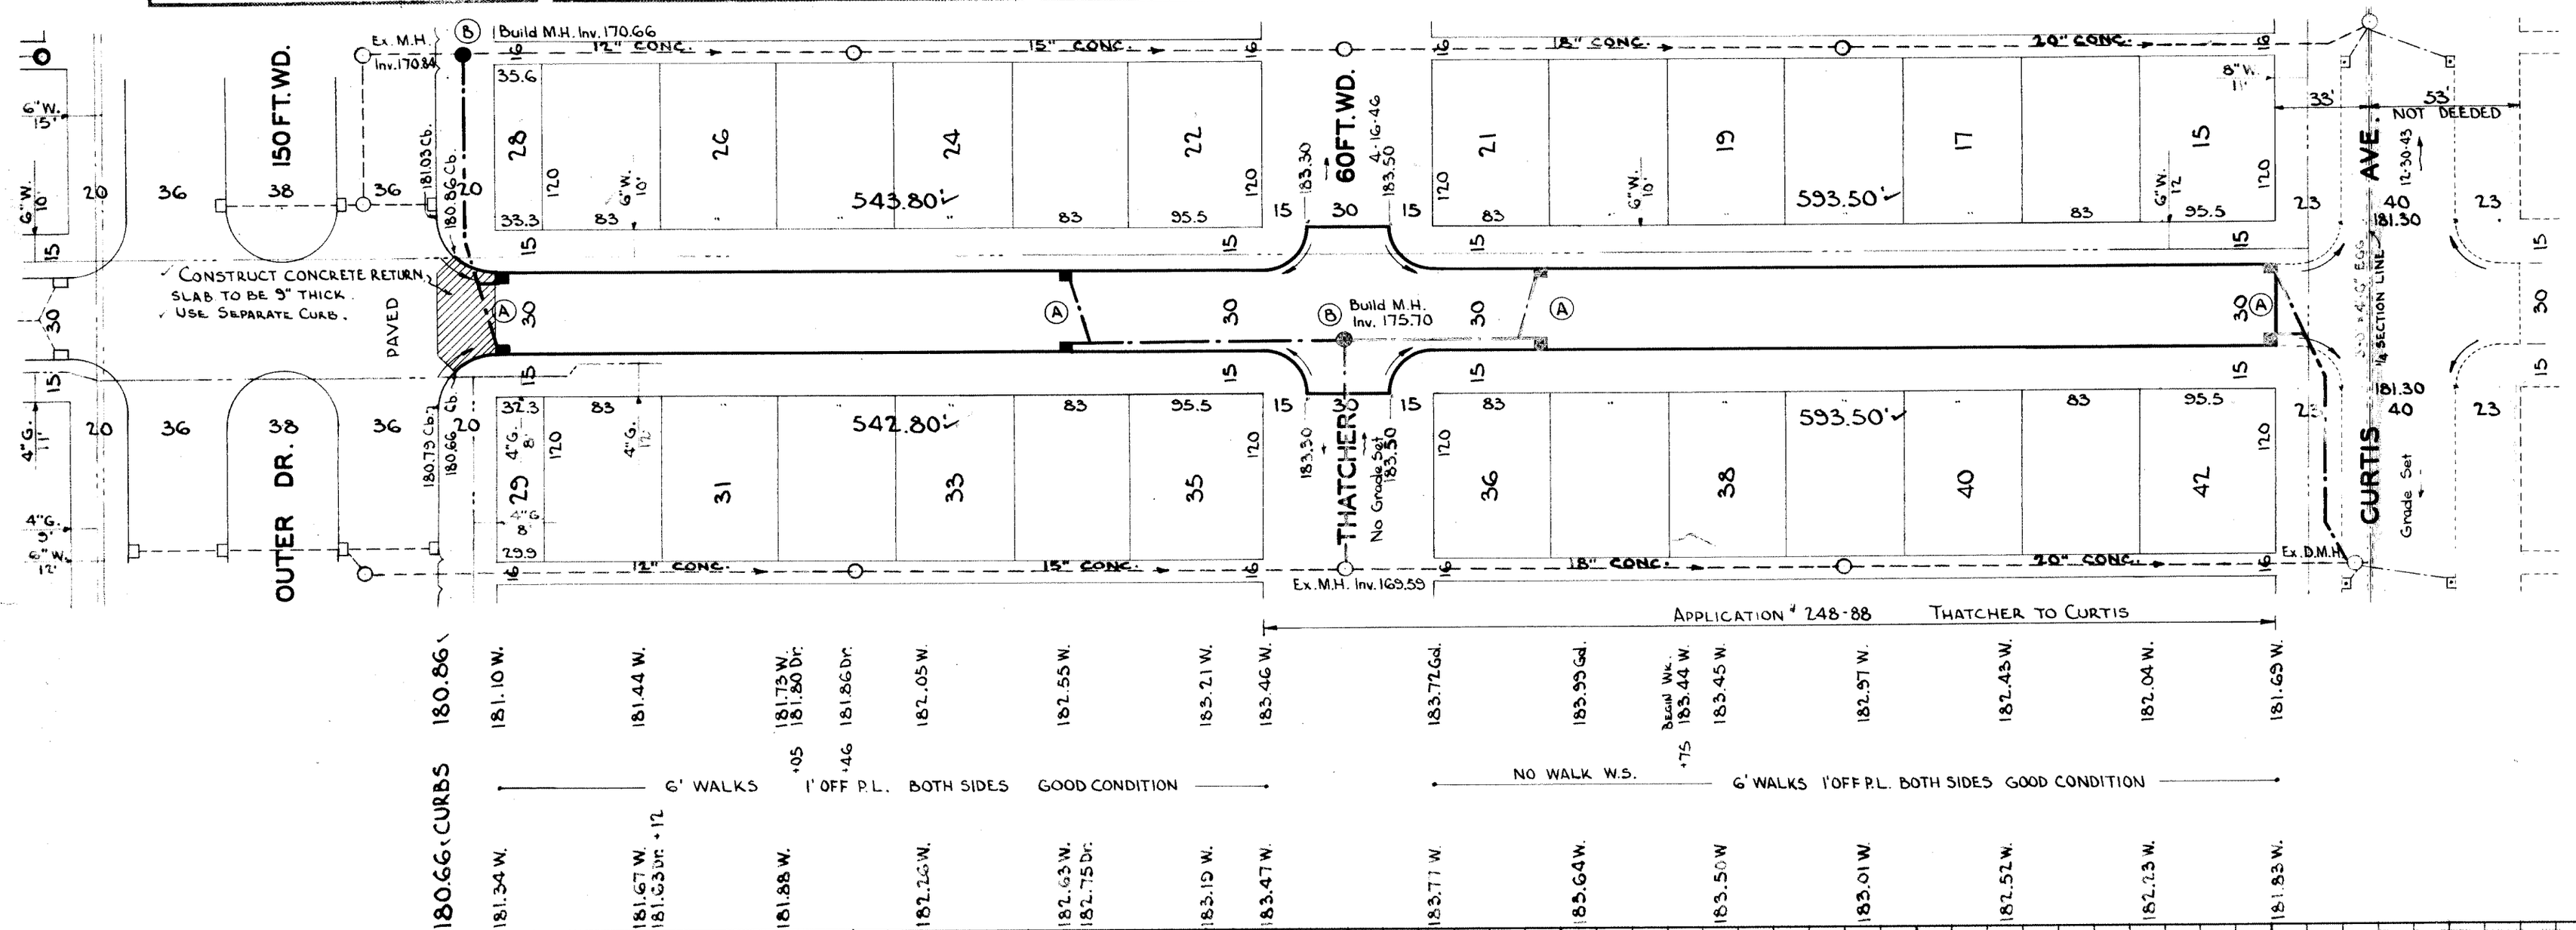

BENCH MARKS

	ELEV.
P.L.B.M. #86.250A. CONC. MONUMENT IN HANDHOLE. N.W. COR. OF WHITCOMB AND McNICHOLS.	180.623
ARROW ON HYDRANT. N.W. COR. PREST AND OUTER DR.	184.17
ARROW ON HYDRANT. S.W. COR. PREST AND THATCHER.	186.50
P.L.B.M. #86.251A. CONC. MONUMENT IN HANDHOLE. S.E. COR. OF PREST AND CURTIS.	181.394
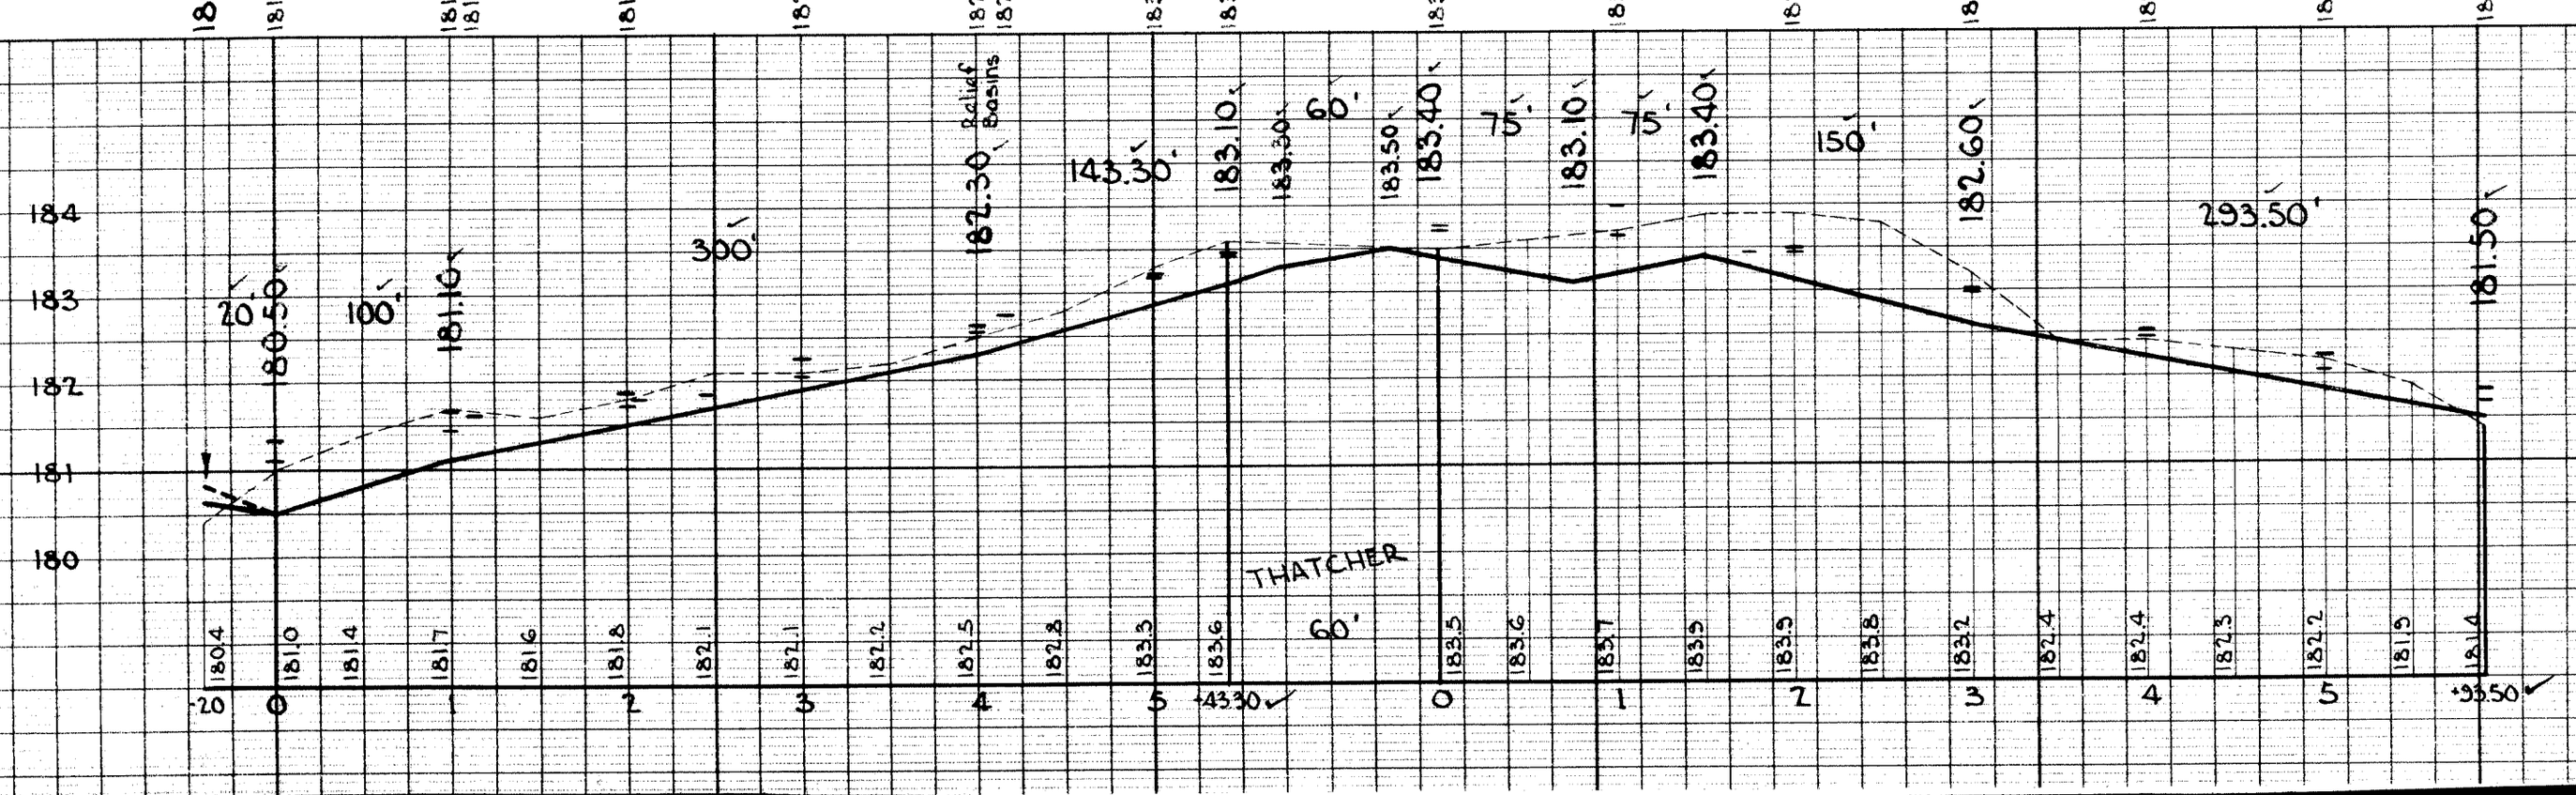
NOTES:
AT (A) CONSTRUCT 8-STD. 18"-12" Y BASINS COMPLETE, AND CONNECT AS SHOWN.
AT (B) CONSTRUCT 2-STD. MANHOLES COMPLETE.