CONTRACT NO. [redacted]

SEWER	
REVISIONS	

SUPPLEMENTAL DRAWINGS:

C-324-A	C-390	C-733
C-325	C-524	C-739
C-326-A	C-585	C-739A
C-327	C-586	C-739B

NOTE:
BEFORE STARTING CONSTRUCTION CONTRACTOR MUST CHECK WITH UTILITIES FOR LOCATIONS OF EXISTING STRUCTURES WHETHER OR NOT INDICATED ON PLANS.

PLAN SCALE DISTORTED
LOTS & ALLEYS 1" = 100'
STREET WIDTHS 1" = 50'

DRAINAGE COMPLETED

PAVING COMPLETED

QUANTITIES		ESTIMATED LOTS	ESTIMATED CITY	FINAL LOTS	FINAL CITY
EXCAVATION	CU. YDS.				
NEW CURB	LIN. FT.				
PAVING	SQ. YDS.				
SIDEWALK	SQ. FT.				
MANHOLES	ADJUST				
	CONSTRUCT				
BASINS	ADJUST				
	CONSTRUCT				
SEWERS 12"	LIN. FT.				
SEWERS 15"	LIN. FT.				

HOR. SCALE 1" = 100'		BOOK 1637	PAGE 35		
VER. SCALE 1" = 2'		DATE LEVELS	11-6-47		
		DRAWING	11-14-47		
PLAN	W.C.	PROFILE	W.C.	COMPUTED	
CHECKED	SS	GRADE	RJ	CHECKED	
LOTS 2L	2 201.47 ✓	LENGTH	1 100.73 ✓		
CITY 2L	340.00 ✓	LENGTH	170.00 ✓		
TOTAL 2L	2 541.47 ✓	LENGTH	1 270.73 ✓		
			LOTS	CITY	
COST ADVERTISING					
COST INSPECTION					

DESIGNED BY	
DRAWN BY	W.I. Cathcart
TRACED BY	"
CHECKED BY	S.A.S. Robt. R. Reom
APPROVED	J. L. Barton W. J. Wallace ENGINEER OF STREETS Martin R. Fisher ASST. CITY ENGINEER

CARD NO. (X)

INDEX NO.	TOPO. NO.
63	105

RECORD NO. ( )

DEPARTMENT OF PUBLIC WORKS
CITY ENGINEER'S OFFICE --- DIVISION OF PAVING DESIGN

STREET PAVING PLAN

ASSIGN NO. 290-12
PETITION NO. [redacted]

NAME OF STREET PREVOST

FROM S.P.L. OF TROJAN

TO 30 N. OF S.P.L. OF EIGHT M. RD.

SHEET 1 OF 1 SHEETS

TYPE OF PAVEMENT 8 : 6 : 8 ~~ONE COURSE CONCRETE INTEGRAL CURB~~ 8" UNIFORM AT STREET INTERSECTION WIDTH 30 + 36

C.C. RES. [redacted] REQUESTED BY DRAINAGE DATE [redacted]
APPLICATION 248-284
MELVIN L. MEYERHOVEN 8-26-47

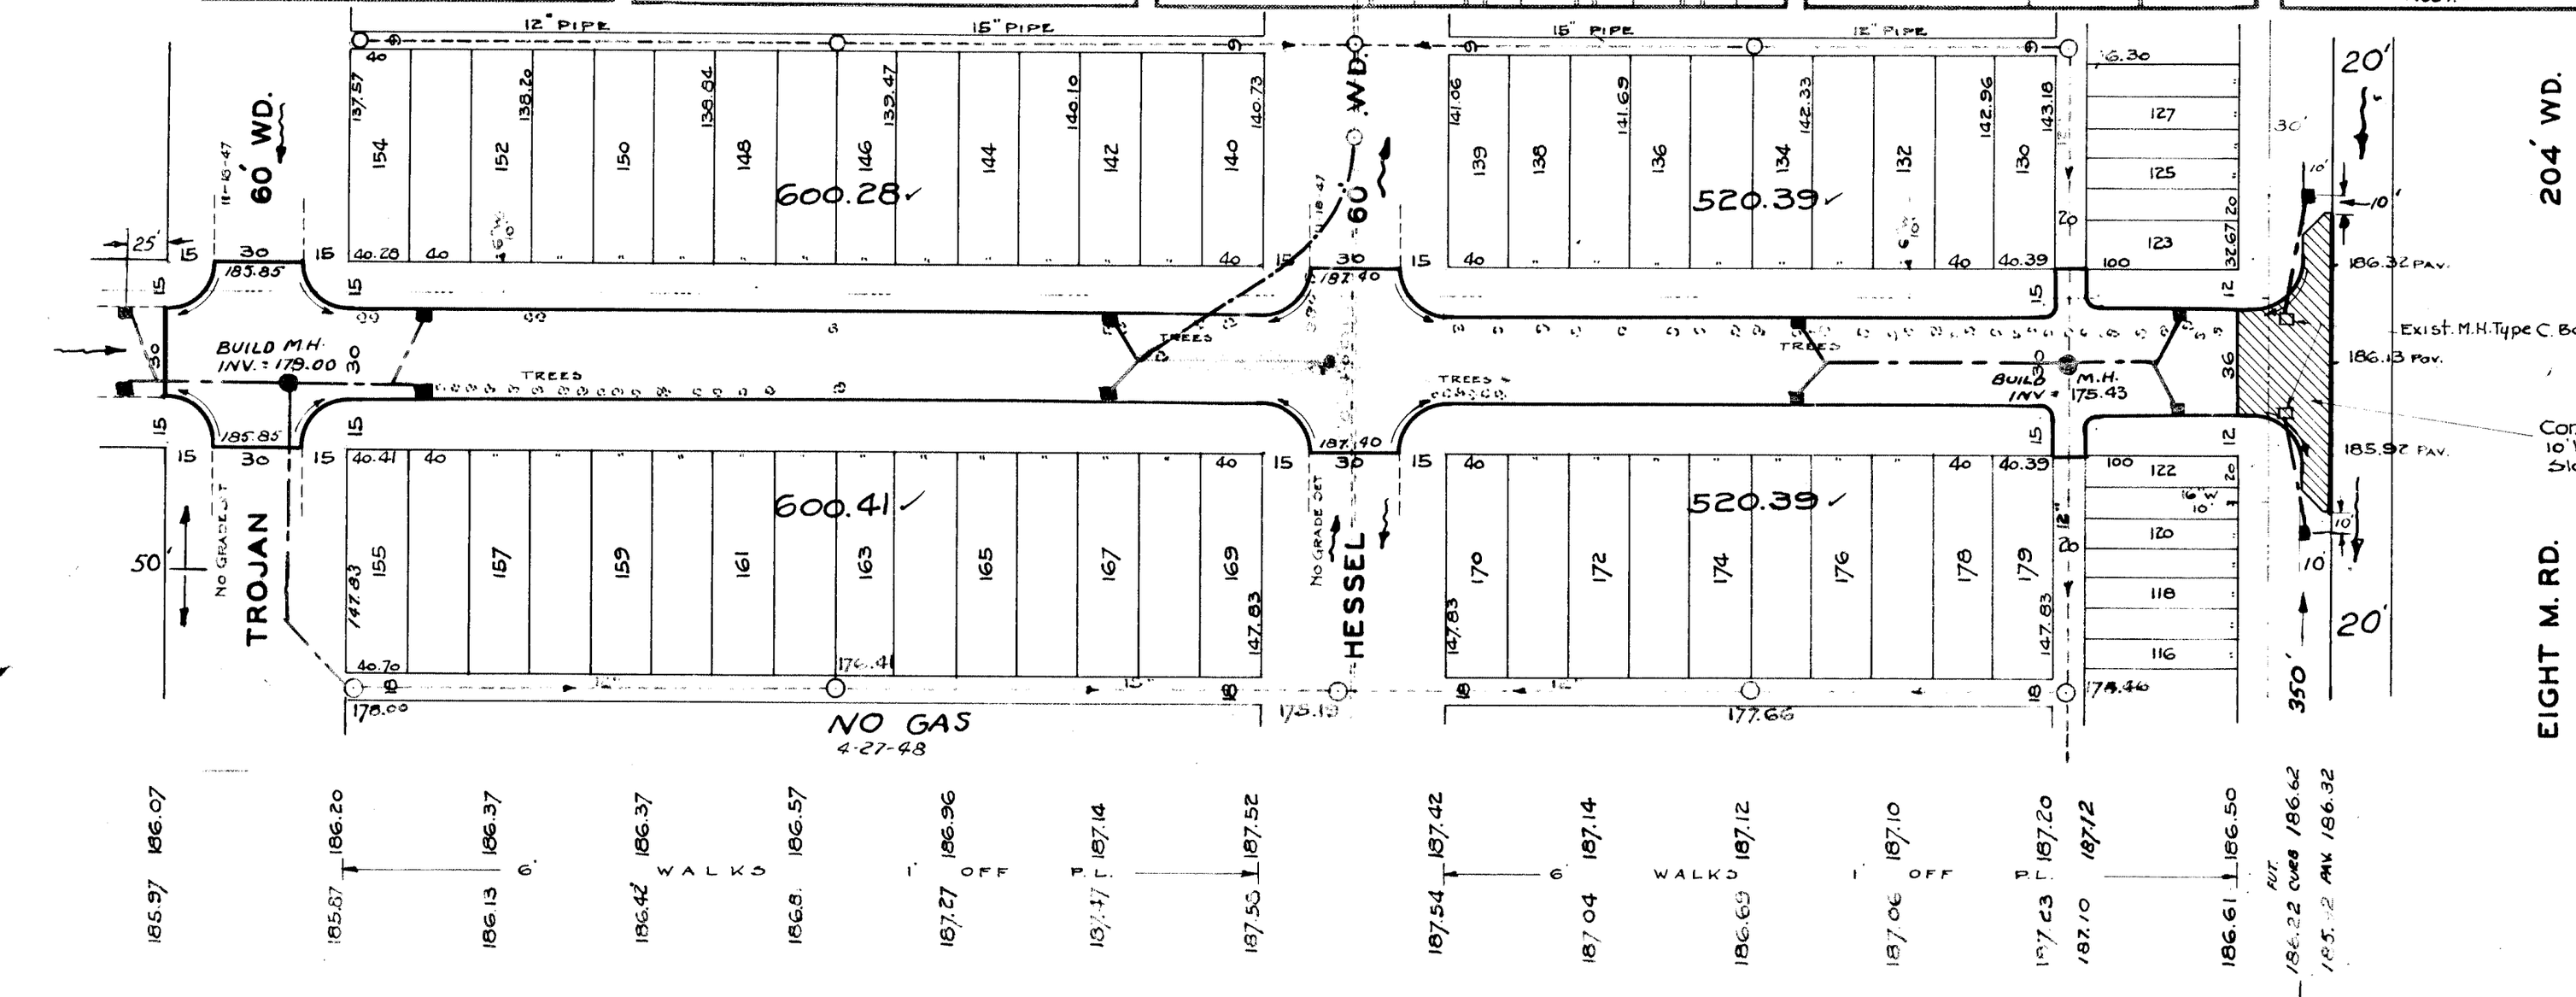

BENCH MARKS
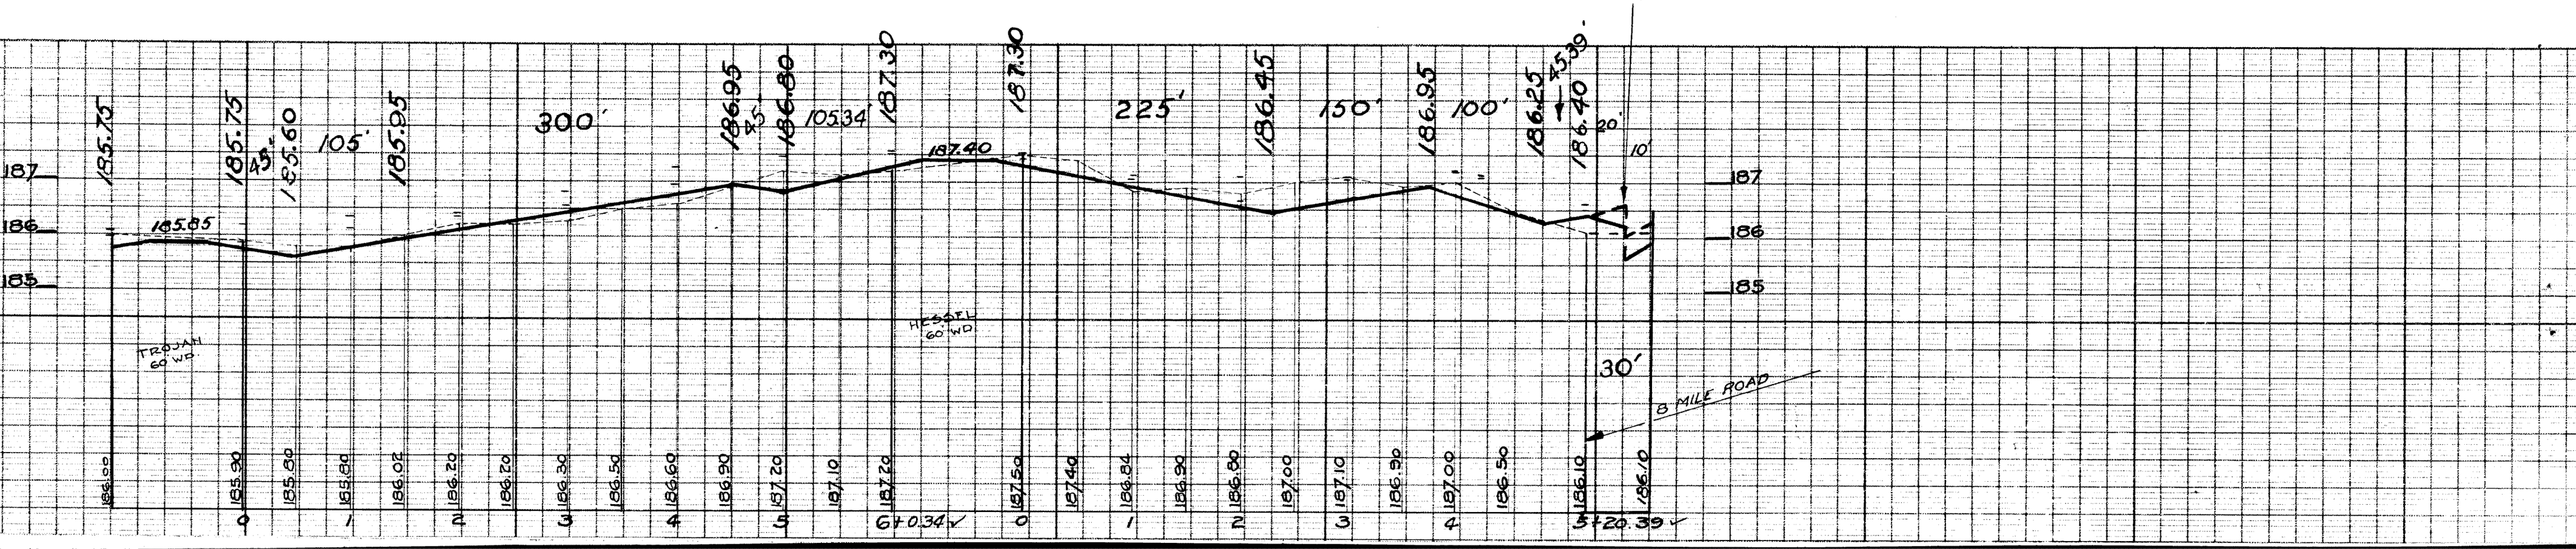
P.B.M. 87-252 S.W. Cor. Eight M. + Greenfield	187.683
B.M. on Hyd. S.W. Cor. Trojan + Prevost	189.40
B.M. x At inside Cor. Walk Inter. S.W. Cor. Kessel + Trojan	187.61
B.M. Top of Tin W. Gate S.W. Cor. Prevost + Eight M.	186.50