CONTRACT NO. P.W. 2085

DEPARTMENT OF PUBLIC WORKS DETROIT

CITY ENGINEER'S OFFICE --- DIVISION OF PAVING DESIGN

STREET PAVING PLAN

CARD NO.

INDEX NO.	TOPO NO.
2	38

RECORD NO.

NAME OF STREET **RIVARD** ASSIGN. NO. AO. 470 PETITION NO.

FROM 491.1' N. OF N.P.L. MACOMB

TO S.P.L. OF MADISON

SHEET 3 OF 27 SHEETS

TYPE OF PAVEMENT ID: B: ID ORE COURSE CONCRETE - INTEGRAL CURB TYPE III WIDTH 36'

8" UNIFORM AT STREET INTERSECTIONS EXCEPT AS NOTED

CONTRACT APPROVED C.C. TO $

GRATIOT REDEVELOPMENT PROJECT

DESIGNED BY	
DRAWN BY	W. OWENS
TRACED BY	
CHECKED BY	BEHM

APPROVED

ENGINEER OF STREETS

CITY ENGINEER

HOR. SCALE	1" = 40'
VER. SCALE	1" = 2'
BOOK	1776 PAGE 17
DATE LEVELS	8-52
DATE DRAWING	2-25-53

PLAN	W.O.	PROFILE	W.O.	COMPUTED	M.L.
CHECKED	Sdll	GRADE	J.E.	CHECKED	G.B.

			LENGTH		
LOTS	2L				
CITY	2L				
TOTAL	2L	557.04	LENGTH	278.52	
			LOTS	CITY	
COST ADVERTISING					
COST INSPECTION					

QUANTITIES		ESTIMATED LOTS	ESTIMATED CITY	FINAL LOTS	FINAL CITY
EXCAVATION	CU. YDS.				
NEW CURB	LIN. FT.				
PAVING	SQ. YDS.				
"	"				
"	"				
SIDEWALK	SQ. FT.				
MANHOLES	ADJUST				
	CONSTRUCT				
BASINS	ADJUST				
	CONSTRUCT				
SEWERS-12"	LIN. FT.				

NOTE:
BEFORE STARTING CONSTRUCTION CONTRACTOR MUST CHECK WITH UTILITIES FOR LOCATIONS OF EXISTING STRUCTURES WHETHER OR NOT INDICATED ON PLANS.

PLAN SCALE DISTORTED
LOTS & ALLEYS 1" = 40'
STREET WIDTHS 1" = 40'

DRAINAGE COMPLETED

PAVING COMPLETED

SEWER

REVISIONS OLD MAP 8-28-52
DIMENSION CHANGES MADE TO CONFORM WITH PLAT 2-18-54

SUPPLEMENTARY DETAILS

C-324A	C-390	C-587	C-739B
C-325	C-524	C-733	C-938
C-326A	C-585	C-739	C-1608
C-327	C-586	C-739A	

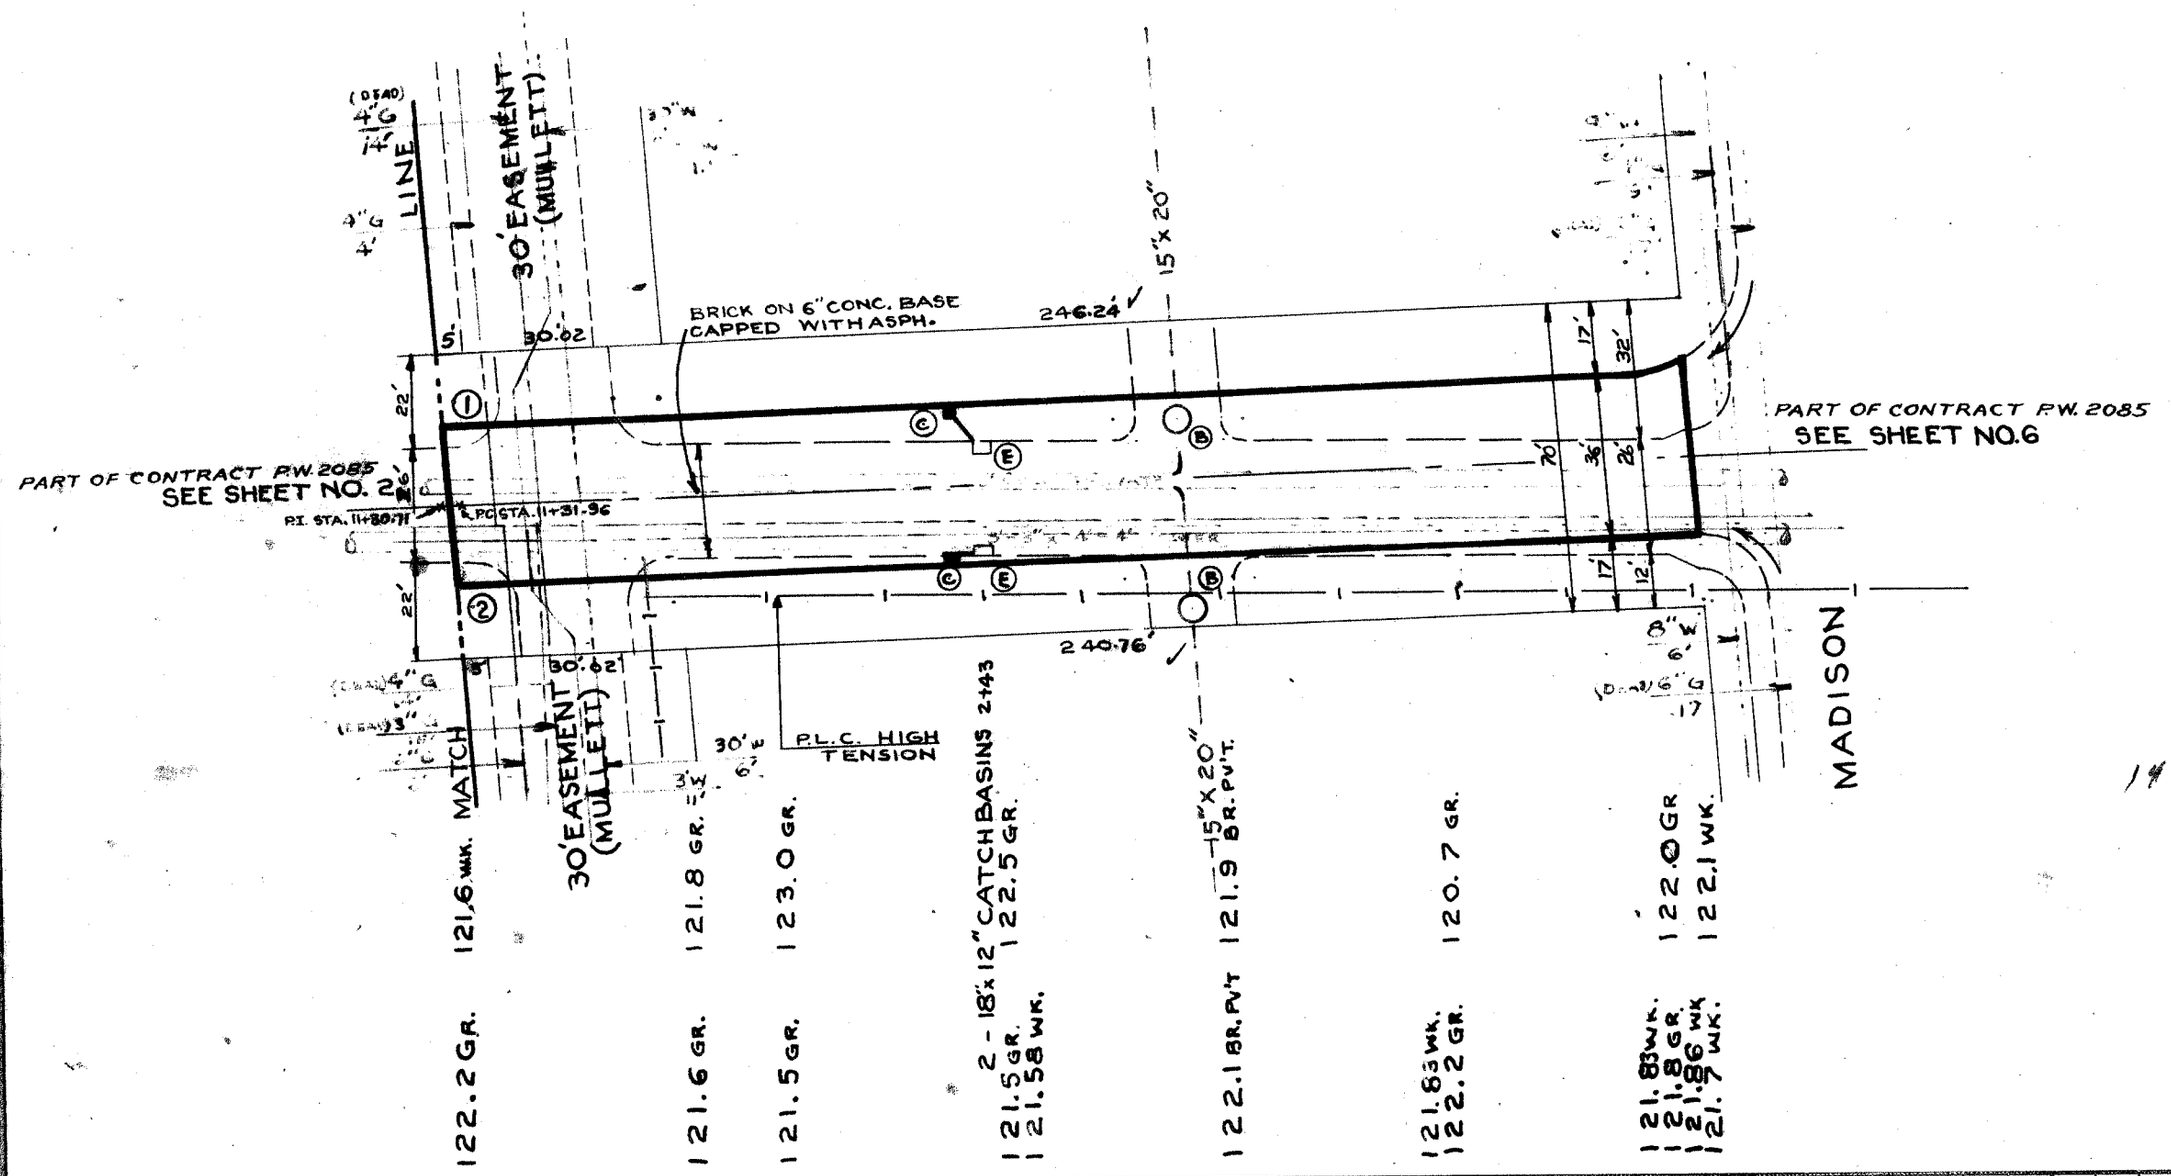

BENCH MARKS		ELEVATION
P.L.B.M.# 38-251A	N.E. COR. RIVARD & LAFAYETTE	118.631
ARR. ON HYD.	S.E. COR. MONROE & RIVARD	123.06
ARR. ON HYD.	20' N. OF MACOMB E. SIDE RIVARD	123.46
ARR. ON HYD.	S.E. COR. CLINTON & RIVARD	123.88
ARR. ON HYD.	S.E. COR. RIVARD & MADISON	124.88

NOTE:
FOR SYMBOLS (A) ETC. SEE STD. DETAIL DWG. C-327

LEGEND
- PROPERTY & LOT LINE
- EXISTING PAV'T.
- PAV'T. TO BE REMOVED
- PROP. EASEMENT
- PROP. PAV'T.

CURVE DATA

①		②	
Δ	2° 02' 43"	Δ	2° 02' 43"
R	17'	R	53'
T	.30'	T	.95'
A	.61'	A	1.89'
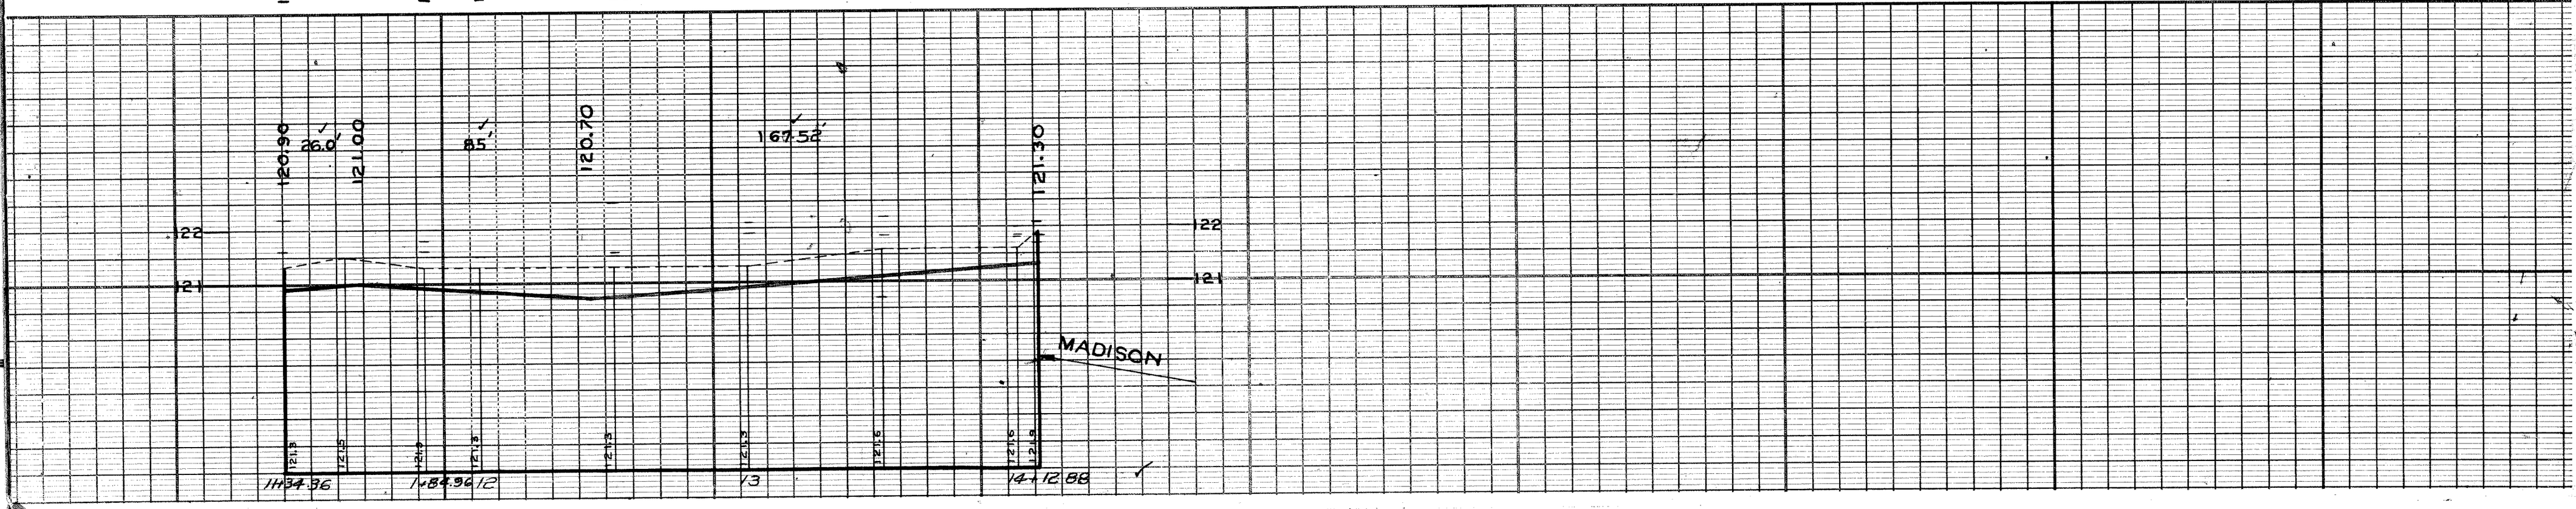
14 12.88