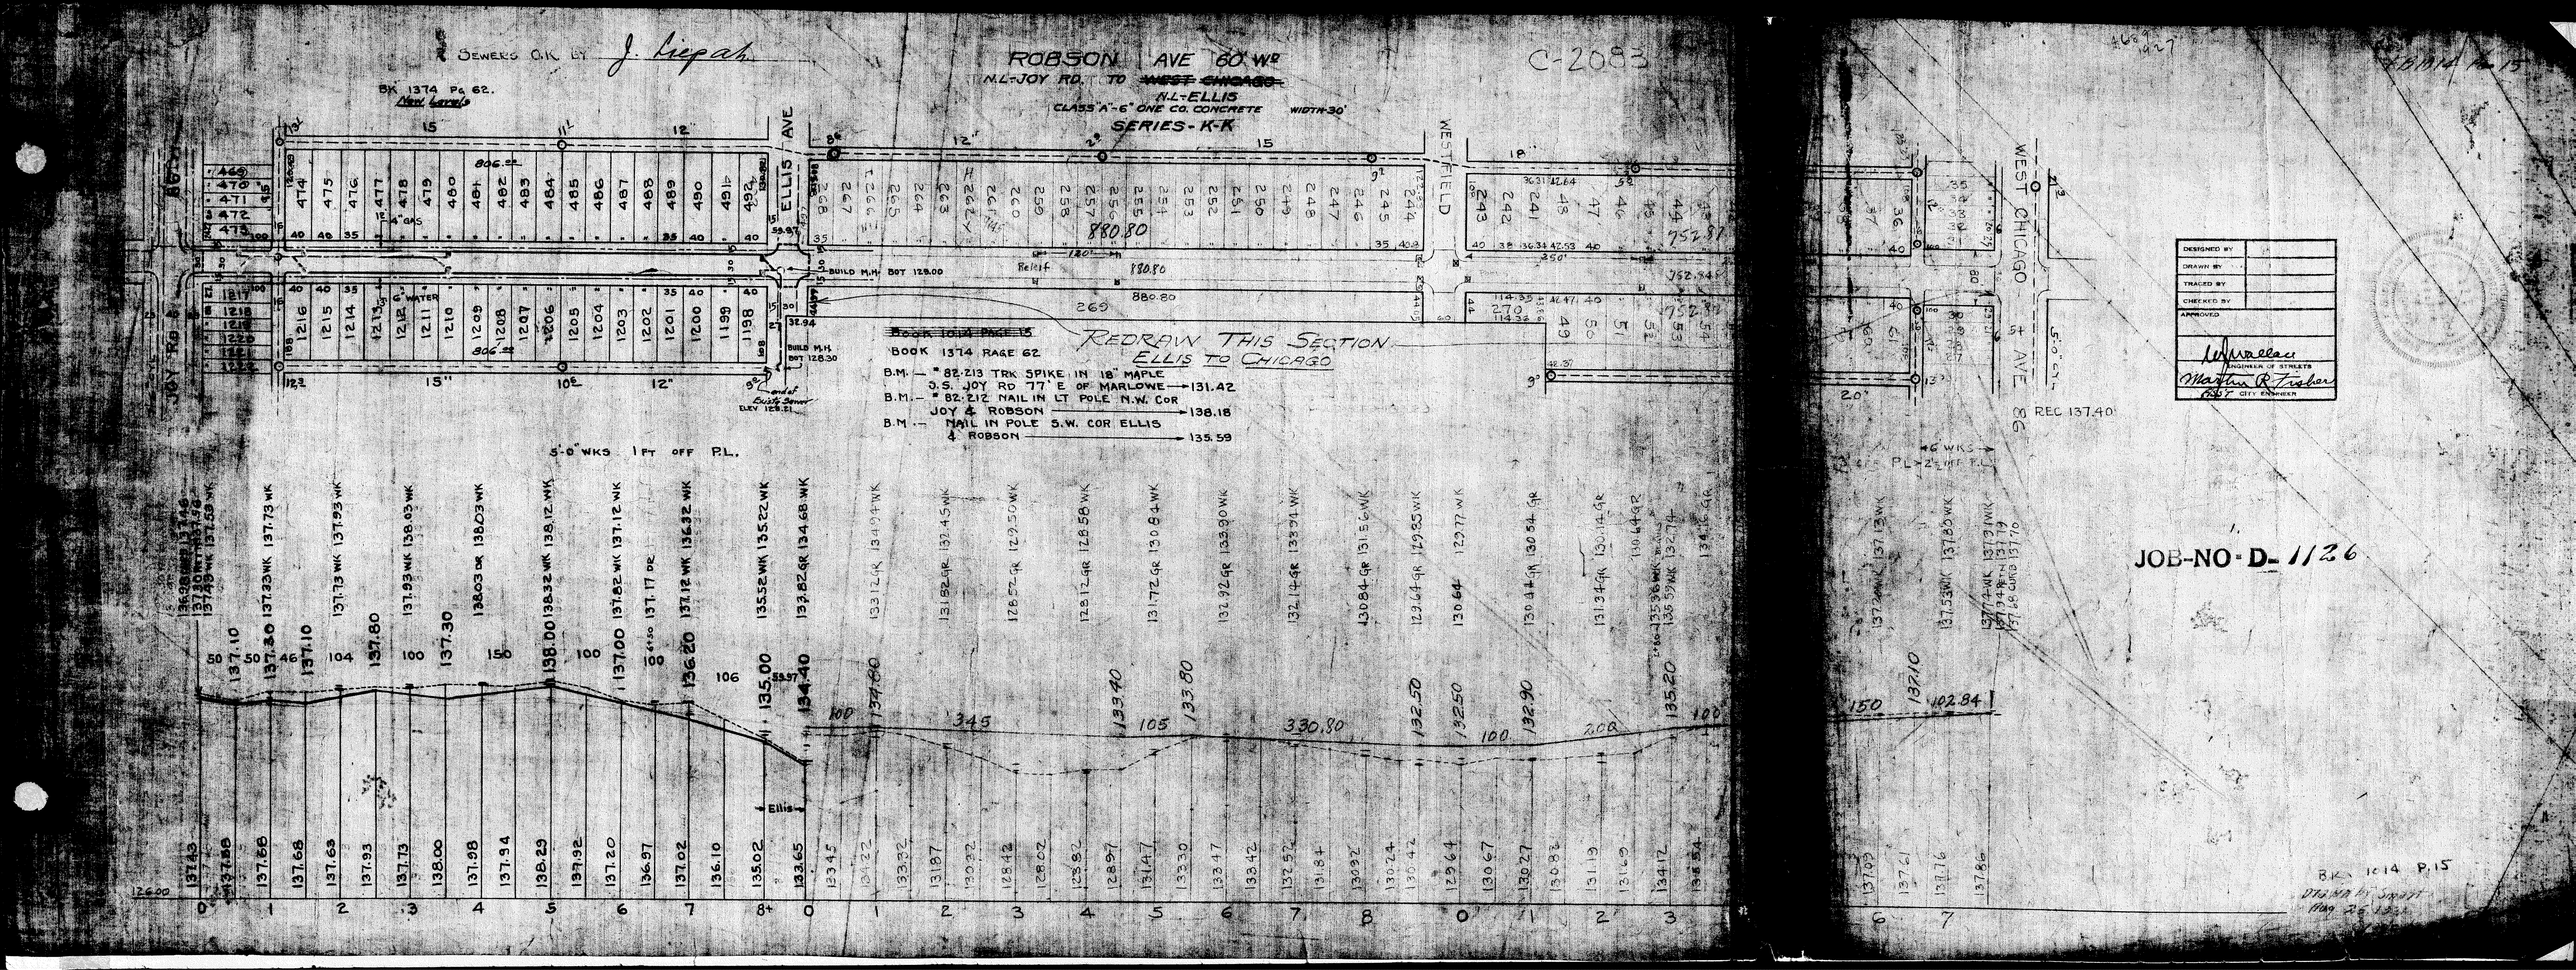
Sewers O.K. by J. Liepa
Bk 1374 Pg 62.
New Layout
ROBSON AVE 60' Wd
N.L-JOY RD. TO WEST CHICAGO
N.L-ELLIS
CLASS "A"-6" ONE CO. CONCRETE WIDTH-30'
SERIES-K-K
C-2093
ELLIS AVE
WESTFIELD
WEST CHICAGO
5th AVE
JOY RD
Book 1014 Page 15
BOOK 1374 PAGE 62
B.M. — "82.213 TRK SPIKE IN 18" MAPLE O.S. JOY RD 77' E OF MARLOWE → 131.42
B.M. — "82.212 NAIL IN LT POLE N.W. Cor JOY & ROBSON → 138.18
B.M. — NAIL IN POLE S.W. COR ELLIS & ROBSON → 135.59
REDRAW THIS SECTION ELLIS TO CHICAGO
5'-0" WKS 1 FT OFF P.L.
REC 137.40
DESIGNED BY
DRAWN BY
TRACED BY
CHECKED BY
APPROVED
ENGINEER OF STREETS
Martin R Fisher
CITY ENGINEER
JOB-NO D- 1126
Bk 1014 P. 15
DRAWN BY SMART
MAY 7th 1934