SEWER OK			
REVISIONS			
SUPPLEMENTARY DETAILS			
C-324A	C-390	C-733	C-938
C-325	C-524	C-739	C-587
C-326A	C-585	C-739A	
C-327	C-586	C-739B	

NOTE:
BEFORE STARTING CONSTRUCTION CONTRACTOR MUST CHECK WITH UTILITIES FOR LOCATIONS OF EXISTING STRUCTURES WHETHER OR NOT INDICATED ON PLANS.

PLAN SCALE DISTORTED

LOTS & ALLEYS 1" = 100'
STREET WIDTHS 1" = 50'

DRAINAGE COMPLETED

PAVING COMPLETED

QUANTITIES		ESTIMATED LOTS	ESTIMATED CITY	FINAL LOTS	FINAL CITY
EXCAVATION	CU. YDS.				
NEW CURB	LIN. FT.				
PAVING	SQ. YDS.				
SIDEWALK	SQ. FT.				
MANHOLES	ADJUST				
	CONSTRUCT				
BASINS	ADJUST				
	CONSTRUCT				
SEWERS-12"	LIN. FT.				
SEWERS-15"	LIN. FT.				

HOR. SCALE 1"= 100' — 1518 BOOK 1547 PAGE 75 — 66
VER. SCALE 1"= 2' — DATE 3-11-49 2-10-45

PLAN CHECKED	L.G.V.T. R.E.R. A.F.E.	PROFILE GRADE	L.G.V.T. CHECKED	COMPUTED CHECKED
LOTS 2L	1	473 69	✓ LENGTH	736 84 ✓
CITY 2L	1	56 00	✓ LENGTH	78 00
TOTAL 2L	1	629 69	✓ LENGTH	814 84 ✓
			LOTS	CITY
COST ADVERTISING				
COST INSPECTION				

DESIGNED BY	L.G.VanTUYL. R.
DRAWN BY	L.G.VAN TUYL.
TRACED BY	
CHECKED BY	R.E.R. R.
APPROVED	E. L. Carton
	J. J. Wallace
	ENGINEER OF STREETS
	ASSIST. CITY ENGINEER

CONTRACT Nº PW

DEPARTMENT OF PUBLIC WORKS

CITY ENGINEER'S OFFICE --- DIVISION OF PAVING DESIGN

STREET PAVING PLAN

CARD NO. #2948

INDEX NO.	TOPO NO.
70	82

RECORD NO.

NAME OF STREET ROBSON

FROM S.P.L. OF WESTFIELD AVE.

TO S.P.L. OF W. CHICAGO AVE.

TYPE OF PAVEMENT B & B ONE COURSE CONC. INTEGRAL CURB WIDTH 30' & 36'
8" UNIFORM AT STREET INTERSECTIONS

PET. #4525 J.K. LIVINGSTON 1/25/49

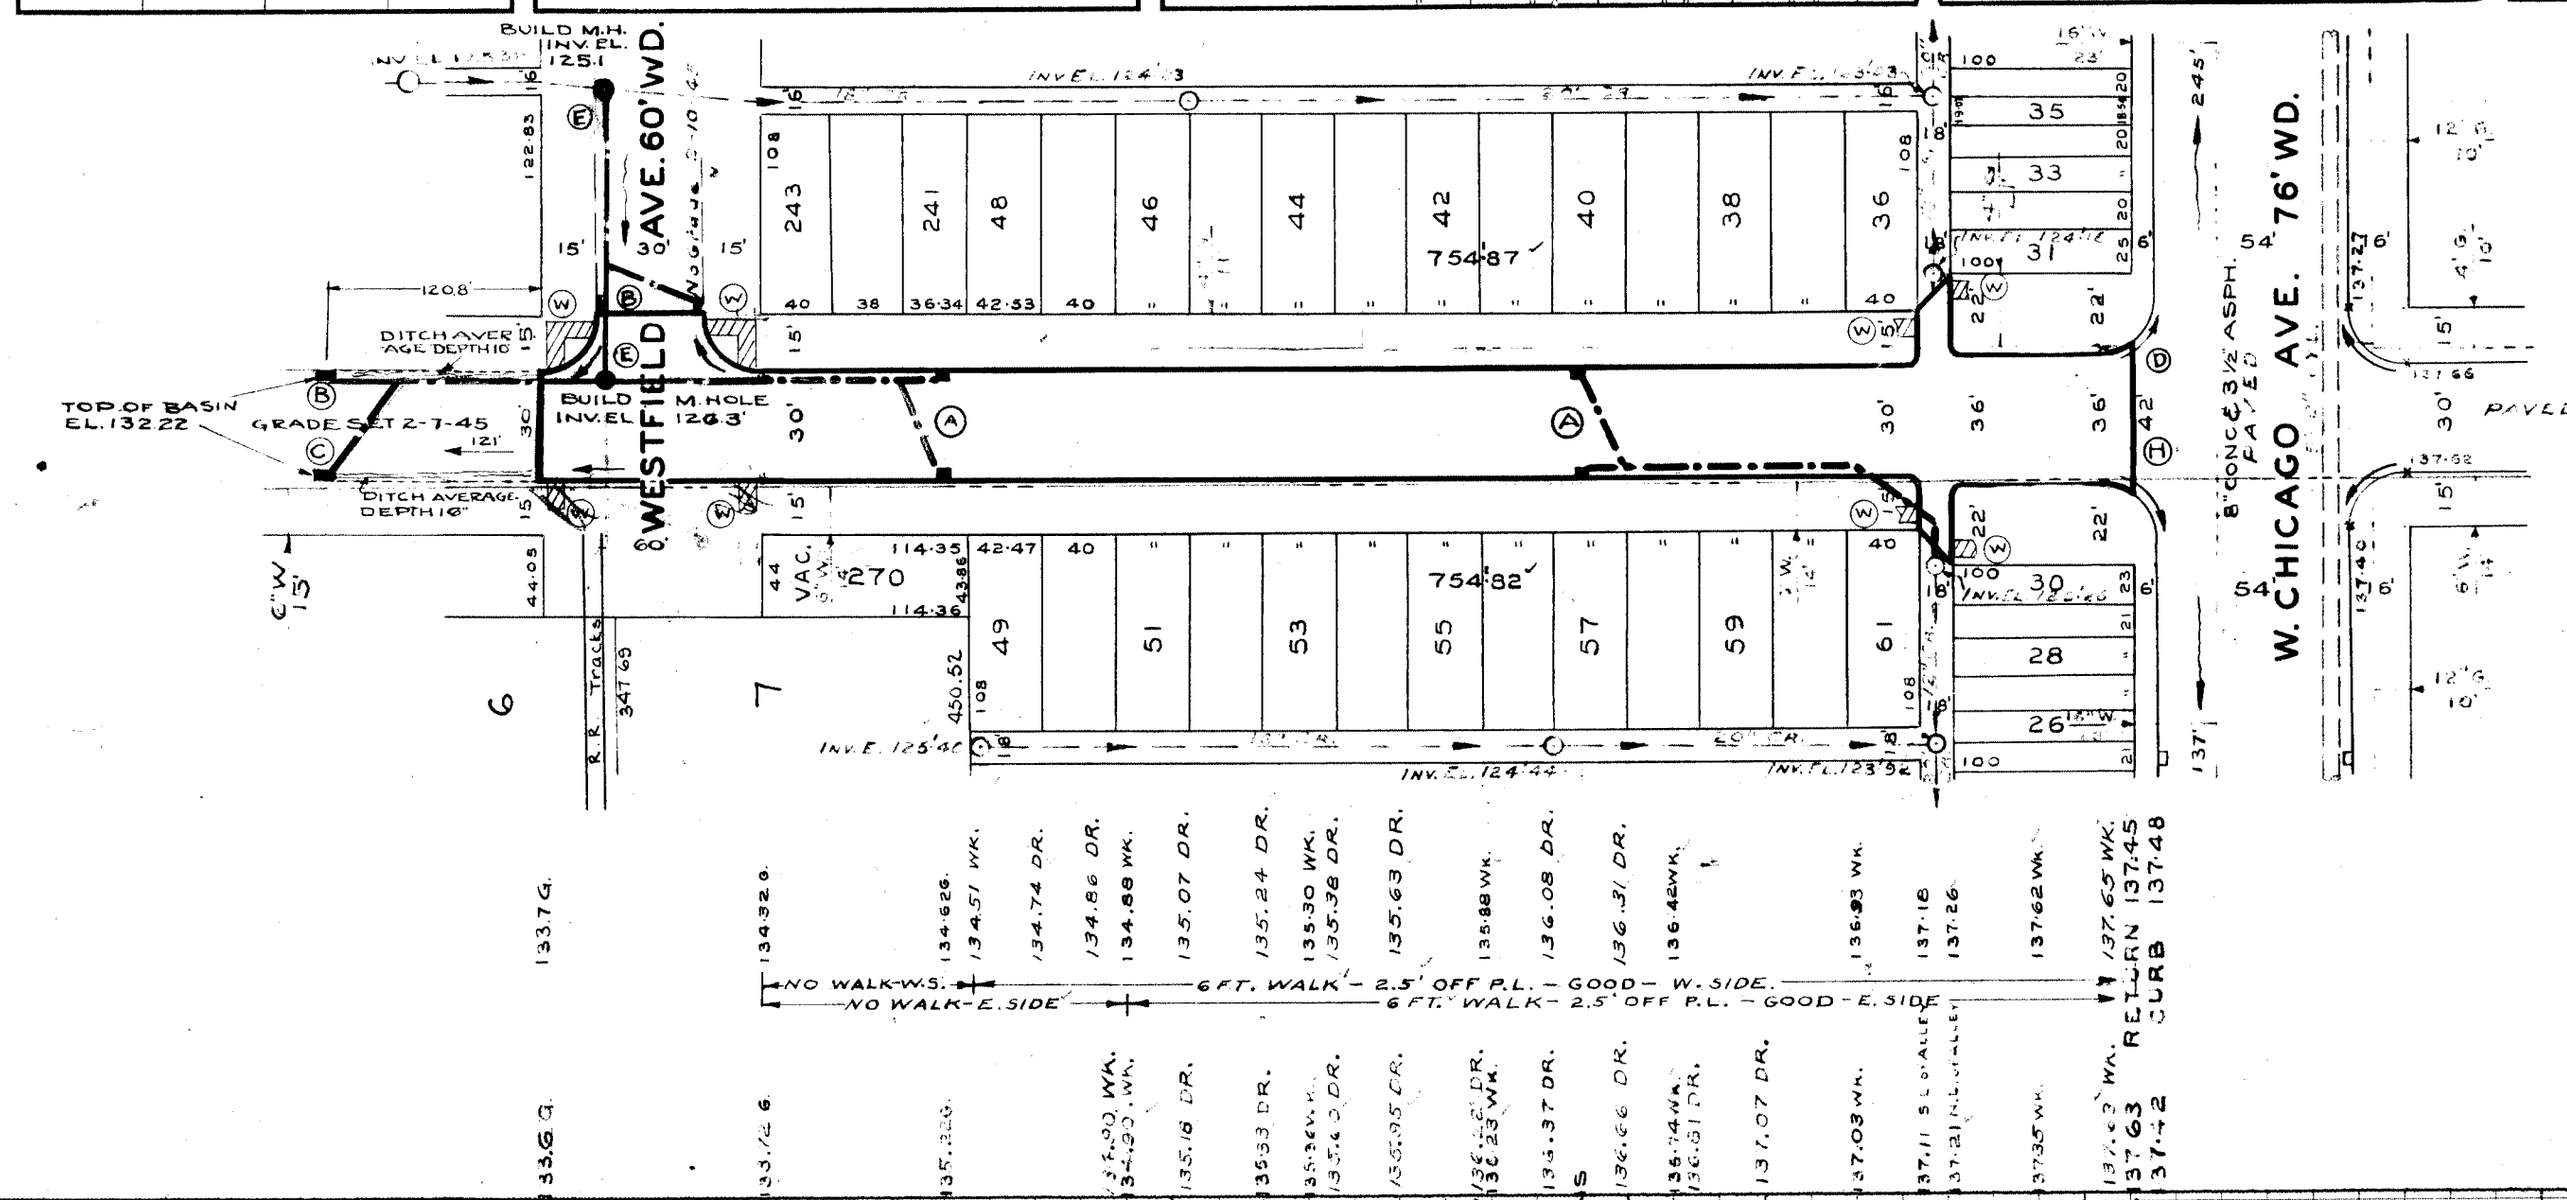

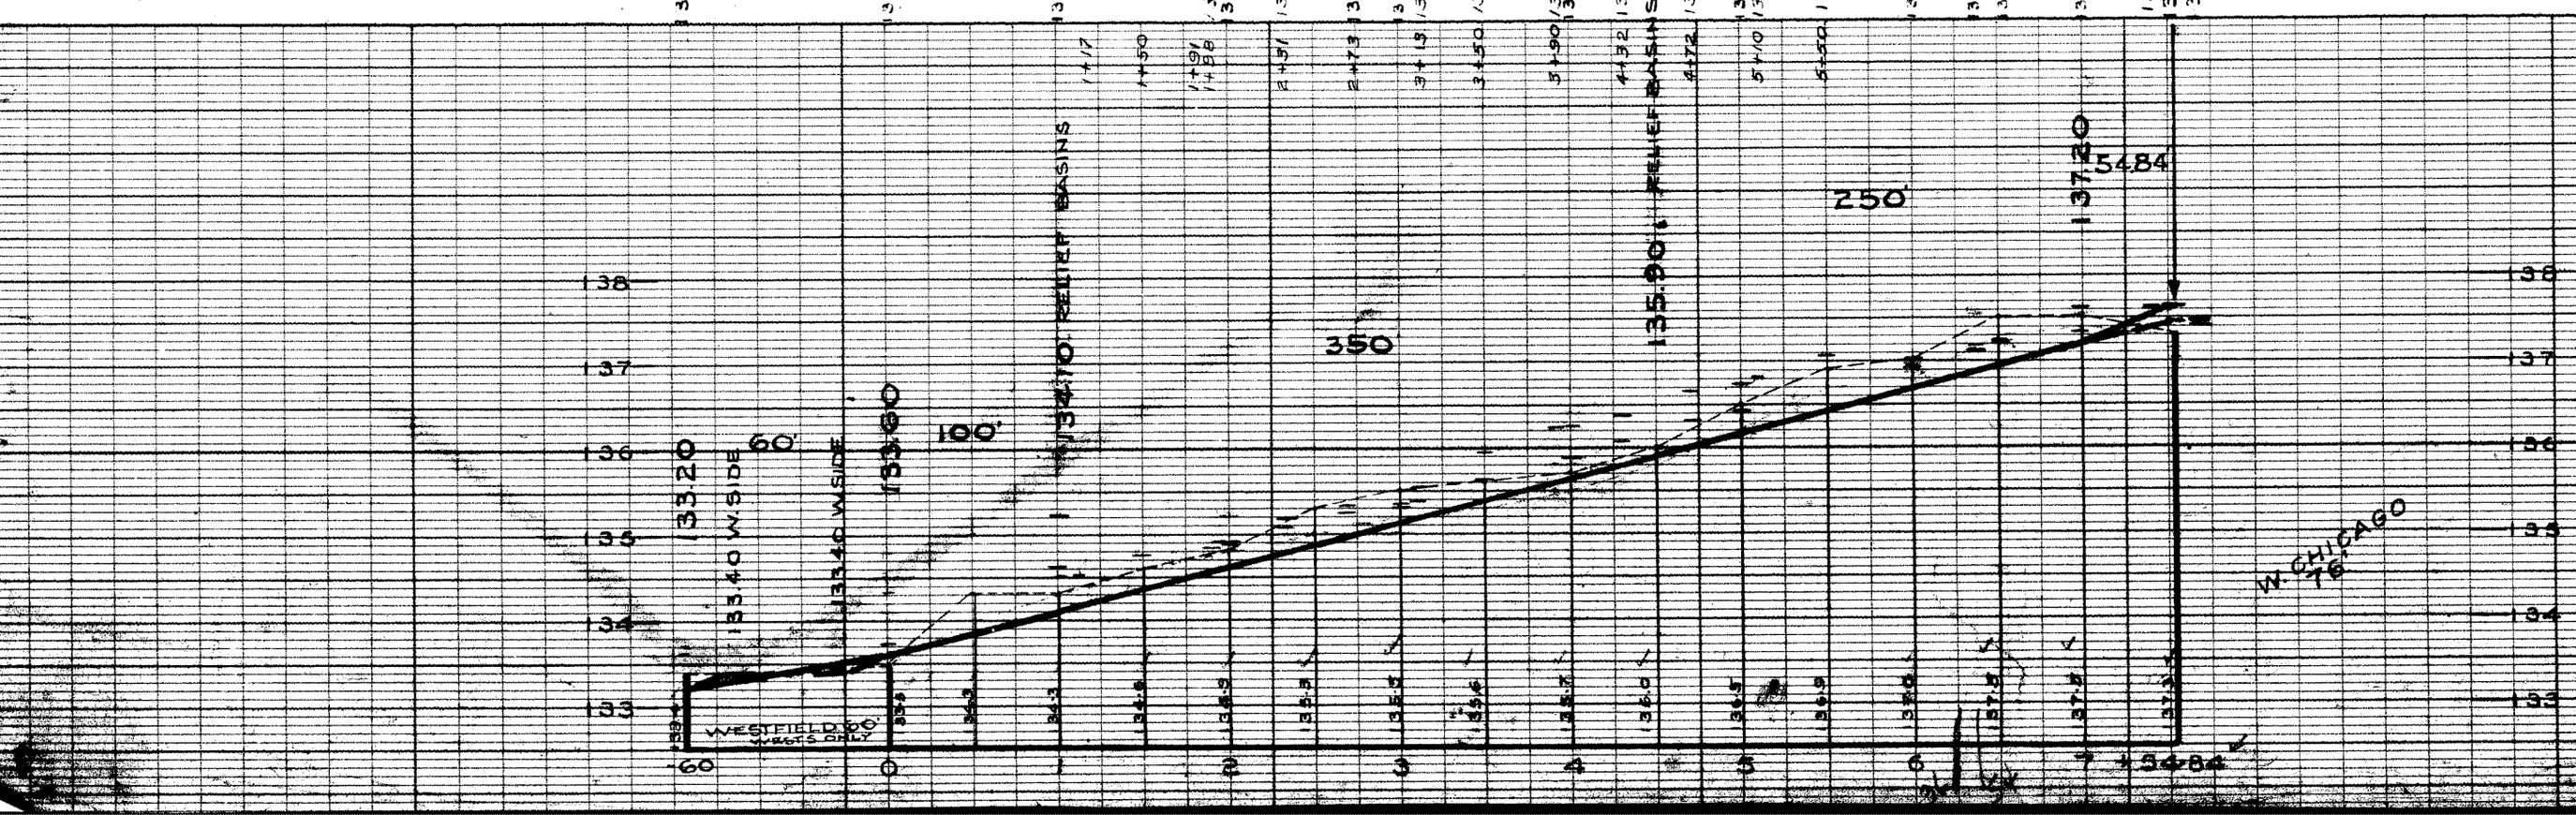

BENCH MARKS	ELEV.
PRECISION LEVEL # 82.251A – BRASS CAP IN CONCRETE MONUMENT AT N.E. CORNER OF WHITCOMB & W. CHICAGO	137.454
ARROW ON HYDRANT AT S.E. CORNER OF WESTFIELD & ROBSON	136.99
ARROW ON HYDRANT AT S.E. CORNER OF ROBSON & W. CHICAGO	140.65
ARROW ON HYDRANT AT N.E. CORNER OF TERRY & W. CHICAGO	140.11
P.B.M. # 82-252 N.E. CORNER OF HUBBELL & W. CHICAGO	136.692

NOTE: (AT CHICAGO) PL OFFSET 5' TO + IN WALK.

NOTES:

ALL CURB WITHIN STREET INTERSECTIONS TO BE SEPARATE TYPE II OR INTEGRAL TYPE III. (EXCEPT AS OTHERWISE NOTED)

AT (W) CONSTRUCT SQ FT. OF STANDARD 4" SIDEWALK.

AT (A) CONSTRUCT 4 STD 18"x12" Y FLAT TYPE BASINS COMPLETE & CONNECT TO EXISTING OUTLETS AS SHOWN.

AT (B) CONSTRUCT 3 STD 18"x12" Y DOME TYPE BASINS COMPLETE & CONNECT TO EXISTING OUTLETS AS SHOWN.

AT (C) CONSTRUCT 1 MODIFIED 12" DOME TYPE "L" BASIN COMPLETE, WITH ½ TRAP & CONNECT TO EXISTING OUTLETS AS SHOWN. BASINS & ½ TRAP TO BE ENCASED IN 6" OF CLASS "C" CONCRETE.

AT (D) ADJUST GUTTER AT CURB TO CAUSE FLOW OF WATER WEST TO BASIN ON W. CHICAGO.

AT (E) CONSTRUCT 2 STD. MANHOLES COMPLETE.

AT (H) CONTRACTOR SHALL REMOVE CONCRETE HEADER & BROKEN ASPHALT BACK OF JOINT AS REQ'D. & FILL WITH COLD PATCH TO MEET NEW GRADES. CU YDS. INCLUDED IN EXCAVATION TOTALS FOR COST.

CONTRACTOR SHALL CONSTRUCT UNIFORM DITCHES WHERE SHOWN ON PLAN, TO BE DUG AS REQ'D. IN FIELD ; CU YDS. IS INCLUDED UNDER EXCAVATION TOTALS FOR COST.

ADJUST TOPS OF 2 WATER MANHOLES.

ADJUST TOPS OF 2 EXISTING SEWER MANHOLES & RECONSTRUCT CONE OF 1 EXISTING SEWER MANHOLE.

BACKFILL SEWER PIPE TRENCHES UNDER PROPOSED PAVEMENT WITH APPROVED SAND GRAVEL MATERIAL; ELSEWHERE FILL & TAMP WITH APPROVED EARTH LAYERS 6" C

DIRT ROADWAYS & UNPAVED ALLEYS AT END OF PAVEMENT SHALL BE GRADED BACK & STONED 6" DEEP UNIFORMLY, FOR A DISTANCE OF 10' TO MEET EXISTING GRADES. CU YDS INCLUDED UNDER EXCAVATION TOTALS FOR COST.

CONTRACTOR SHALL FURNISH ALL NECESSARY MATERIALS, INCLUDING CASTINGS & SHALL HAUL ALL SALVAGEABLE MATERIALS TO DPW YARD AT STATE FAIR & JOHN R. STS.