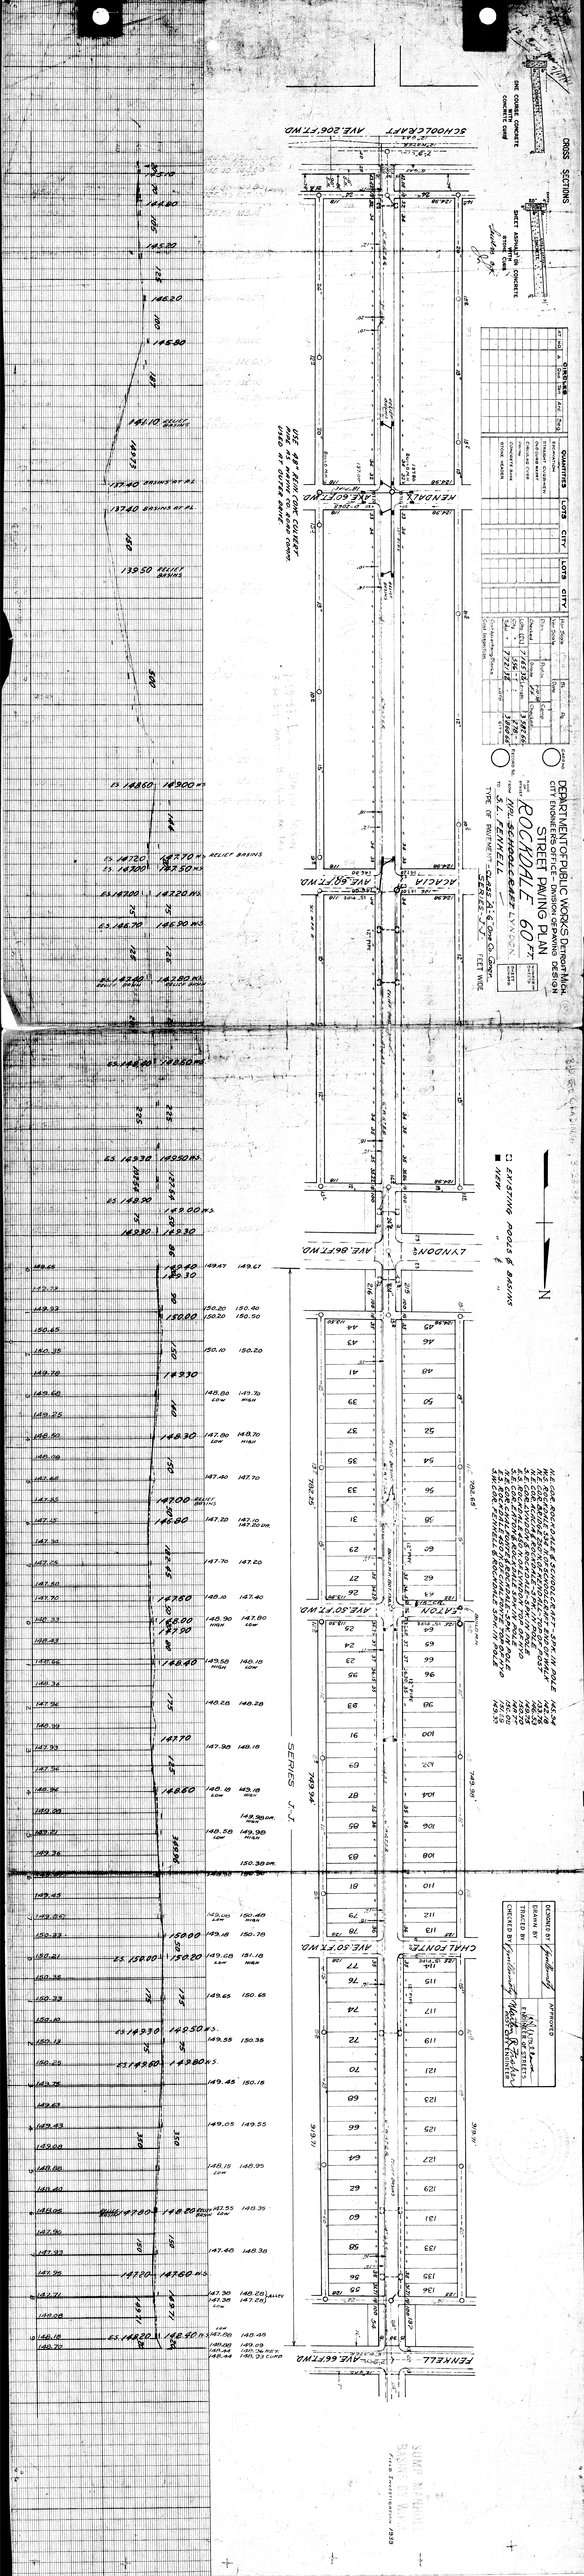
DEPARTMENT OF PUBLIC WORKS Detroit Mich.
CITY ENGINEER'S OFFICE - DIVISION OF PAVING DESIGN
ROCHDALE 60FT
STREET PAVING PLAN
SCHOOLCRAFT AVE. 206 FT WD
LYNDON AVE. 86FT WD
CANTON AVE. 86FT WD
CHALFONTE AVE. 50FT WD
FENKELL AVE. 66FT WD
SERIES J-1
CROSS SECTIONS
QUANTITIES
CITY LOTS
DESIGNED BY
DRAWN BY
TRACED BY
CHECKED BY
APPROVED
ENGINEER OF STREETS
COMMISSIONER OF PUBLIC WORKS