C-2047

DEPARTMENT OF PUBLIC WORKS DETROIT

CITY ENGINEER'S OFFICE --- DIVISION OF PAVING DESIGN

STREET PAVING PLAN

NAME OF STREET: ROSEMONT 50

FROM: KIRKWOOD

TO: LINSDALE

TYPE OF PAVEMENT: _____ WIDTH: _____

NUMBER OF SHEETS: 3

SHEET NO.: 3

CARD NO.

INDEX NO. | TOPO NO. 98 | 33

RECORD NO.

WATER MAIN OK 9-28-38

CROSS SECTIONS

Sewers OK Jh

SEE STANDARD DETAIL

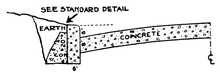

ONE COURSE CONCRETE WITH CONCRETE CURB

SHEET ASPHALT ON CONCRETE WITH STONE CURB

CIRCLES						
AT	NO.	Δ	RADIUS	TANG.	ARC	SEG.

QUANTITIES	LOTS	CITY	LOTS	CITY
EXCAVATION				
STRAIGHT CURB NEW				
OLD CURB RESET				
CIRCULAR CURB				
PAVING				
CONCRETE BASE				

HOR. SCALE	1"=100'	BOOK		PAGE	
VER. SCALE	1"=4'	DATE	4-1-38		
PLAN	CLW	PROFILE	JKH	COMPUTED	
CHECKED		GRADE	16	CHECKED	7/15/38
LOTS 2L	14 849 65	LENGTH	7 424 83		
CITY 2L	512 -	LENGTH	256 -		
TOTAL 2	15 361 65		7 680 83		
		LOTS			
COST ADVERTISING					
COST INSPECTION					

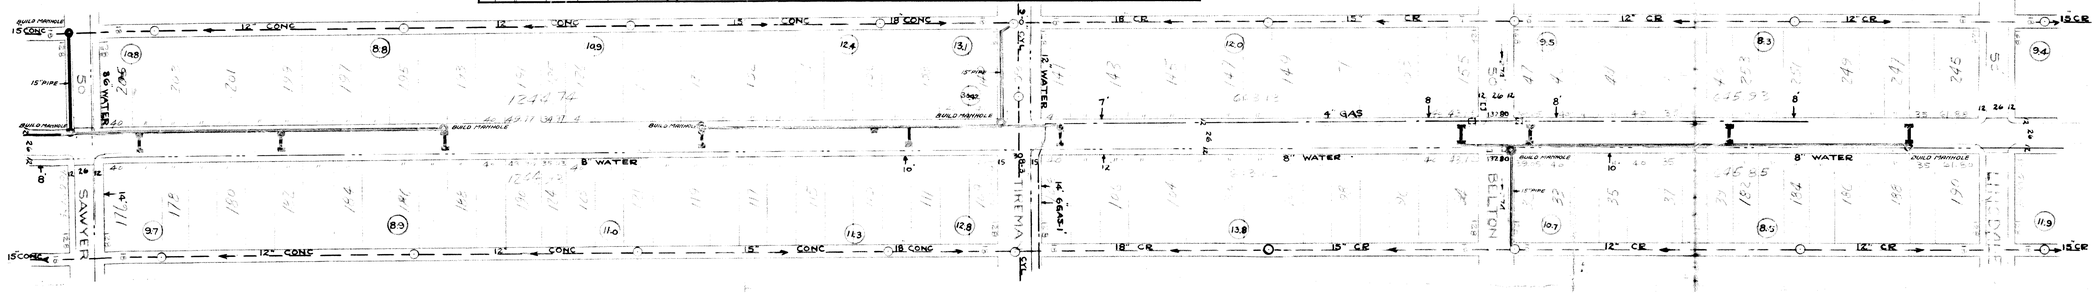

DESIGNED BY	J. Guillermetz	APPROVED
DRAWN BY	C. L. Wills	
TRACED BY		ENGINEER OF STREETS
CHECKED BY	J. Guillermetz	Martin R. Fisher ASST. CITY ENGINEER

EXISTING POOLS & BASINS

NEW
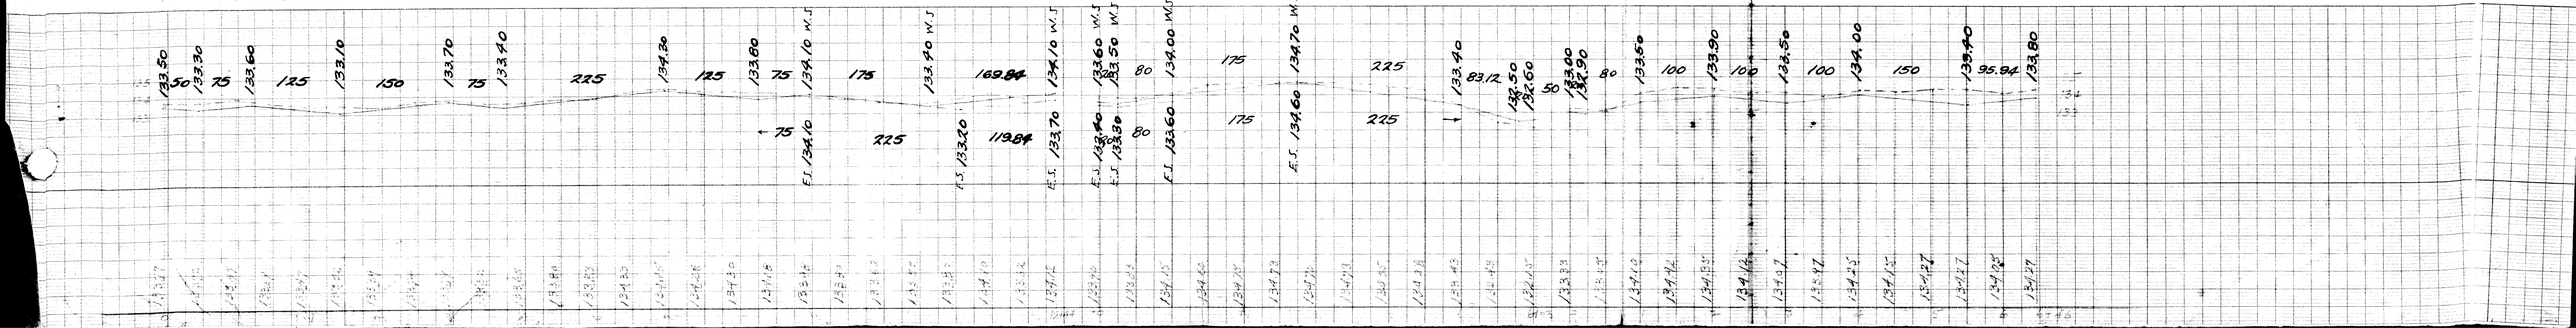
REVISED 10-27-38
PAVING WIDTH CHANGED FROM 30 FT. TO 26 FT. WIDE.