14 BP 4-42 3BP TO S.I. 5-14-42

SEWER	OK [illegible] 5-13-42		
INDEXED			
REVISIONS			

JOB NO.		PROGRESS	
BLUE PRINT ISSUED FOR:	DATE	START	FINISH
GRADE ONLY			
CATCH BASINS			
PAVING-CLASS-			
DEPT. OF WATER SUPPLY			
GAS CO.			

QUANTITIES	LOTS	CITY	LOTS	CITY
EXCAVATION				
STRAIGHT CURB NEW				
OLD CURB RESET				
CIRCULAR CURB				
PAVING				
CONCRETE BASE				

HOR. SCALE 1" = 100'	BOOK 1392 3-25-42 PAGE 64		
VER SCALE 1" = 2'	DATE 5-6-42		
PLAN J.H	PROFILE J.H	COMPUTED	
CHECKED	GRADE H.S.	CHECKED R3	
LOTS 2L 3555 18	LENGTH 1777 59		
CITY 2L	LENGTH		
TOTAL 2L	LENGTH		
	LOTS	CITY	
COST ADVERTISING BLANKS			
COST INSPECTION			

DESIGNED BY	H. J. [illegible]
DRAWN BY	J. HAMPSHIRE
TRACED BY	John Hampshire
CHECKED BY	R.R.R.
APPROVED	J. L. Barton
	W. J. Wallace
	ENGINEER OF STREETS
	[illegible]
	ASS. ST. - CITY ENGINEER

CARD NO

INDEX NO	TOPO NO
40	99

RECORD NO

DEPARTMENT OF PUBLIC WORKS DETROIT

CITY ENGINEER'S OFFICE --- DIVISION OF PAVING DESIGN

STREET PAVING PLAN

NAME OF STREET ROSEMONT 50'

FROM S.P.L. BELTON

TO S.P.L. JOY RD.

TYPE OF PAVEMENT

WIDTH 26'-30'

NUMBER OF SHEETS 1
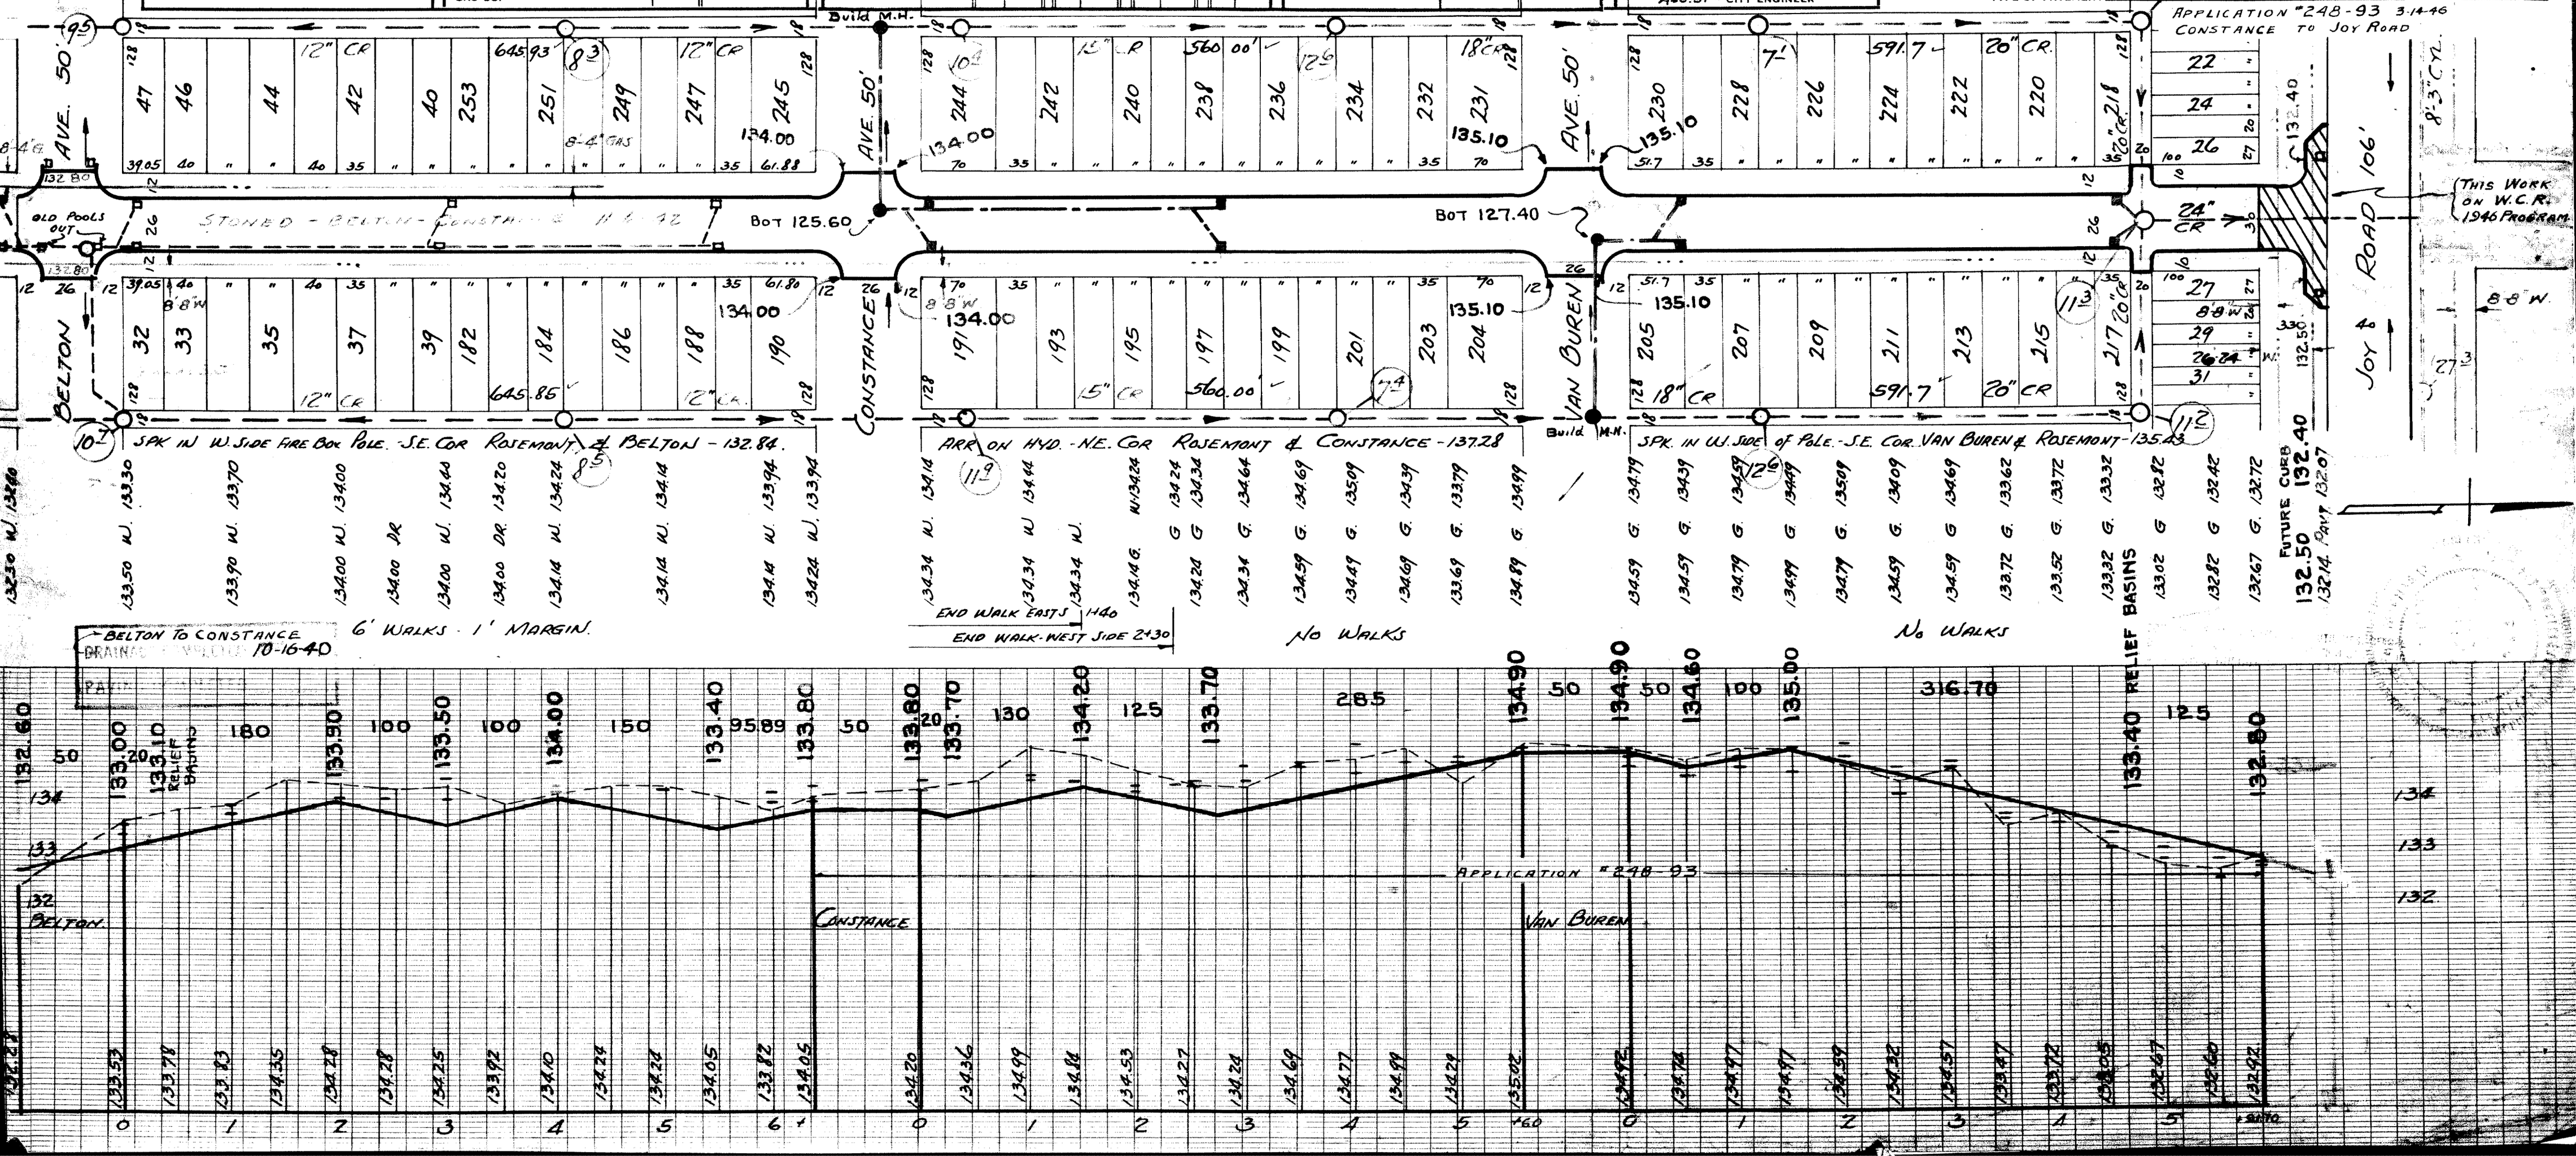
SHEET NO 1