DEPARTMENT OF PUBLIC WORKS DETROIT

CITY ENGINEER'S OFFICE --- DIVISION OF PAVING DESIGN

STREET PAVING PLAN

NAME OF STREET: RUTH 50'

FROM: ERWIN

TO: FISCHER

TYPE OF PAVEMENT _____ WIDTH _____

SEWER	O.K. Jhiepak
INDEXED	
REVISIONS	

JOB NO. D-3057		PROGRESS	
BLUE PRINT ISSUED FOR:	DATE	START	FINISH
GRADE ONLY			
CATCH BASINS			
PAVING-CLASS-			
DEPT. OF WATER SUPPLY			
GAS CO.			

QUANTITIES	LOTS	CITY	LOTS	CITY
EXCAVATION				
STRAIGHT CURB NEW				
OLD CURB RESET				
CIRCULAR CURB				
PAVING				
CONCRETE BASE				
COST ADVERTISING BLANKS				
COST INSPECTION				

HOR. SCALE 1" = 100'			BOOK 1006 PAGE 76		
VER SCALE 1" = 2'			DATE 4-24-41		
PLAN	C.L.W.	PROFILE	C.L.W.	COMPUTED	
CHECKED		GRADE	R.R.	CHECKED	R.R.
LOTS 2L	636.48		LENGTH	318.24	
CITY 2L	0.0		LENGTH	0 0	
TOTAL 2L	636.48		LENGTH	318.24	
			LOTS	CITY	

DESIGNED BY	R.R.
DRAWN BY	C.L.WILLS
TRACED BY	
CHECKED BY	H.S.

APPROVED

Robt. R. Ream

W. J. Wallace — ENGINEER OF STREETS

Martin R. Fischer — CITY ENGINEER

CARD NO

INDEX NO | TOPO NO: 58

RECORD NO

NUMBER OF SHEETS: 1

SHEET NO: 1

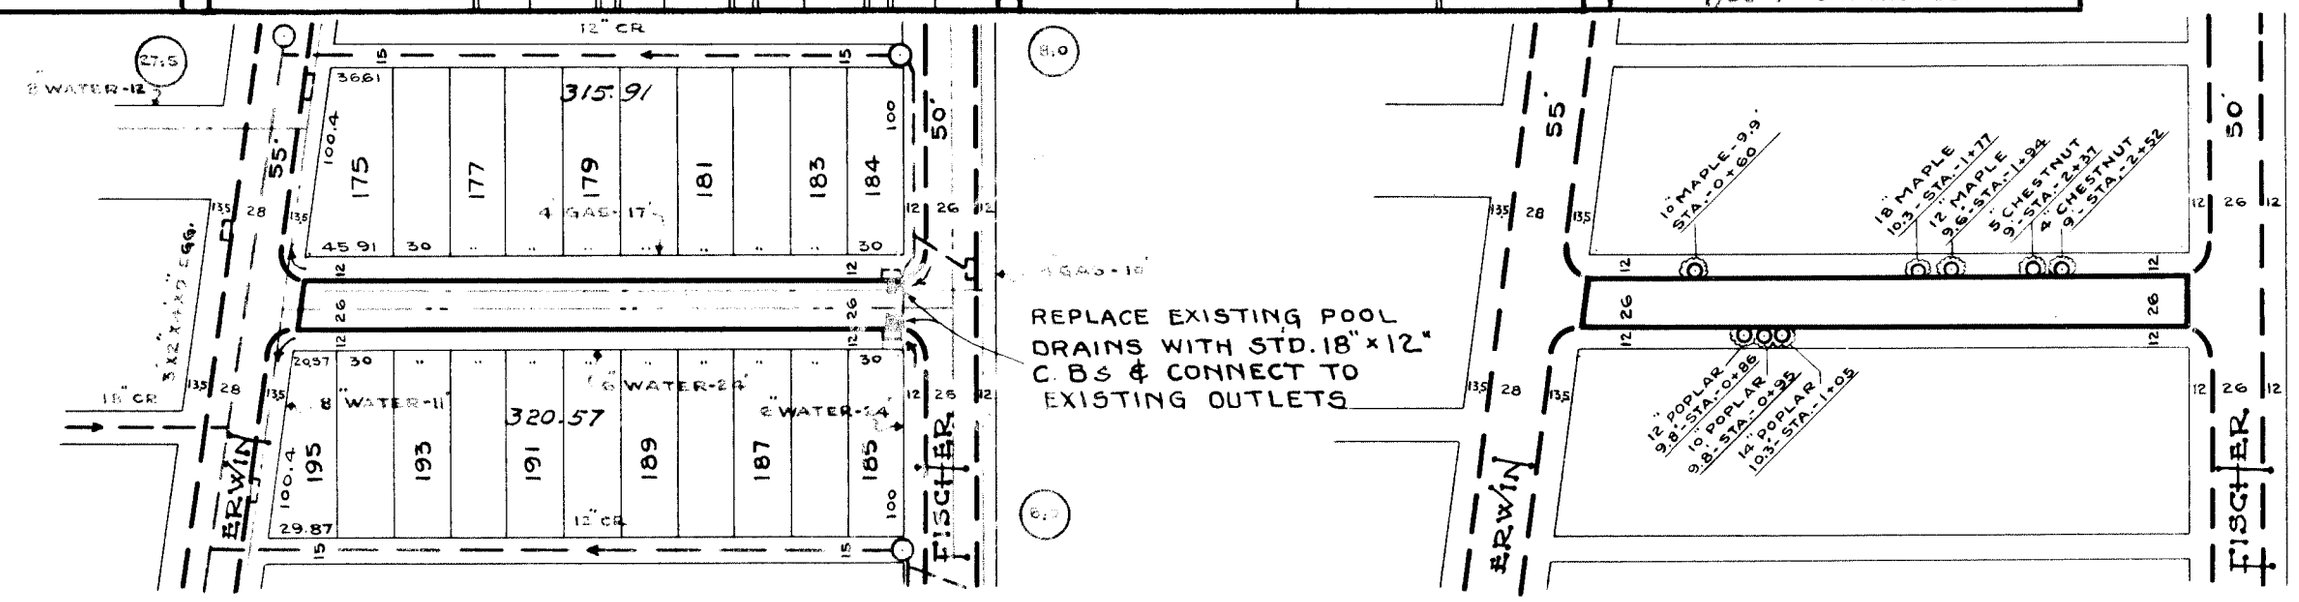

TREE DIMENSIONS MEASURED FROM P.L.

N

NO DRIVES

147.51 CURB 147.63 RET. 147.94 WK 147.64

147.84 WK 147.84

147.44 WK 147.14

147.04 WK 146.94 146.84 WK 146.74 146.15 RET. 146.20 146.70 CURB 146.42

6" WKS. - 1' OFF P.L. (BOTH SIDES)

TREE LAYOUT
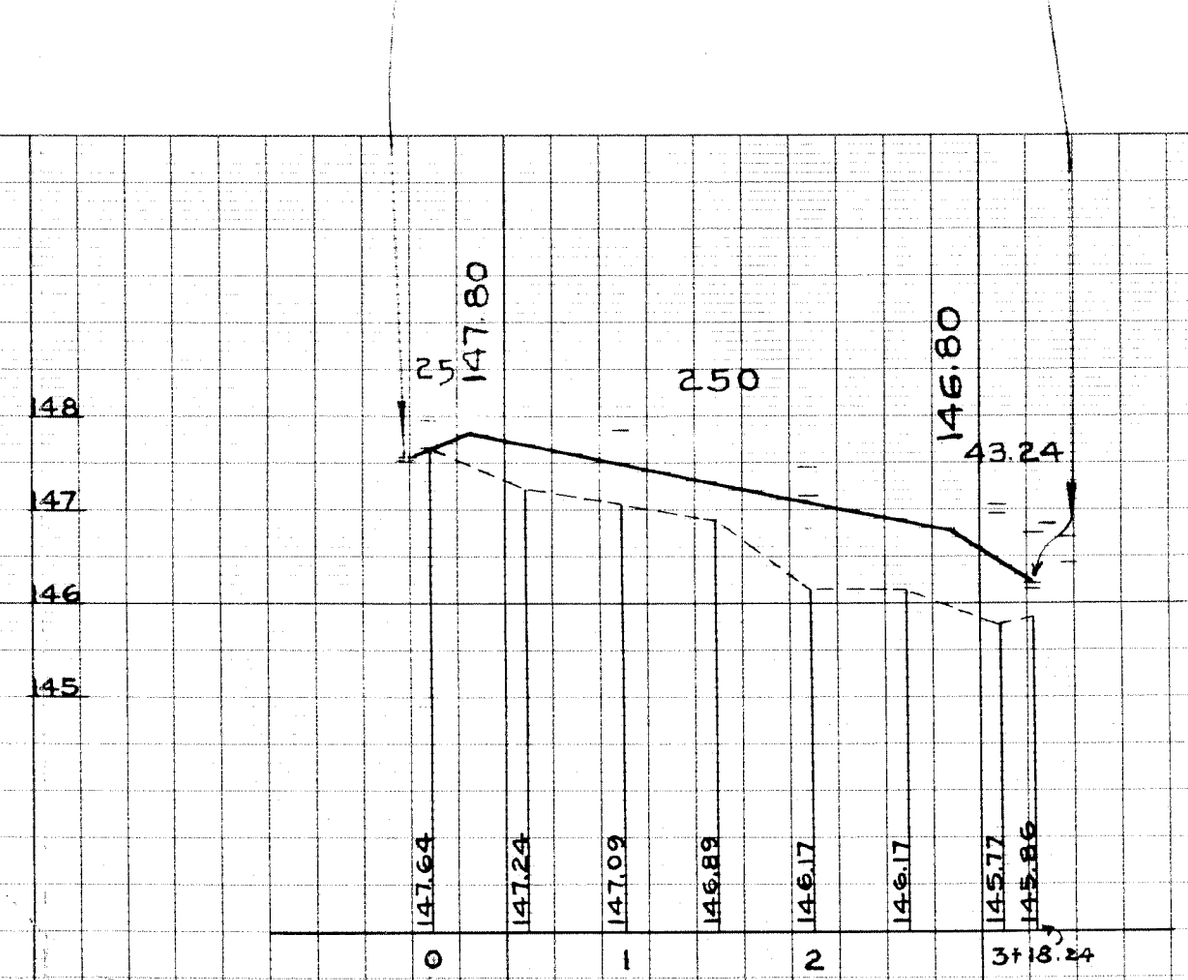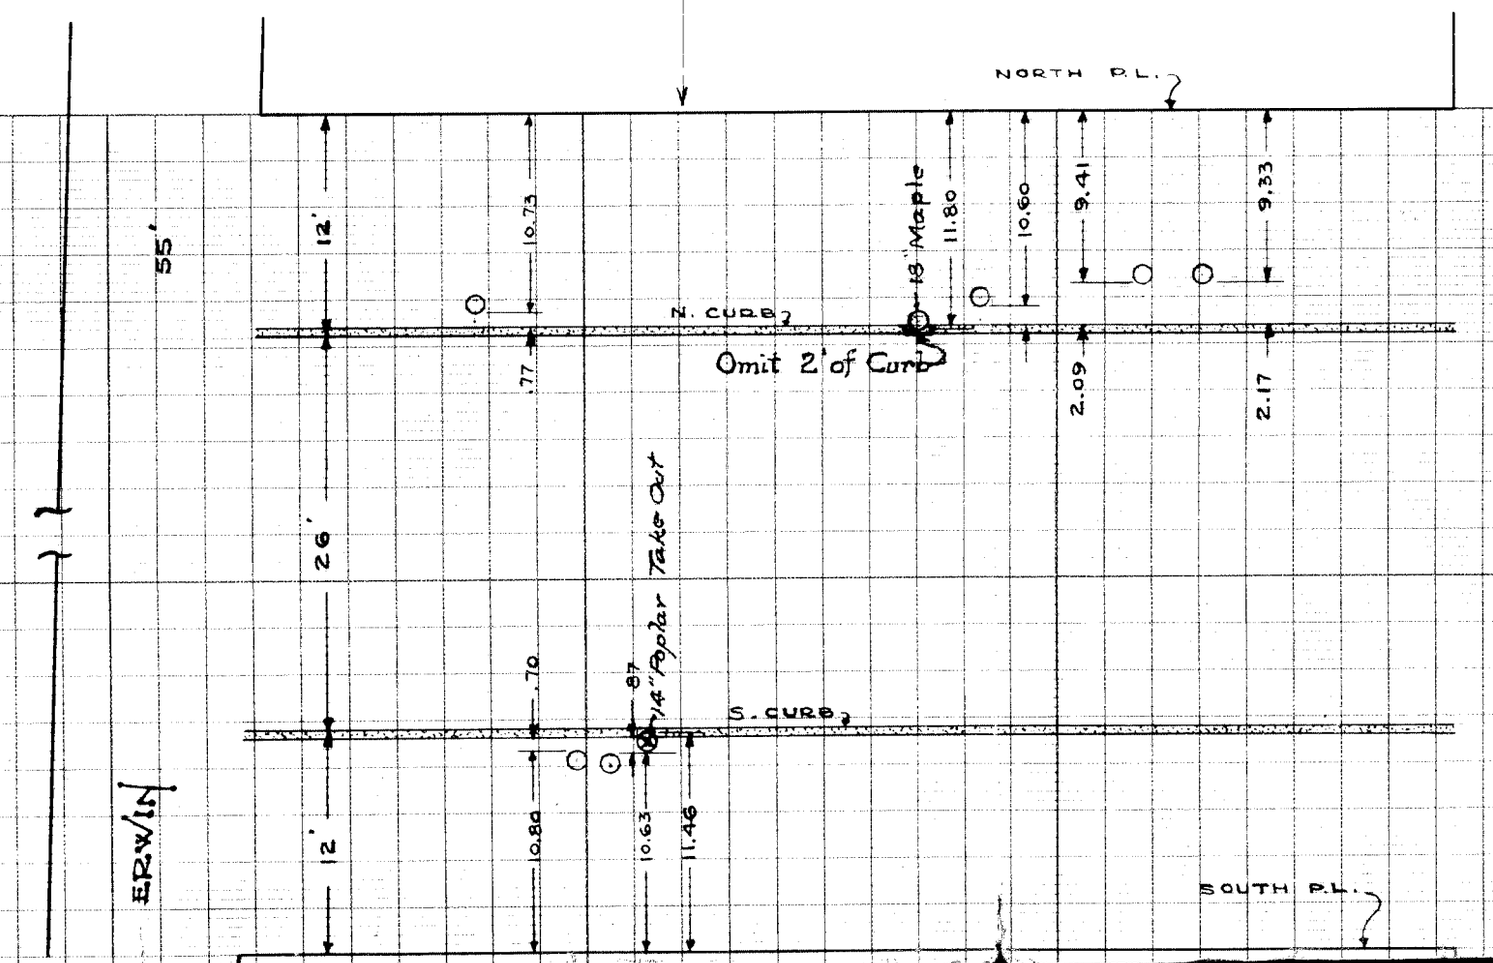
BENCH MARKS	ELEV.
HYD. S.W. COR. FISCHER & RUTH	150.30
2-NAILS IN L.T. POLE N.E. COR. ERWIN & RUTH	148.14