Job 21-42 Drainage
Vibert Survey
GBP 67-43

DEPARTMENT OF PUBLIC WORKS DETROIT

CITY ENGINEER'S OFFICE --- DIVISION OF PAVING DESIGN

STREET PAVING PLAN

SEWER	Sewers OK Lieph.
INDEXED	INDEXED 7-12-39.
REVISIONS:	4-25-44
	Drainage Revised

JOB NO.		PROGRESS	
BLUE PRINT ISSUED FOR:	DATE	START	FINISH
GRADE ONLY			
CATCH BASINS			
PAVING-CLASS-			
DEPT. OF WATER SUPPLY			
GAS CO.			

QUANTITIES	LOTS	CITY	LOTS	CITY
EXCAVATION				
STRAIGHT CURB NEW				
OLD CURB RESET				
CIRCULAR CURB				
PAVING				
CONCRETE BASE				

HOR. SCALE	1"=100'
BOOK	1375 PAGE 20
VER. SCALE	1"=2'
DATE	3-20-39 / 3-21-39
PLAN	W.E.
PROFILE	J.S.
COMPUTED	
CHECKED	
GRADE	M.J.M.
CHECKED	R.R.R.

LOTS	2L	2376 60	LENGTH	1188 30
CITY	2L	156 00	LENGTH	78 00
TOTAL	2L	2532 60	LENGTH	1266 30
			LOTS	CITY
COST ADVERTISING BLANKS				
COST INSPECTION				

DESIGNED BY	M.J. Morgan
DRAWN BY	W. Erwin
TRACED BY	
CHECKED BY	R.R.R.
APPROVED	J.L. Barton
	Jos. W. Wallace
	ENGINEER OF STREETS
	Martin R. Fisher
	ASSIST. CITY ENGINEER

C. I. O. NO.

INDEX NO.	TOPO. NO.
63	104

RECORD NO.

NAME OF STREET: RUTHERFORD 50'WD.

FROM: CURTIS - N.L.

TO: MARGARETA - S.L.

TYPE OF PAVEMENT: Drainage WIDTH: 26'

NUMBER OF SHEETS: 1

SHEET NO.: 1

EXISTING POOLS & BASINS

NEW " "

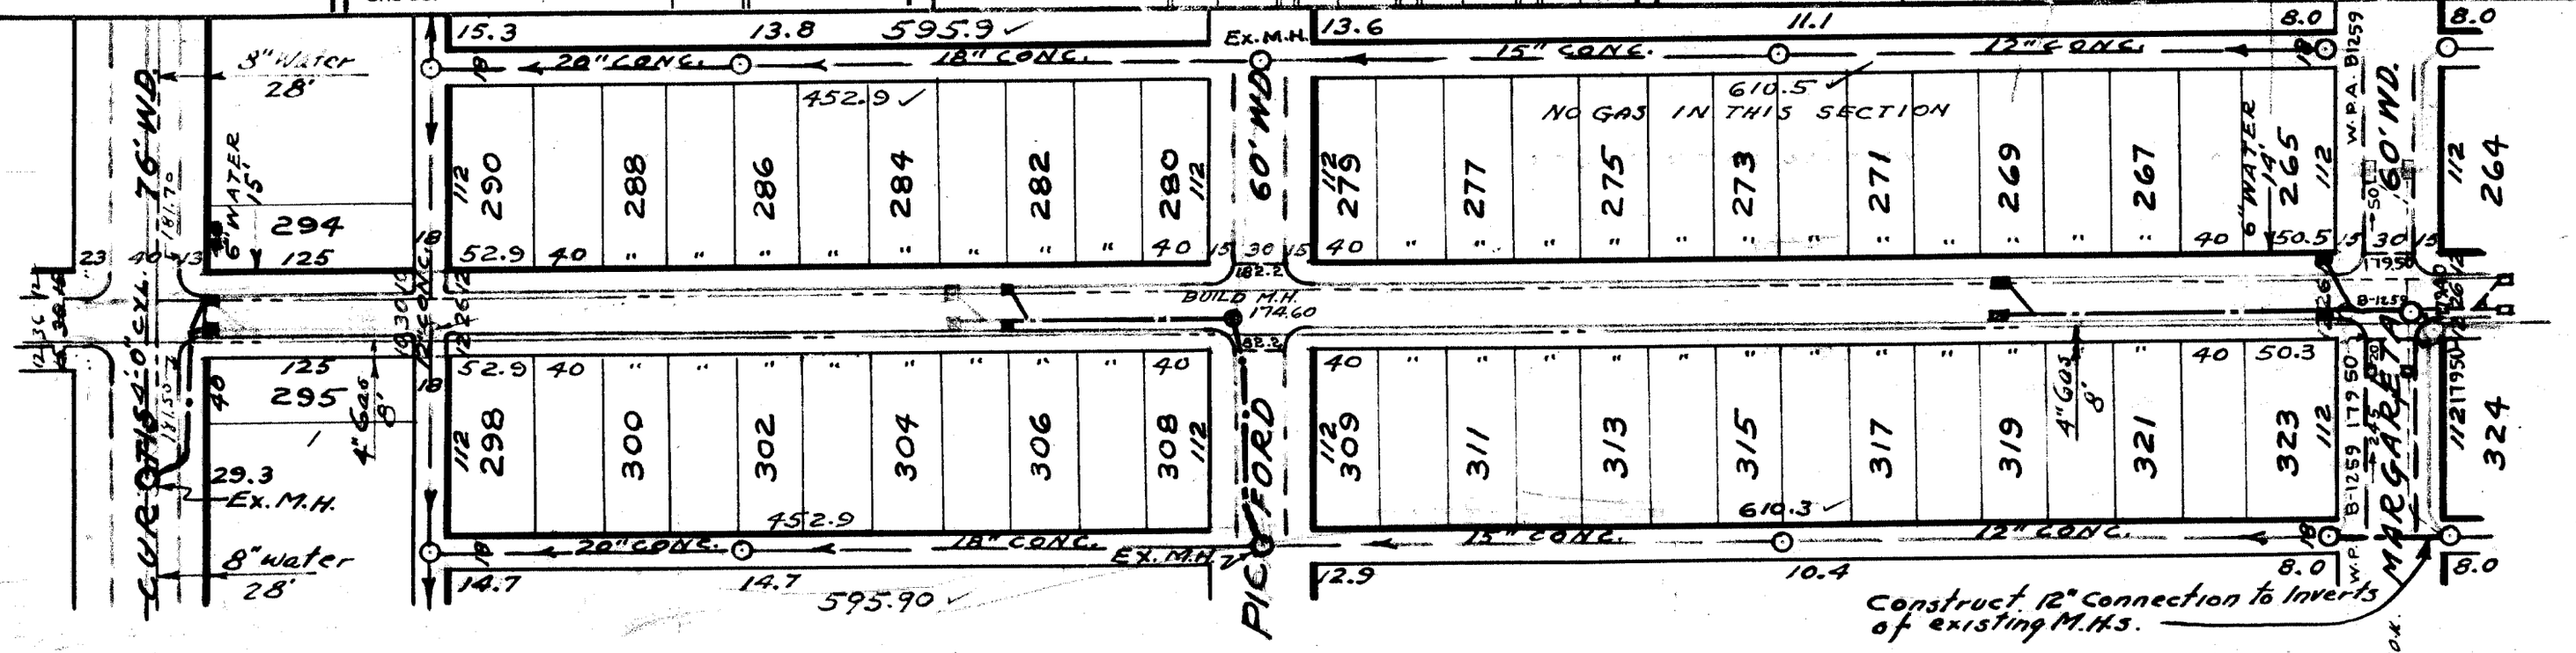

#104-307 SPIKE IN 30" MAPLE N.S. CURTIS 118' E. OF RUTHERFORD 183.439
SPIKE IN LIGHT POLE N.W. COR. RUTHERFORD & PICKFORD 183.22
SPIKE IN LIGHT POLE N.W. COR. RUTHERFORD & MARGARETA 180.84

BENCH MARKS

August - by Spaulding to Weber
7-14-A Revision - 3-23-40

CONTRACTOR MUST CHECK WITH UTILITIES, BEFORE BEGINNING CONSTRUCTION, ON LOCATION OF EXISTING STRUCTURES, WHETHER SHOWN ON PLANS OR NOT.

JOB-NO D- 2172

N

DRAINAGE COMPLETED
PAVING COMPLETED

182.25 182.53 182.66 182.74 182.84 182.34 181.84 182.07 182.27 182.39 181.83 181.30 180.87 180.47 180.05 179.72 179.73

6FT. WALKS 1-FT. OFF P.L. GOOD CONDITION
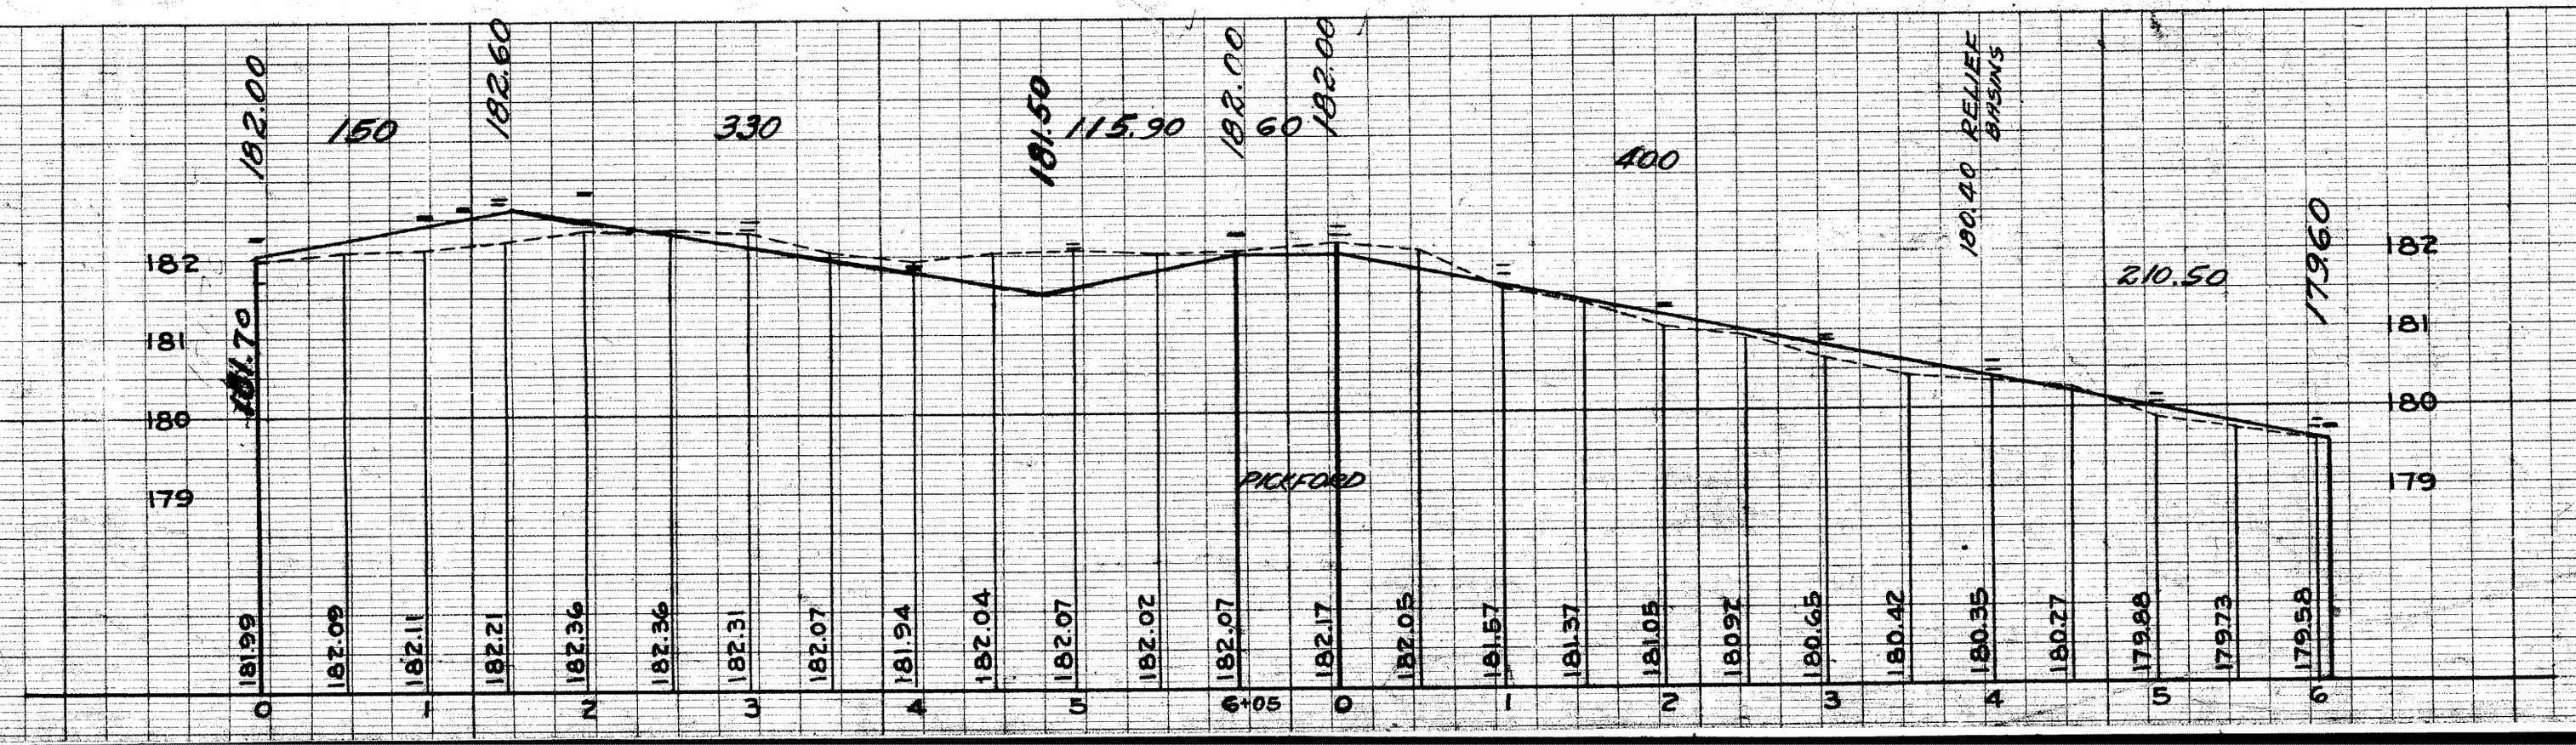
182.24 WKS. 182.54 WKS. 182.66 WKS. 182.70 WKS. 182.86 WKS. 182.46 WKS. 181.88 WKS. 182.16 WKS. 182.29 WKS. 182.27 WKS. 181.74 WKS. 181.32 WKS. 180.91 WKS. 180.59 WKS. 180.14 WKS. 179.81 WKS. 179.75 WKS.