Drainage

SEWER O.K. J. Liepah	JOB NO.	PROGRESS	
INDEXED	BLUE PRINT ISSUED FOR:	DATE	START / FINISH
REVISIONS	GRADE ONLY		
	CATCH BASINS		
	PAVING-CLASS-		
	DEPT. OF WATER SUPPLY		
	GAS CO.		

QUANTITIES	LOTS	CITY	LOTS	CITY
EXCAVATION				
STRAIGHT CURB NEW				
OLD CURB RESET				
CIRCULAR CURB				
PAVING				
CONCRETE BASE				

HOR. SCALE 1" = 100'	BOOK 1377 PAGE 30		
VER SCALE 1" = 2'	DATE 9-20-40		
PLAN F.M.	PROFILE F.M.	COMPUTED	
CHECKED	GRADE M.J.M.	CHECKED R3	
LOTS 2L	1 404.00	LENGTH	702.00
CITY 2L	40.00	LENGTH	20.00
TOTAL 2L	1 444.00	LENGTH	722.00
		LOTS	CITY
COST ADVERTISING BLANKS			
COST INSPECTION			

DESIGNED BY	M.J. MORGAN
DRAWN BY	F. Minikel
TRACED BY	
CHECKED BY	R.R.R.
APPROVED	J. L. Barton
	W. J. Wallace, ENGINEER OF STREETS
	Martin R. Fisher, ASSIST. CITY ENGINEER

CARD NO

INDEX NO	TOPO NO
69	100

RECORD NO

DEPARTMENT OF PUBLIC WORKS DETROIT

CITY ENGINEER'S OFFICE — DIVISION OF PAVING DESIGN

STREET PAVING PLAN

NAME OF STREET RUTLAND AVE. 60' Wd

FROM ~~P.M. R.R.~~ N.L. WESTFIELD

TO W. CHICAGO - S.L.

TYPE OF PAVEMENT _____ WIDTH 30'

NUMBER OF SHEETS 1

SHEET NO 1

Requested by D.P.W. 11-2-44.

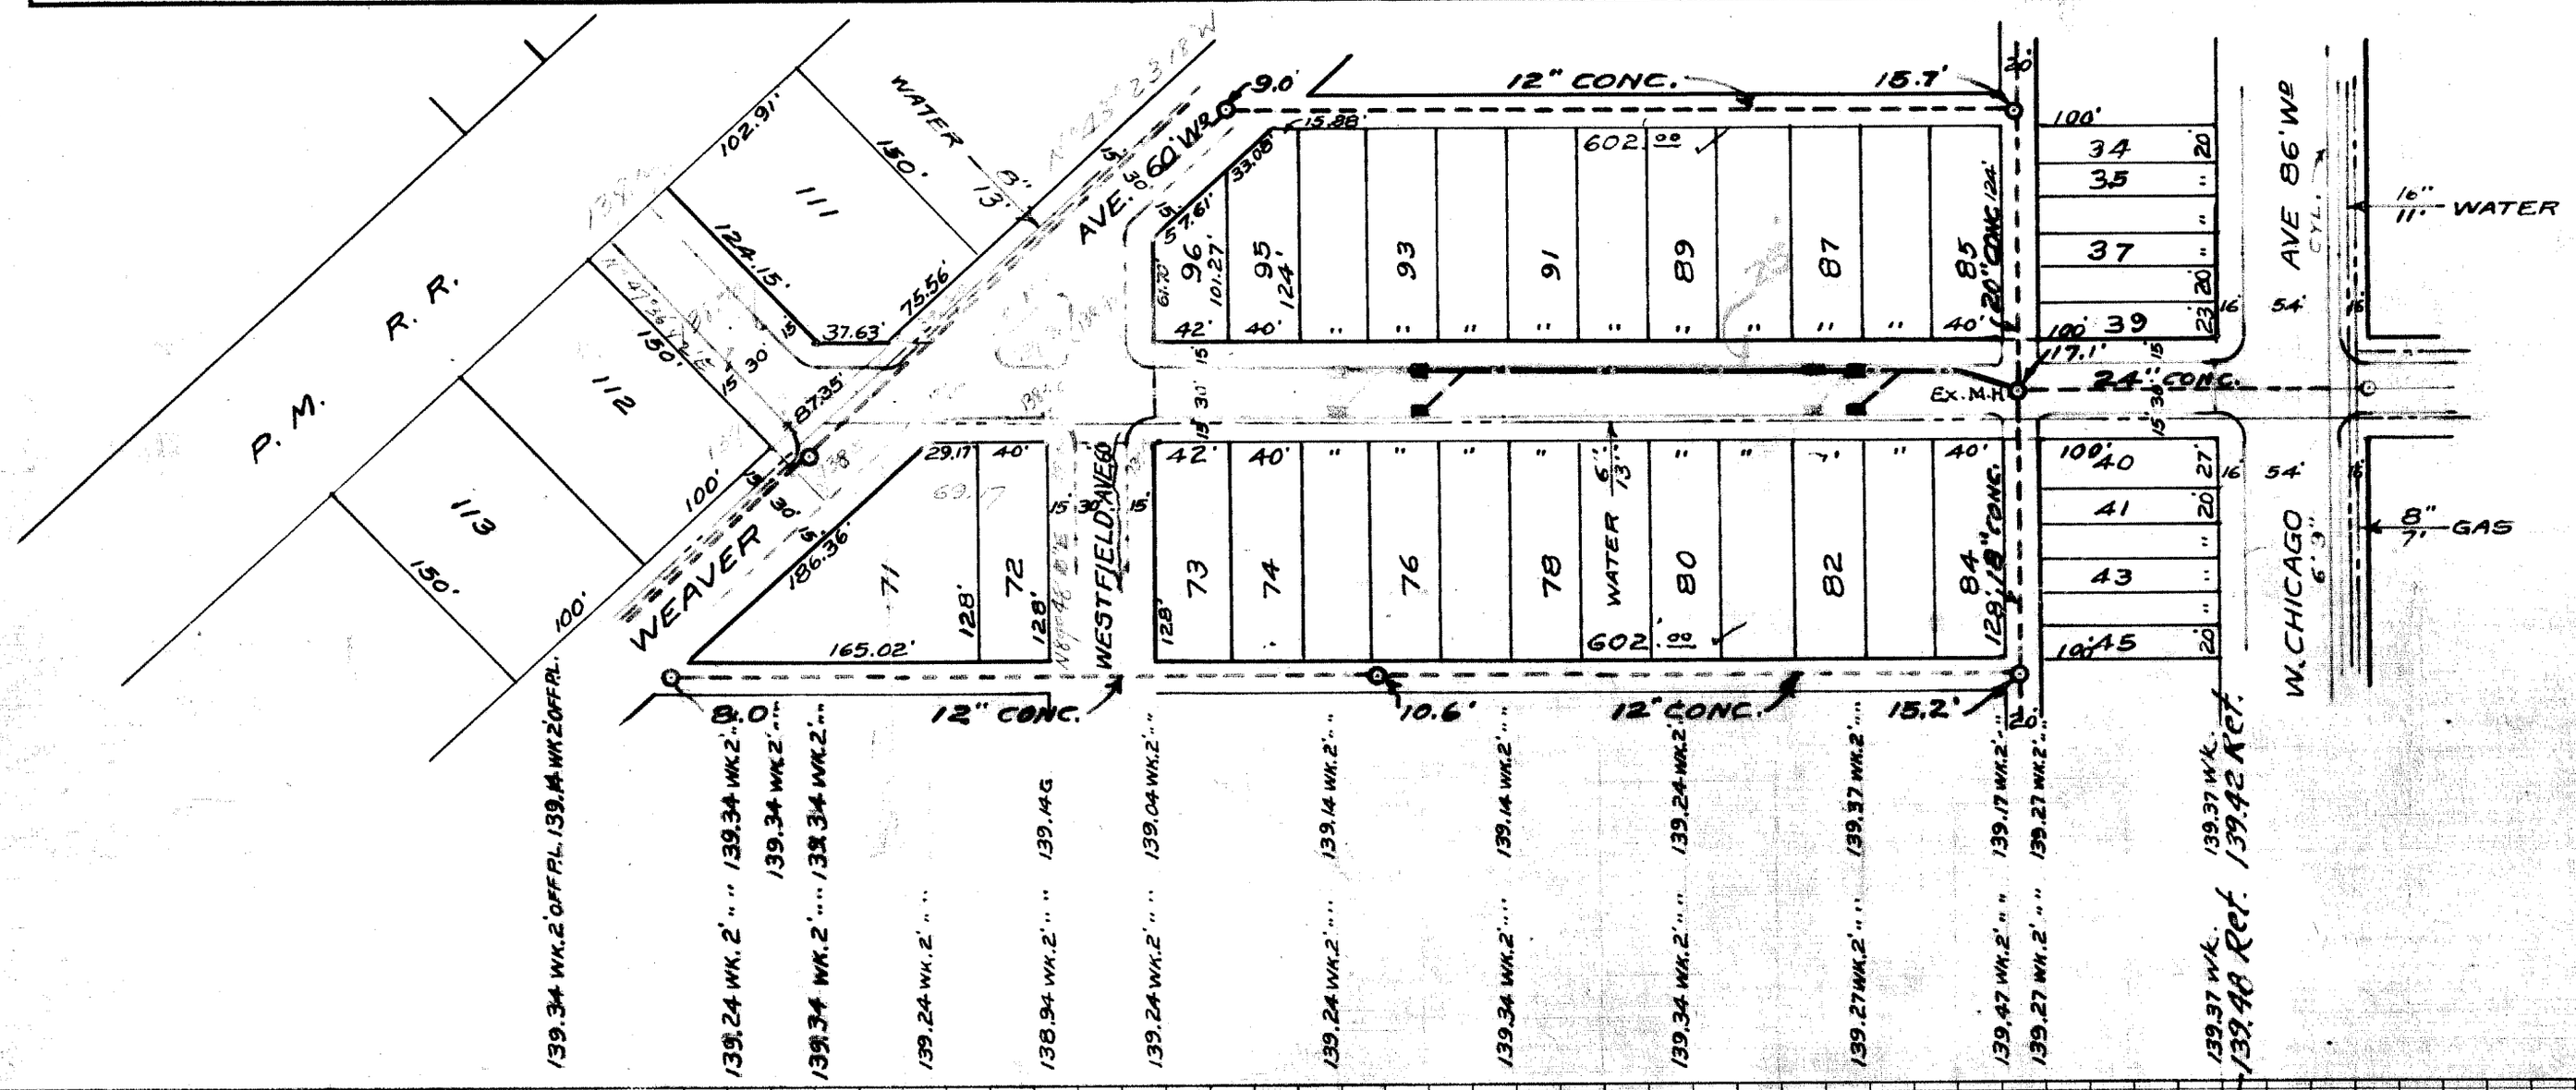

BENCH MARKS

100.206 100' E. SOUTHFIELD 200' S. OF W. CHICAGO IS A CROSS ON W. END OF CULVERT UNDER P.M. R.R. ELEVATION ---------- 140.031
SPK. IN E. SIDE TELL. POLE 15' N. OF RUTLAND ON N. P.M. R.R. P.L. ---- 141.436
ARROW ON HYD. N.E. COR. RUTLAND + W. CHICAGO ---------- 142.566
100.304 N. SIDE W. CHICAGO 50' W. OF MEMORIAL SPK. IN S. SIDE OF 30" ELM TREE -- 141.796

DRAINAGE COMPLETED.....
PAVING COMPLETED.....
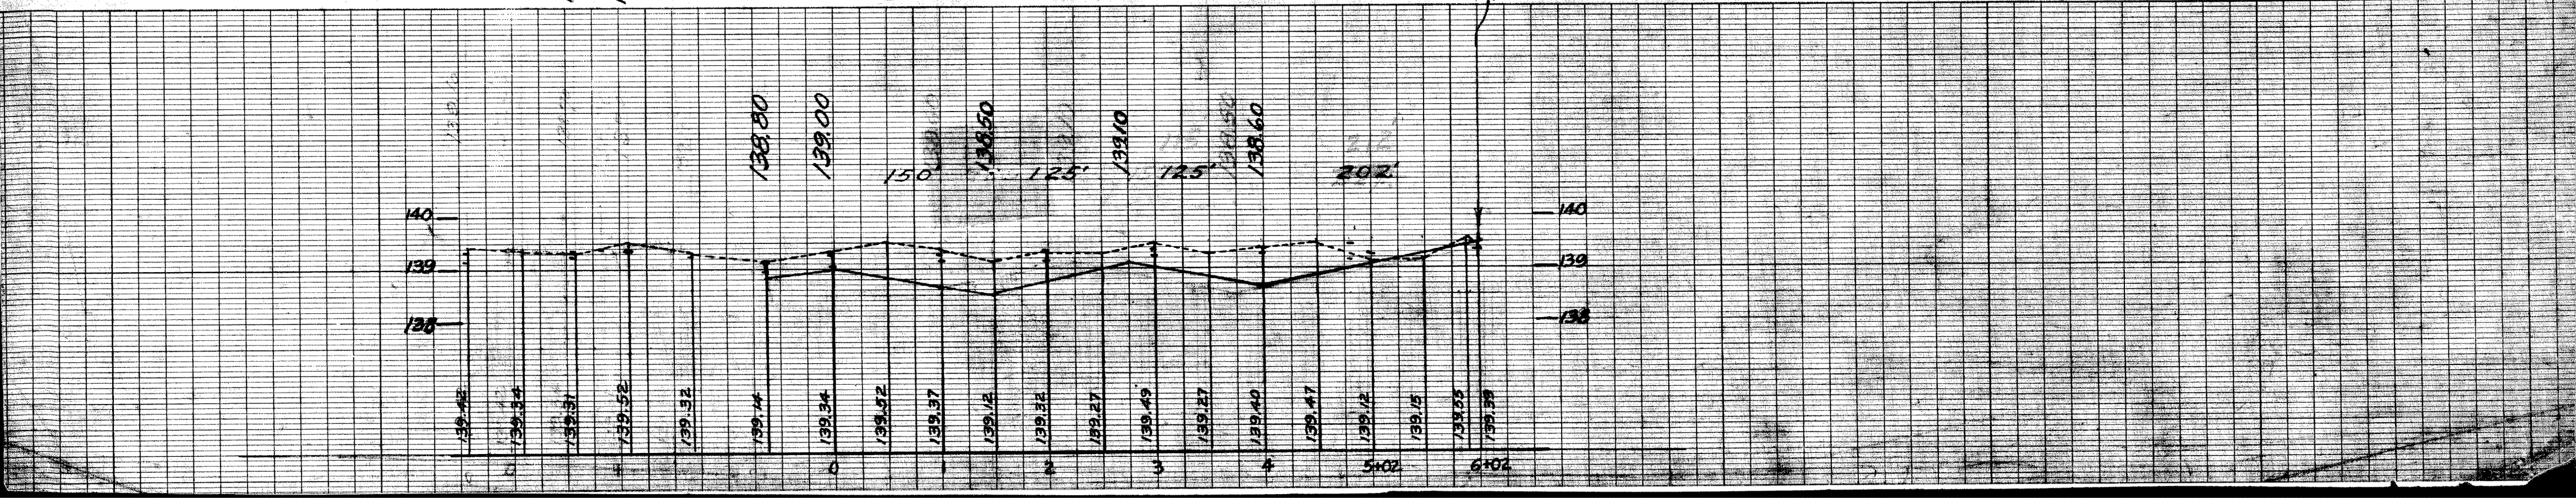
JOB-NO-D-1133