18 BM 11/17/47

11 SP 3/10/48

SEWER	
REVISIONS	PROFILE, GRADE, & NOTES 12-27-49 L.G.V.T.

SUPPLEMENTAL DRAWINGS		
C-324-A	C-390	C-737
C-325	C-524	C-738
C-326-A	C-585	C-739-A
C-327	C-586	C-739-B

NOTE:
BEFORE STARTING CONSTRUCTION CONTRACTOR MUST CHECK WITH UTILITIES FOR LOCATIONS OF EXISTING STRUCTURES WHETHER OR NOT INDICATED ON PLANS.

PLAN SCALE DISTORTED
LOTS & ALLEYS 1"=100'
STREET WIDTHS 1"=50'

All By D.P.W.
DRAINAGE COMPLETED 12-6-48.

PAVING COMPLETED C.C. 11-7-50

QUANTITIES	ESTIMATED LOTS	ESTIMATED CITY	FINAL LOTS	FINAL CITY
EXCAVATION CU. YDS.	1188 ✓		1,188 ✓	
CURB LIN. FT.				
PAVING 8.68 SQ. YDS.	2463 ✓		2,463 ✓	
SIDEWALK 4" SQ. FT.		100 ✓		0 ✓
MANHOLES ADJUST		15 ✓		W-0 ✓
MANHOLES CONSTRUCT CONE RE		1 ✓		S-0 ✓
BASINS ADJUST		3 ✓		1 ✓
BASINS CONSTRUCT		1 ✓		3 ✓
SEWER 12" LIN. FT.		10 ✓		1 ✓
TREES 4"-12"		2 ✓		3 ✓
6" Conc. DR. SQ. FT.		100 ✓		1 ✓
				0 ✓

HOR. SCALE	1"=100'	1733	15		
VER. SCALE	1"=4'	BOOK 1382	PAGE 73		
PLAN	HBL	PROFILE HBL	LEVELS 11-28-49 DRAWING 10-13-47		
CHECKED	S.S. J.E.	GRADE F.B.	COMPARED P.B. CHECKED S.S.		
LOTS	2L	1430 –	✓ LENGTH	715 –	✓
CITY	2L	– –	– LENGTH	– –	–
TOTAL	2L	1430 –	✓ LENGTH	715 –	✓
			LOTS	CITY	
COST ADVERTISING					
COST INSPECTION					

DESIGNED BY SAM A SMITH
DRAWN BY HB La France
TRACED BY "
COMPUTATIONS BY S.G.K. "
CHECKED BY S.A.S. Robt. R. Reem

APPROVED J. L. Barton
W. J. Wallace
ENGINEER OF STREETS
Martin R. Fisher
ASST. CITY ENGINEER

CONTRACT NO. PW-1127

DEPARTMENT OF PUBLIC WORKS DETROIT

CITY ENGINEER'S OFFICE — DIVISION OF PAVING DESIGN

STREET PAVING PLAN 325AA-10

CARD NO. X 50-4

INDEX TO 72 | TO 114

RECORD NO.

ASSIGN. NO. 285-7

PETITION NO. 5876

NAME OF STREET **SHAFTSBURY**

FROM N.P.L. CURTIS

TO S.P.L. PICKFORD

SHEET 1 OF 1 SHEETS

TYPE OF PAVEMENT 8:6:8 ONE COURSE CONCRETE - INTEGRAL CURB

WIDTH 30

U.C. RES. REQUESTED BY DATE

PET. # 5876 EDW. X. TREPPA 5/24/49
LETTER FROM DURABLE CONSTRUCTION CO., 18250 PINEHURST.

~~Application # 248-378~~

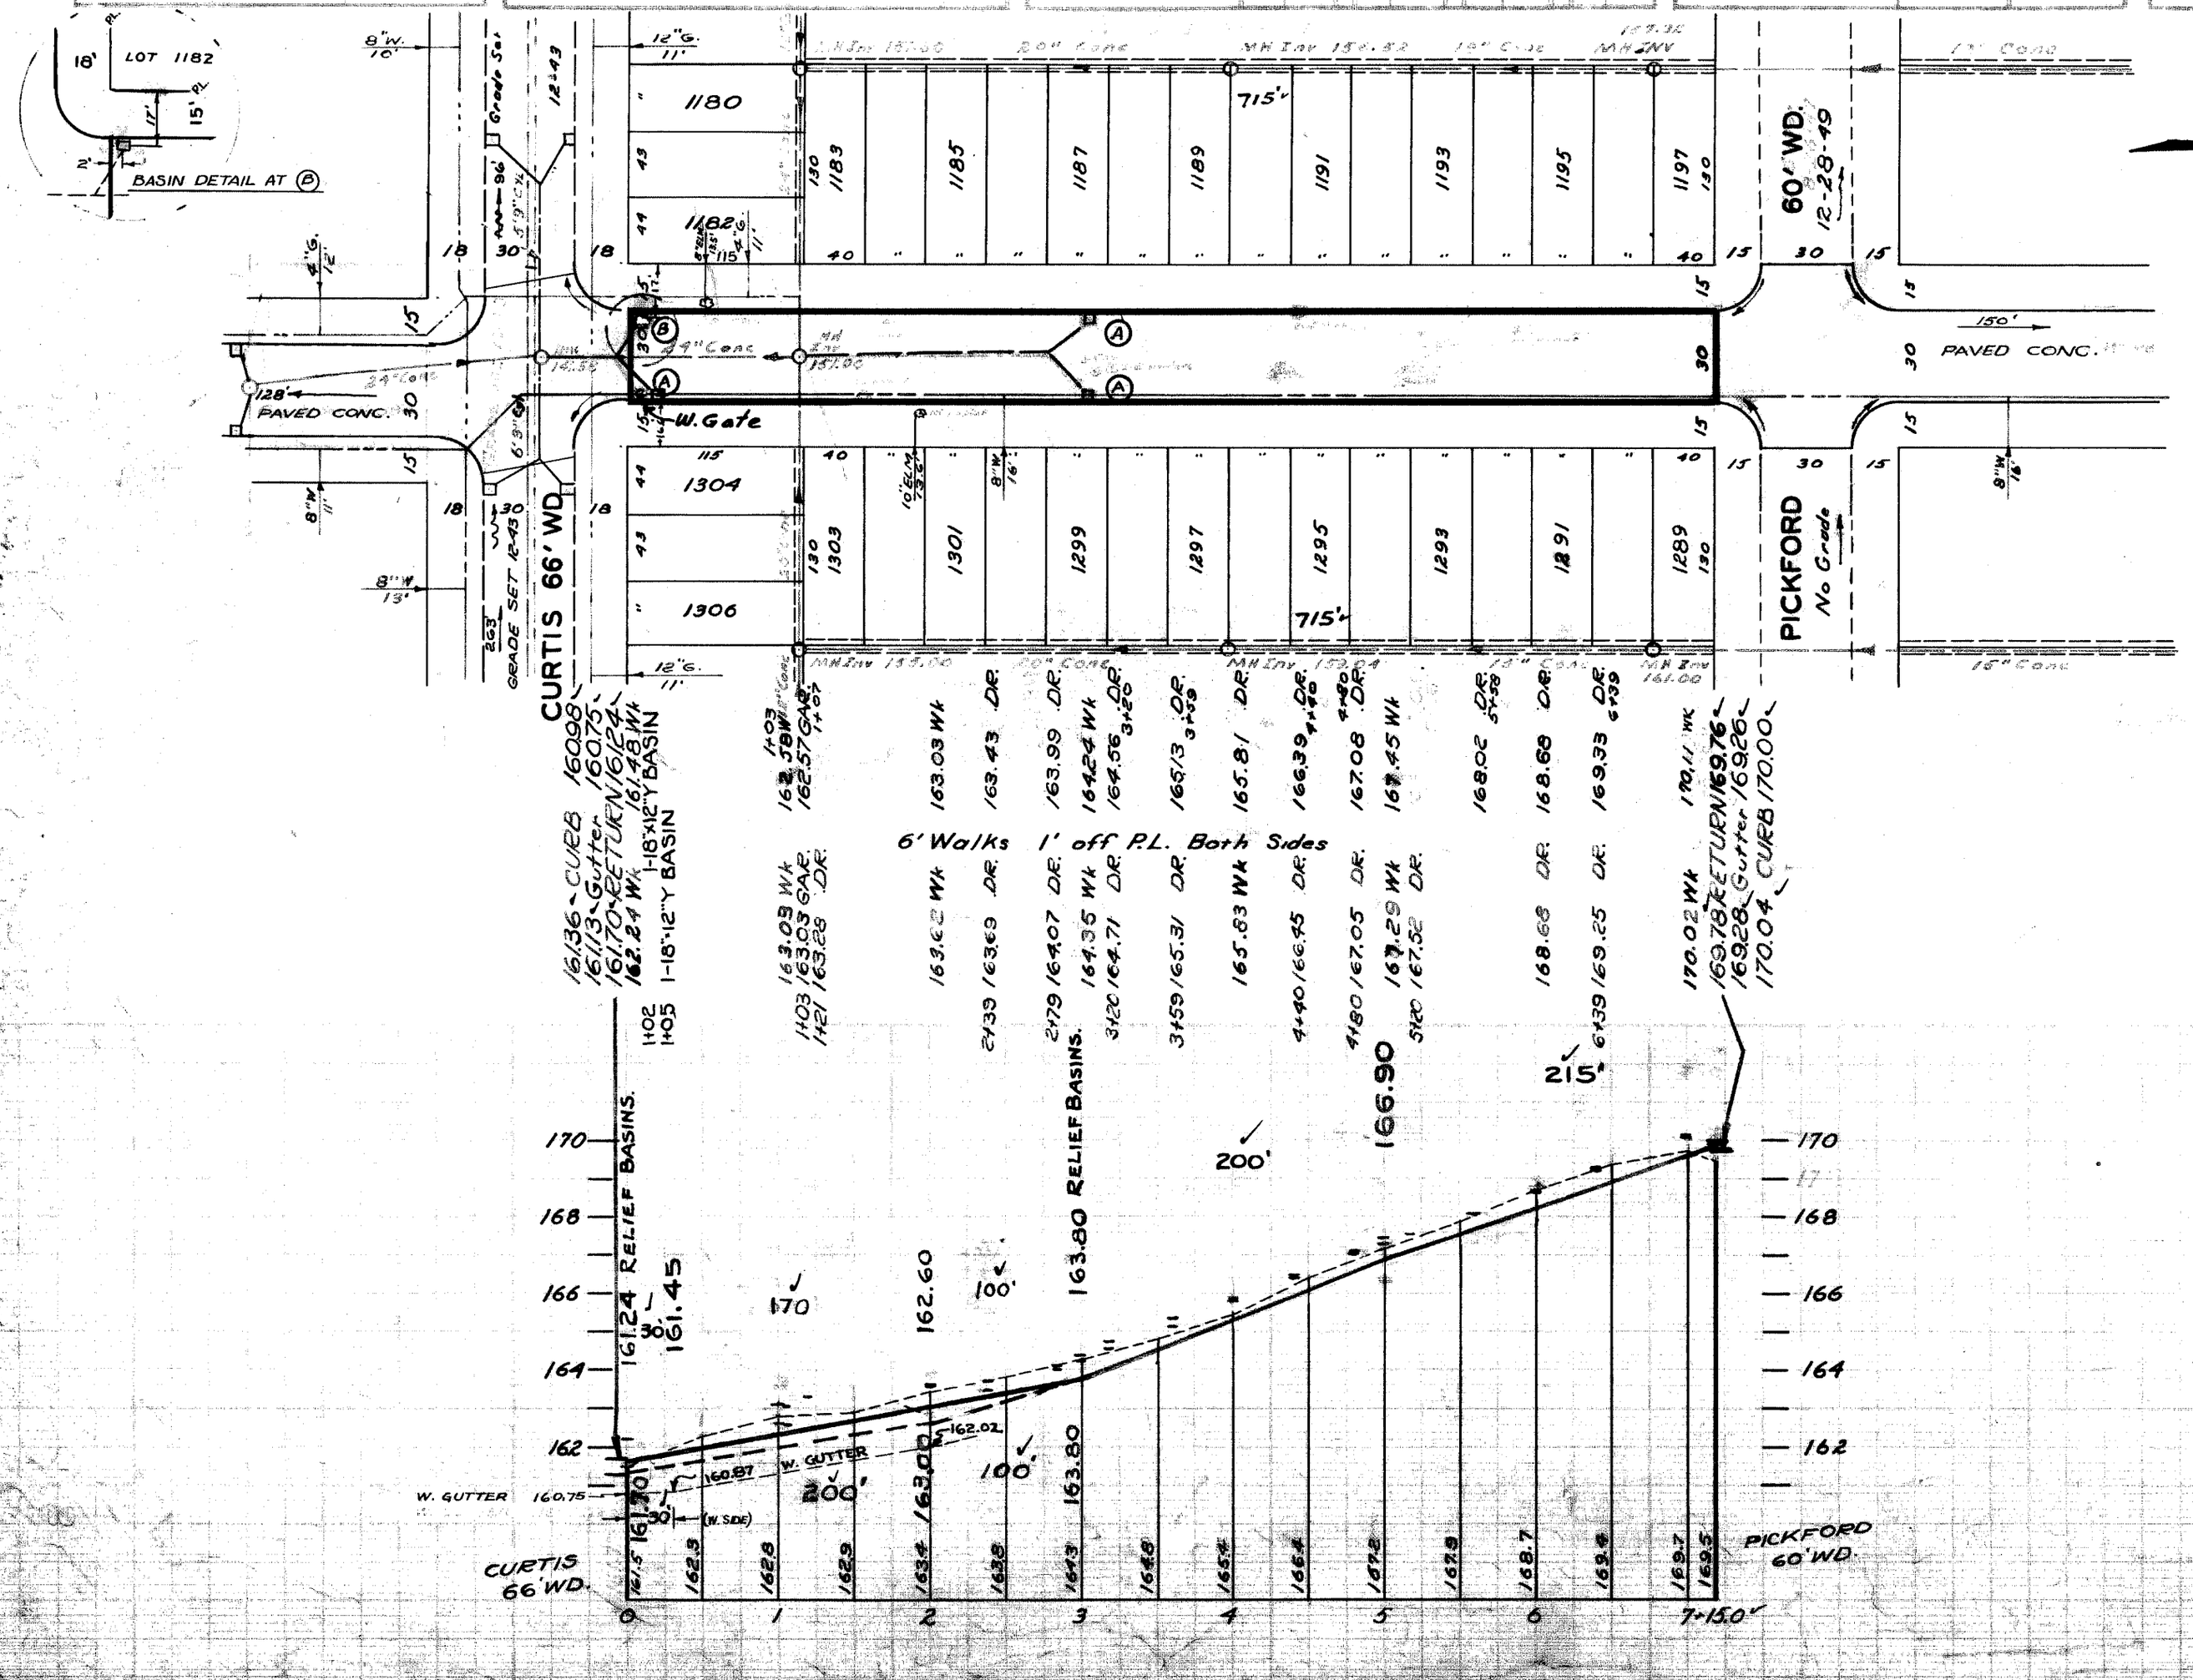

BENCH MARKS

Top Hyd. N.E. Cor. Shaftsbury & Pickford. 173.36
Top Hyd. S.E. Cor. Shaftsbury & Curtis 163.83
Top Hyd. N.W. cor. Clarita & Huntington. 166.94

NOTE: P.L. OFFSET 5 FT. TO + IN WALK.

- ✓ AT (A) ADJUST TOPS OF 3 EXISTING CATCH BASINS USING FLAT TYPE FRAMES & GRATES. SEE NOTE PERTAINING TO CASTINGS. ※
- ✓ AT (B) ABANDON 1 EXISTING PIPE BASIN & PLUG OUTLETS WITH CLASS C CONCRETE. REMOVE, OR FILL BASIN WITH CLASS C CONCRETE; AND CONSTRUCT 1 STD. PIPE CATCH BASIN WITH STD. FRAMES & GRATES AS REQUIRED. CONNECT TO EXISTING OUTLETS AS SHOWN. SEE STD. DRWGS C-326A & C-524.
- ✓ ADJUST TOP OF 1 WATER MANHOLE.
- ✓ ADJUST TOP OF 1 SEWER MANHOLE.
- ✓ RECONSTRUCT CONE OF ONE EXISTING SEWER MANHOLE, IF NECESSARY.
- ✓ CONTRACTOR SHALL GRUB & REMOVE 2 4" TO 12" ELM TREES AS INDICATED ON PLAN @ UNIT BID COST PER TREE, IF NECESSARY.
- ※ CONTRACTOR SHALL FURNISH NEW CASTINGS FOR ALL ADJUSTED BASINS & MANHOLES EXCEPT WHEN SALVAGED CASTINGS ARE AVAILABLE & THEIR USE PERMITTED BY THE ENGINEERS. A DEDUCTION OF ✓ $15.00 FOR EACH TOP SO USED SHALL BE MADE FROM THE ORIGINAL CONTRACT PRICE. OTHERWISE THE SALVAGED CASTINGS MUST BE HAULED TO D.P.W. YARDS AT STATE FAIR & JOHN R. STS.

410439