BEFORE STARTING CONSTRUCTION ——— CONTRACTOR MUST CHECK WITH UTILITIES FOR LOCATIONS OF EXISTING STRUCTURES WHETHER OR NOT INDICATED ON PLANS.

SCALE	
LOTS & ALLEYS	1" = 50'
STREET WIDTH	1" = 50'
VERTICAL	1" = 2'

SUPPLEMENTARY DETAILS

C-4378 THROUGH C-4398

DATE	REVISIONS (SOUTH SIDE)
9-21-66	WALKS DELETED STA 3+04-4+02
	CROSS WALKS ON ROSELAWN

QUANTITIES		ESTIMATED LOTS	ESTIMATED CITY
EXCAVATION	CU.YDS.		
PAVEMENT REMOVAL	SQ.YDS.		
CURB REMOVAL	LFT.		
FILL	TYPE A		
	TYPE 22A		
ADJUST MANHOLES	SEWER		
	WATER		
MANHOLES	RE-CONSTRUCT CONE		
	NEW		
CATCH BASIN ADJUST			
CATCH BASIN STANDARD NEW			
12" SEWER PIPE	LFT.		
PAVING	SQ.YDS.		

QUANTITIES		ESTIMATED LOTS	ESTIMATED CITY
PAVING	SQ.YDS.		
PAVING UNIF.	SQ.YDS.		
CURB-TYPE II	LFT.		
TEST CORES	EACH		
SIDEWALK 4" STANDARD	SQ.FT.		
CONCRETE DRIVE	SQ.FT. STD.		
	SQ.FT.		
TREE REMOVAL	4"-12" DIA.		
TREE REMOVAL	13"-18" DIA.		

ASSIGNMENT NO. A.O. 1644

BOOK NO. LLBBE 2 PG. LEVEL

DATE MARCH 1, 1966

LOTS 2L		LENGTH
CITY 2L		LENGTH
TOTAL		LENGTH

DATE OF DRAW'G. MAY 18, 1966

DRAINAGE COMPLETED

PAVING COMPLETED A.C.C. 12-5-67

	MADE BY	CHECKED BY
PLAN	Wagner	
PROFILE	Wagner	
GRADE	W.A. McNeno	
SEWER APPROVED	9/27/66	A. Dewyst
ESTIMATE	W.A. McNeno	R. G. H.
FINAL CHECK	W.A. McNeno	K. Kawabas
APPROVED	J. Erickson	

ENGINEER OF STREETS

ASSISTANT CITY ENG'R

CITY ENGINEER

INDEX NO. 61

TOPO NO. 88

INDEXED

GROUP NO. ____ CONTRACT NO. P.W. 5743

STREET PAVING PLAN
CITY OF DETROIT

DEPARTMENT OF PUBLIC WORKS—CITY ENGINEERS OFFICE

EIGHT MILE WYOMING REHABILITATION PROJECT MICH R-19

NAME OF STREET ST. MARTINS N.

FROM 22.5' W OF EPL CHERRYLAWN

TO 52.5' E OF WPL ROSELAWN

SHEET 6 OF 11 SHEETS

TYPE OF PAVEMENT 8 6 8 ONE COURSE CONCRETE-INTEGRAL CURB

8" UNIFORM AT STREET INTERSECTION EXCEPT AS NOTED

50 FT. WD.

PET. NO. ____ BY ____ DATE ____

NOTE — FOR SYMBOLS (A) ETC., SEE STANDARD DETAIL DRAWING C-4378

BENCH MARKS ELEV.

P.L.B.M. # 88-257 N.E. COR. PEMBROKE AND WOODINGHAM 187.405

ARR ON HYD S.W. COR. ST. MARTINS AND NORTHLAWN 193.23

ARR ON HYD N.W. COR ST. MARTINS AND ROSELAWN 191.61
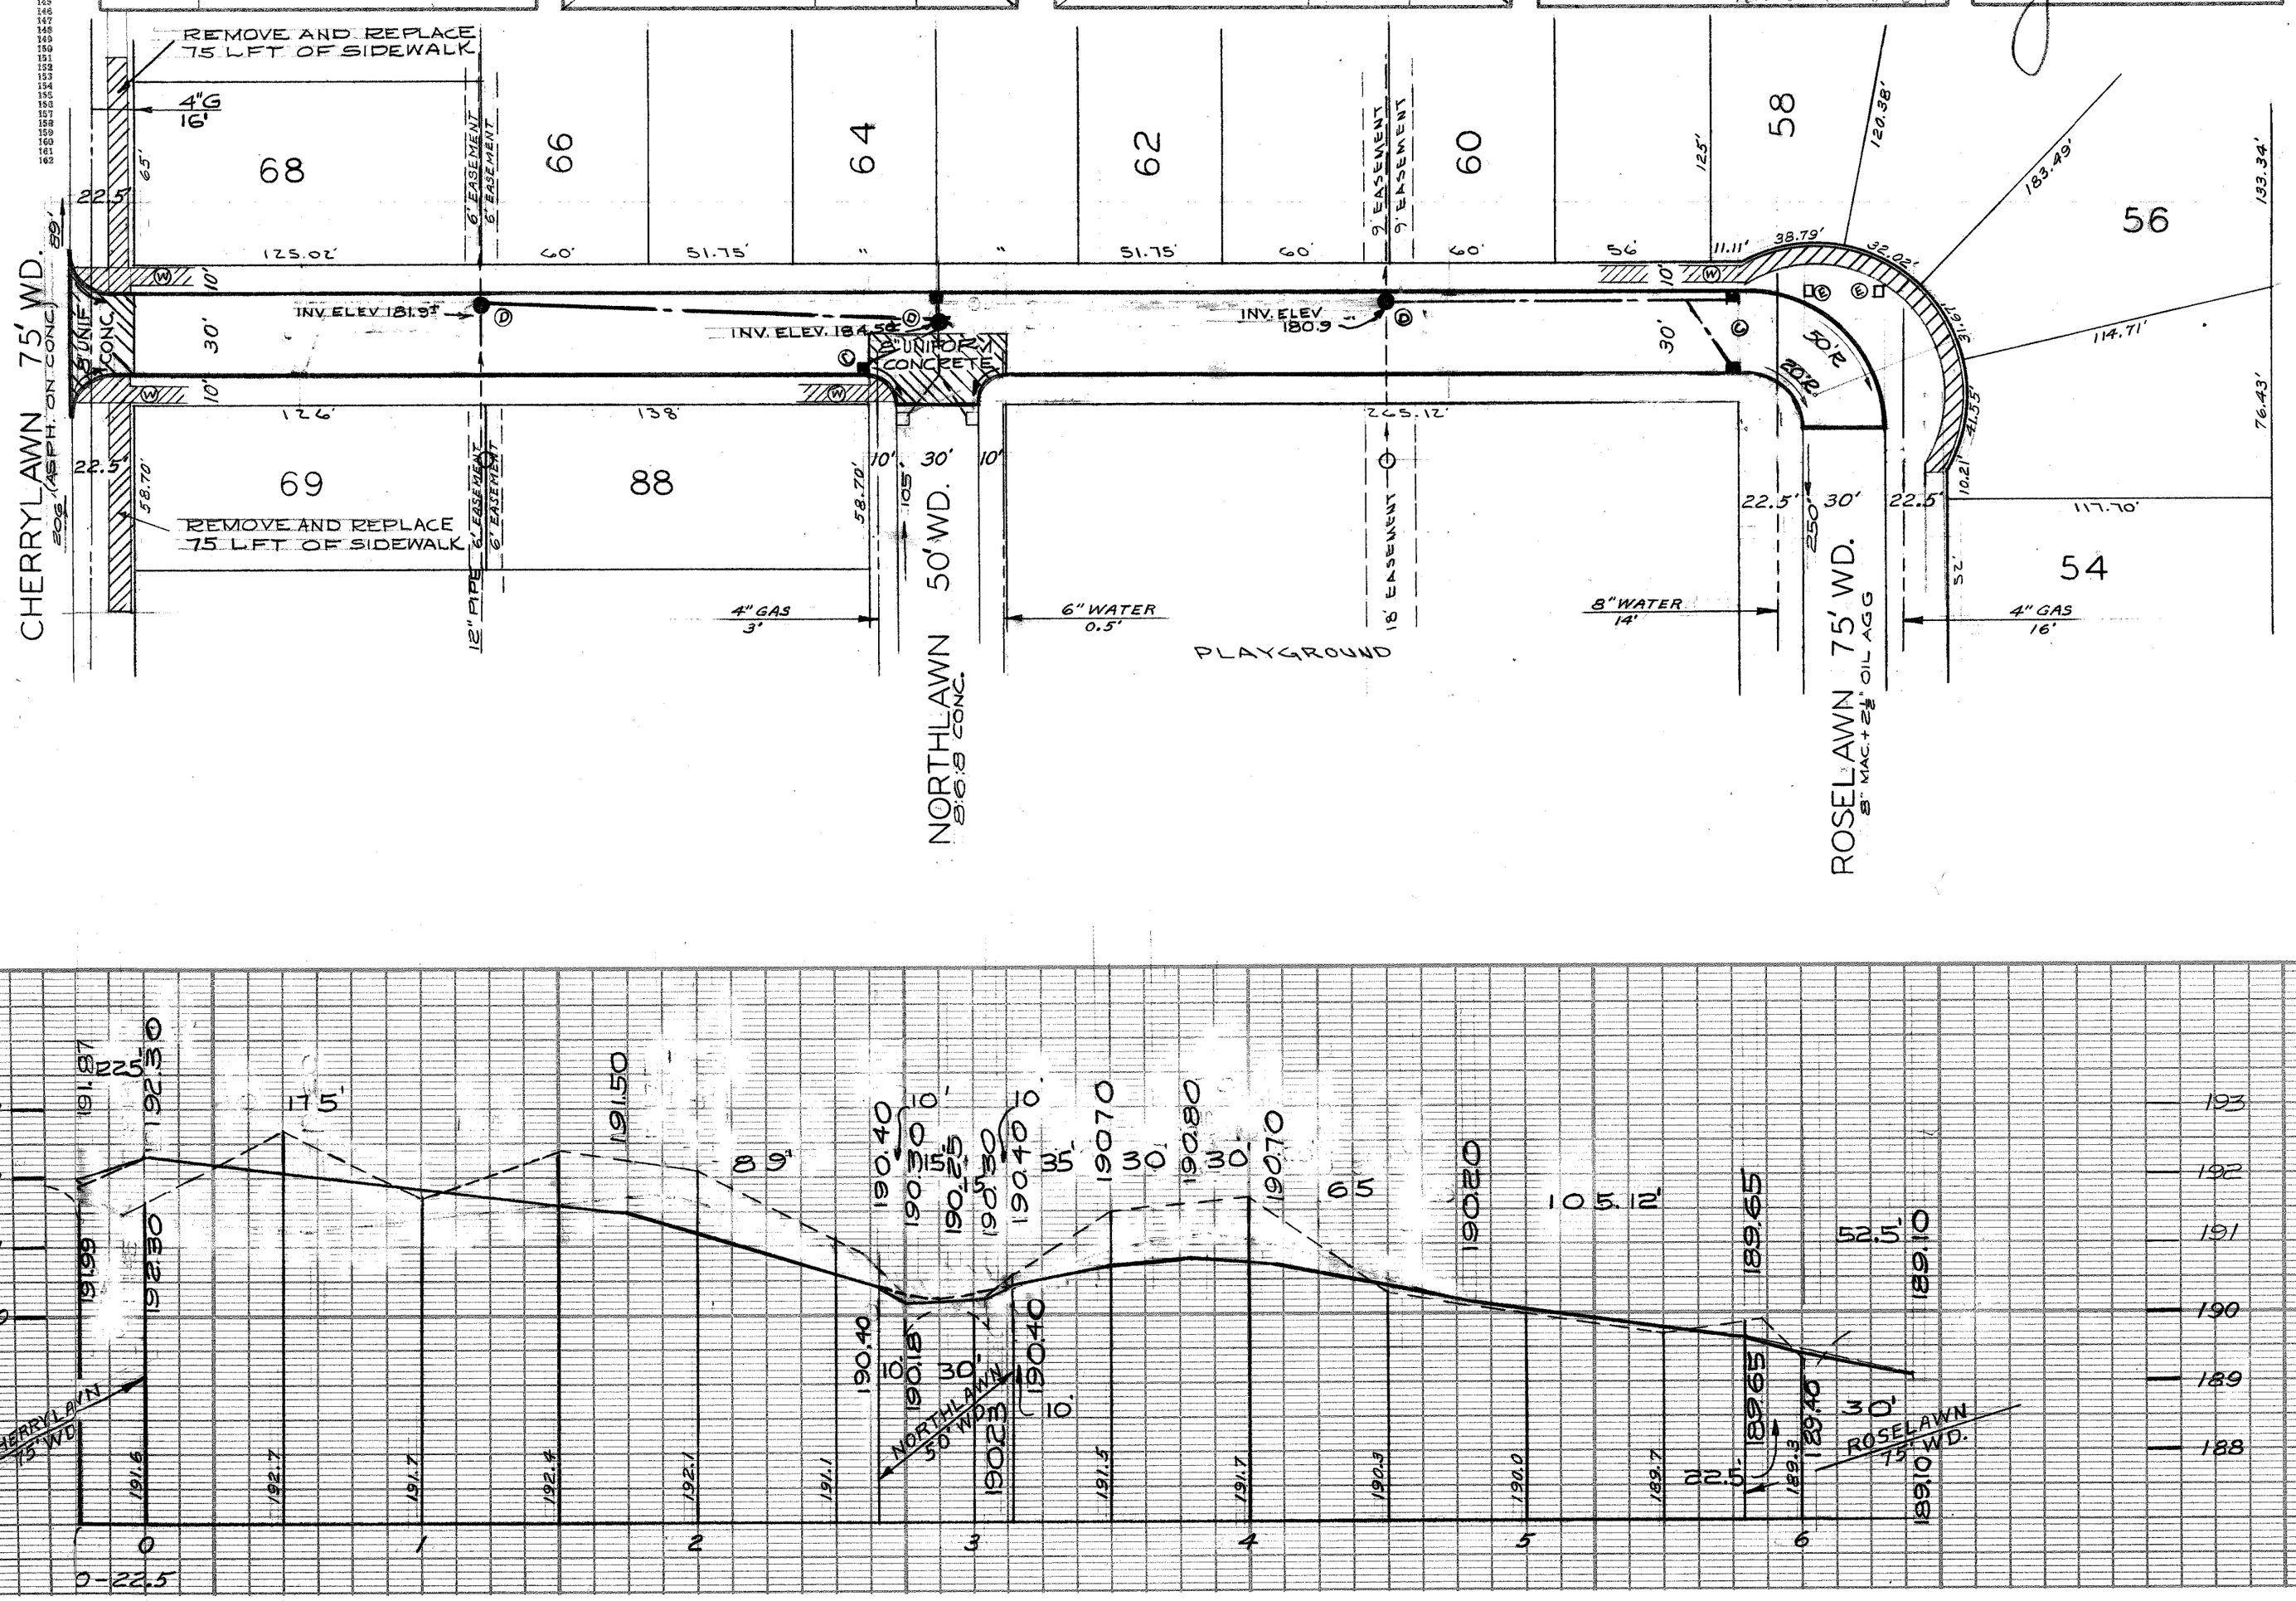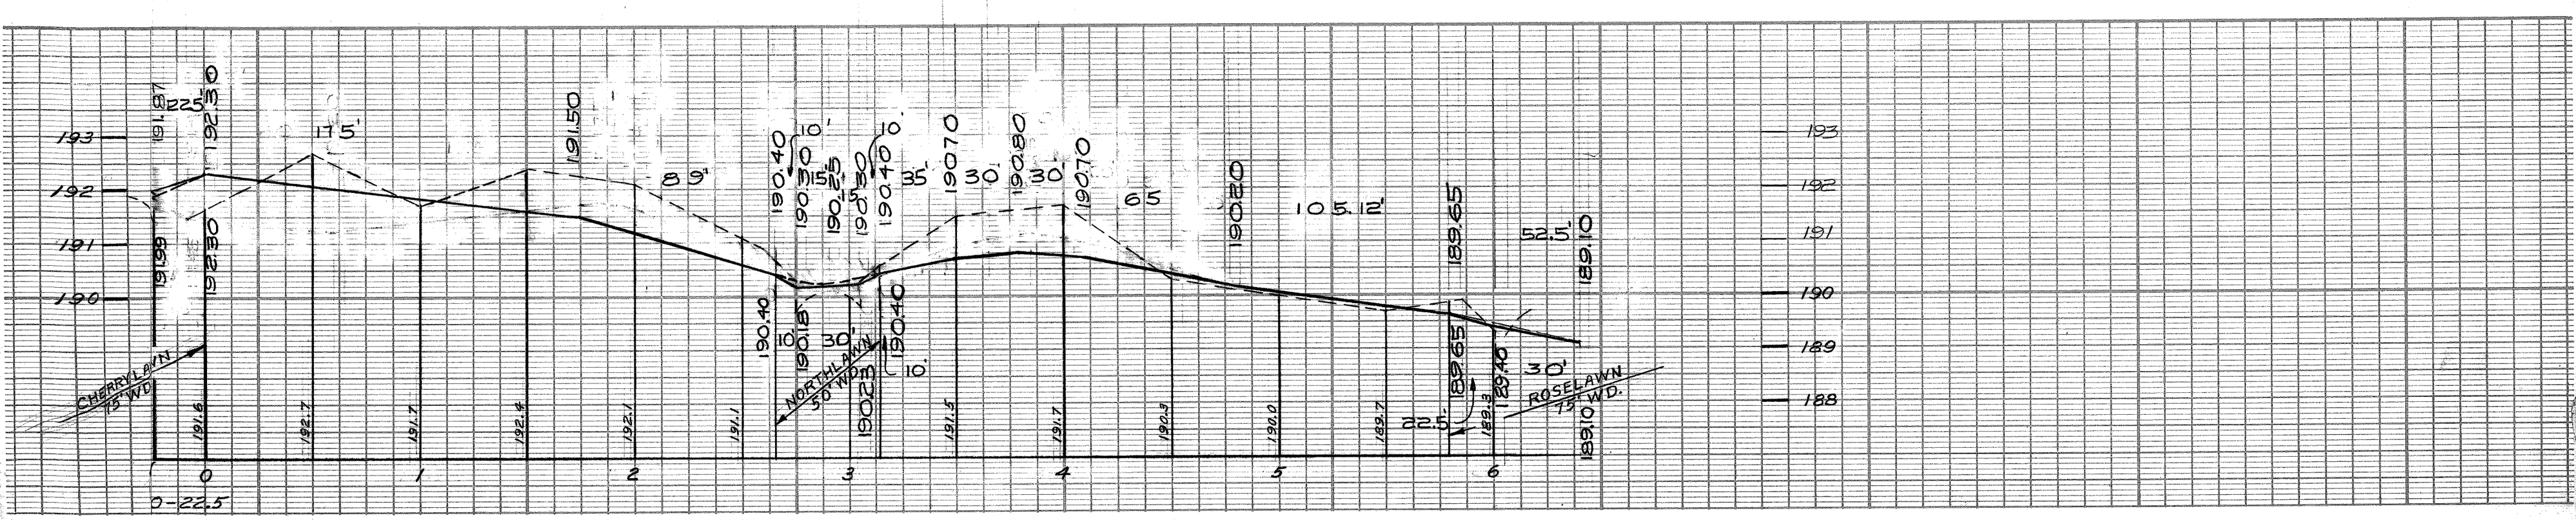
ARR ON HYD. S.W. COR. PEMBROKE AND ROSELAWN 193.81