SEWER	JOB NO.		PROGRESS	
INDEXED	BLUE PRINT ISSUED FOR:	DATE	START	FINISH
	GRADE ONLY			
REVISIONS	CATCH BASINS			
	PAVING-CLASS-			
	DEPT. OF WATER SUPPLY			
	GAS CO.			

QUANTITIES	LOTS	CITY	LOTS	CITY
EXCAVATION				
STRAIGHT CURB NEW				
OLD CURB RESET				
CIRCULAR CURB				
PAVING				
CONCRETE BASE				

HOR. SCALE 1"=100'	BOOK 5-9-42 / 1493 PAGE 40	DESIGNED BY	H. J. Smart
VER SCALE 1"=2'	DATE 5-22-42	DRAWN BY	JOHN. HAMPSHIRE
PLAN J.H. PROFILE J.H. COMPUTED		TRACED BY	John Hampshire
CHECKED H.J.S. GRADE H.J.S. CHECKED R.R.		CHECKED BY	R.R.R.

		LENGTH	LOTS	CITY
LOTS 2L	2 292 12	1 146 06		
CITY 2L	226 00	113 00		
TOTAL 2L	2 518 12	1 259 06		
COST ADVERTISING BLANKS				
COST INSPECTION				

APPROVED L. A. Barton
ENGINEER OF STREETS
ASS'T. CITY ENGINEER

CARD NO ○

RECORD NO ○

DEPARTMENT OF PUBLIC WORKS DETROIT

CITY ENGINEER'S OFFICE --- DIVISION OF PAVING DESIGN

STREET PAVING PLAN

INDEX NO	TOPO NO
69	100

NAME OF STREET STAHELIN AVE. 80'

FROM 33' S. OF N.P.L. JOY RD.

TO S.P.L. WESTERN DRIVE.

TYPE OF PAVEMENT CLASS "A" ONE COURSE CONCRETE WIDTH 30'-36'

NUMBER OF SHEETS	SHEET NO
1	1

PRIVATE CENTER
REQUESTED BY SEC. FRISHHORN 2-25-42

6" C.I. W.

NO GAS.

CONSTRUCT CONCRETE RETS FOR 10' WIDENING. SEE SPECIAL DETAIL CONCRETE SLAB TO BE 10" THICK IN JOY RD.

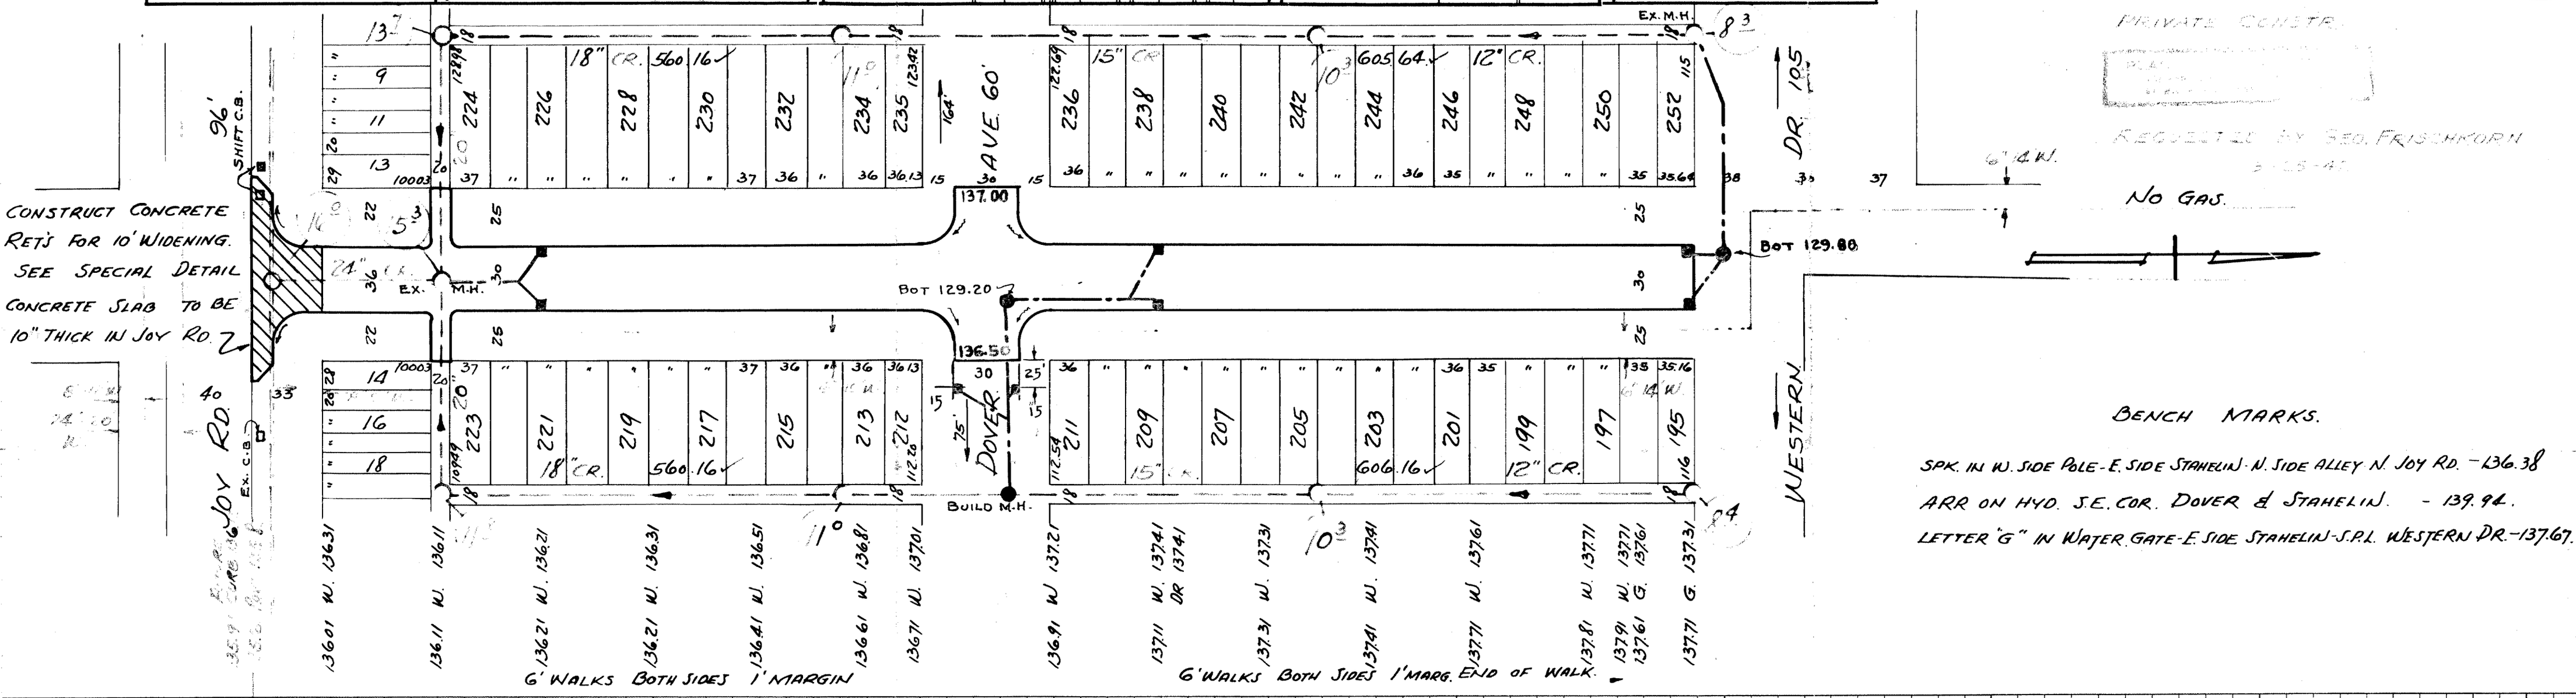

BENCH MARKS.

SPK. IN W. SIDE POLE - E. SIDE STAHELIN - N. SIDE ALLEY N. JOY RD. - 136.38

ARR ON HYD. S.E. COR. DOVER & STAHELIN. - 139.94.
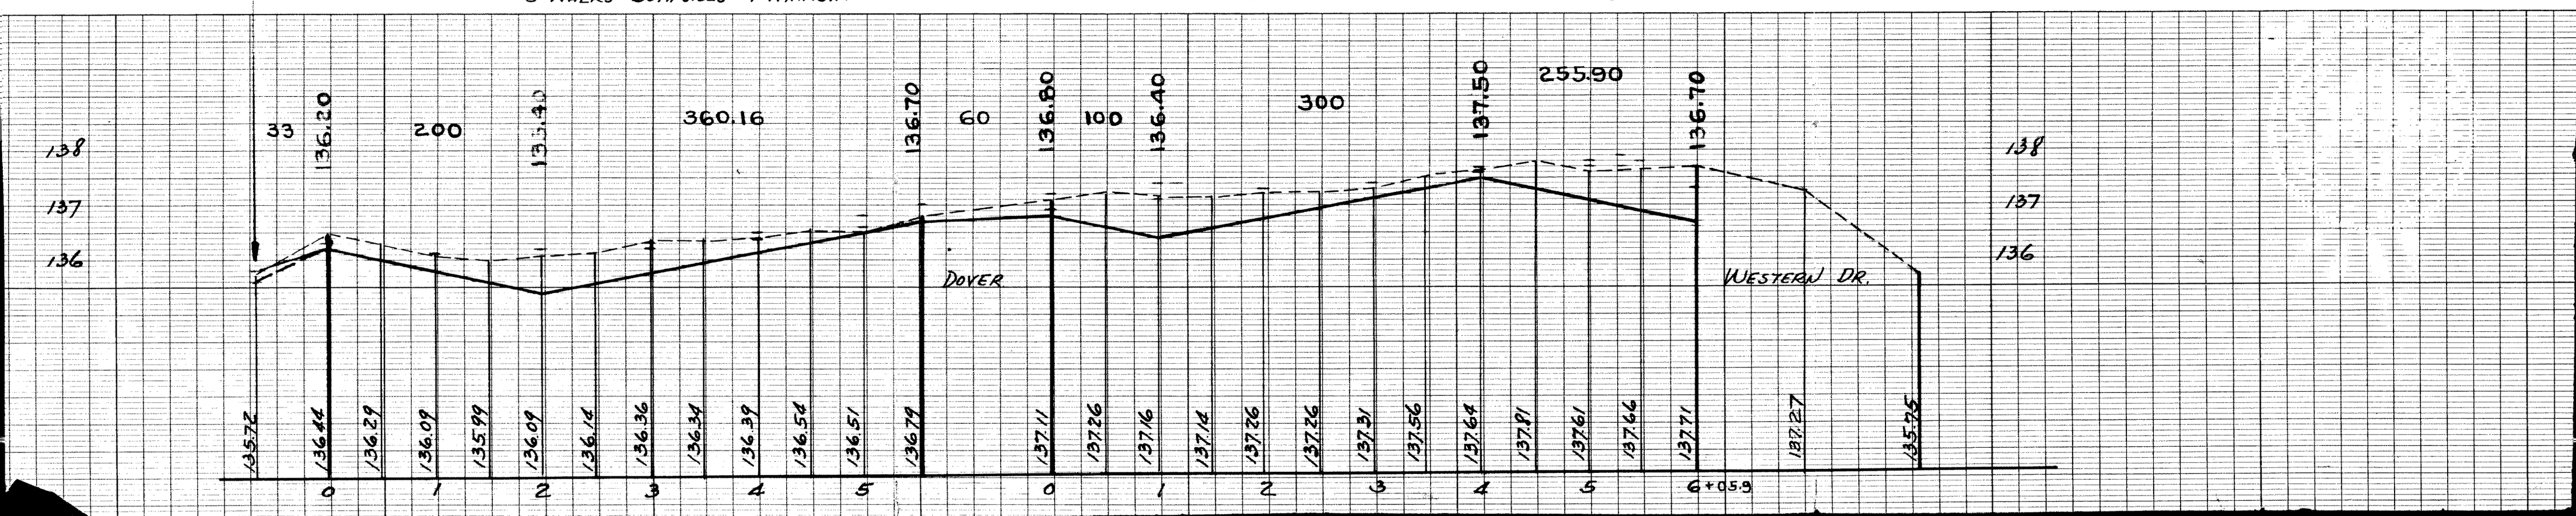
LETTER 'G" IN WATER GATE - E. SIDE STAHELIN - S.P.L. WESTERN DR. - 137.67.