CONTRACT NO. P. W.-

DEPARTMENT OF PUBLIC WORKS DETROIT

CITY ENGINEER'S OFFICE --- DIVISION OF PAVING DESIGN

STREET PAVING PLAN

CARD NO.

INDEX NO.	TOPO NO.
69	101

RECORD NO.

NAME OF STREET **STAHELIN**

ASSIGN. NO. 325AA-4

PETITION NO.

FROM N.P.L. OF WADSWORTH

TO 502.69' N. N.P.L. WADSWORTH

SHEET 1 OF 1 SHEETS

TYPE OF PAVEMENT 8 6 8 ONE COURSE CONCRETE - INTEGRAL CURB WIDTH 30'

8" UNIFORM AT STREET INTERSECTIONS EXCEPT AS NOTED

CONTRACT APPROVED C.C. TO $

JOE THOMAS UN. 4-9500

Application 248-368 9-23-49 Bonnie Home Builders Inc.

SEWER	
REVISIONS	

SUPPLEMENTARY DETAILS			
C-324A	C-390	C-587	C-739B
C-325	C-524	C-733	C-938
C-326A	C-585	C-739	
C-327	C-586	C-739A	

NOTE:
BEFORE STARTING CONSTRUCTION CONTRACTOR MUST CHECK WITH UTILITIES FOR LOCATIONS OF EXISTING STRUCTURES WHETHER OR NOT INDICATED ON PLANS.

PLAN SCALE DISTORTED
LOTS & ALLEYS 1" = 100'
STREET WIDTHS 1" = 50'

DRAINAGE COMPLETED 3-22-49

PAVING COMPLETED

QUANTITIES		ESTIMATED LOTS	ESTIMATED CITY	FINAL LOTS	FINAL CITY
EXCAVATION	CU. YDS.				
NEW CURB	LIN. FT.				
PAVING	SQ. YDS.				
"	"				
"	"				
SIDEWALK	SQ. FT.				
MANHOLES	ADJUST				
	CONSTRUCT				
BASINS	ADJUST				
	CONSTRUCT				
SEWERS-12"	LIN. FT.				

HOR. SCALE 1" = 100'	BOOK 1652	PAGE 41	
VER. SCALE 1" = 2'	DATE LEVELS 7-14-49 DRAWING 7-25-49		
PLAN HK	PROFILE J.L.	COMPUTED	
CHECKED A.R.	GRADE R³	CHECKED	
LOTS 2L	1 005 38	LENGTH	502 69
CITY 2L	— —	LENGTH	— —
TOTAL 2L	1 005 38	LENGTH	502 69
		LOTS	CITY
COST ADVERTISING			
COST INSPECTION			

DESIGNED BY	
DRAWN BY	KANSMAN
TRACED BY	HK
CHECKED BY	L.A.V.T.
APPROVED	
ENGINEER OF STREETS	
ASST. CITY ENGINEER	

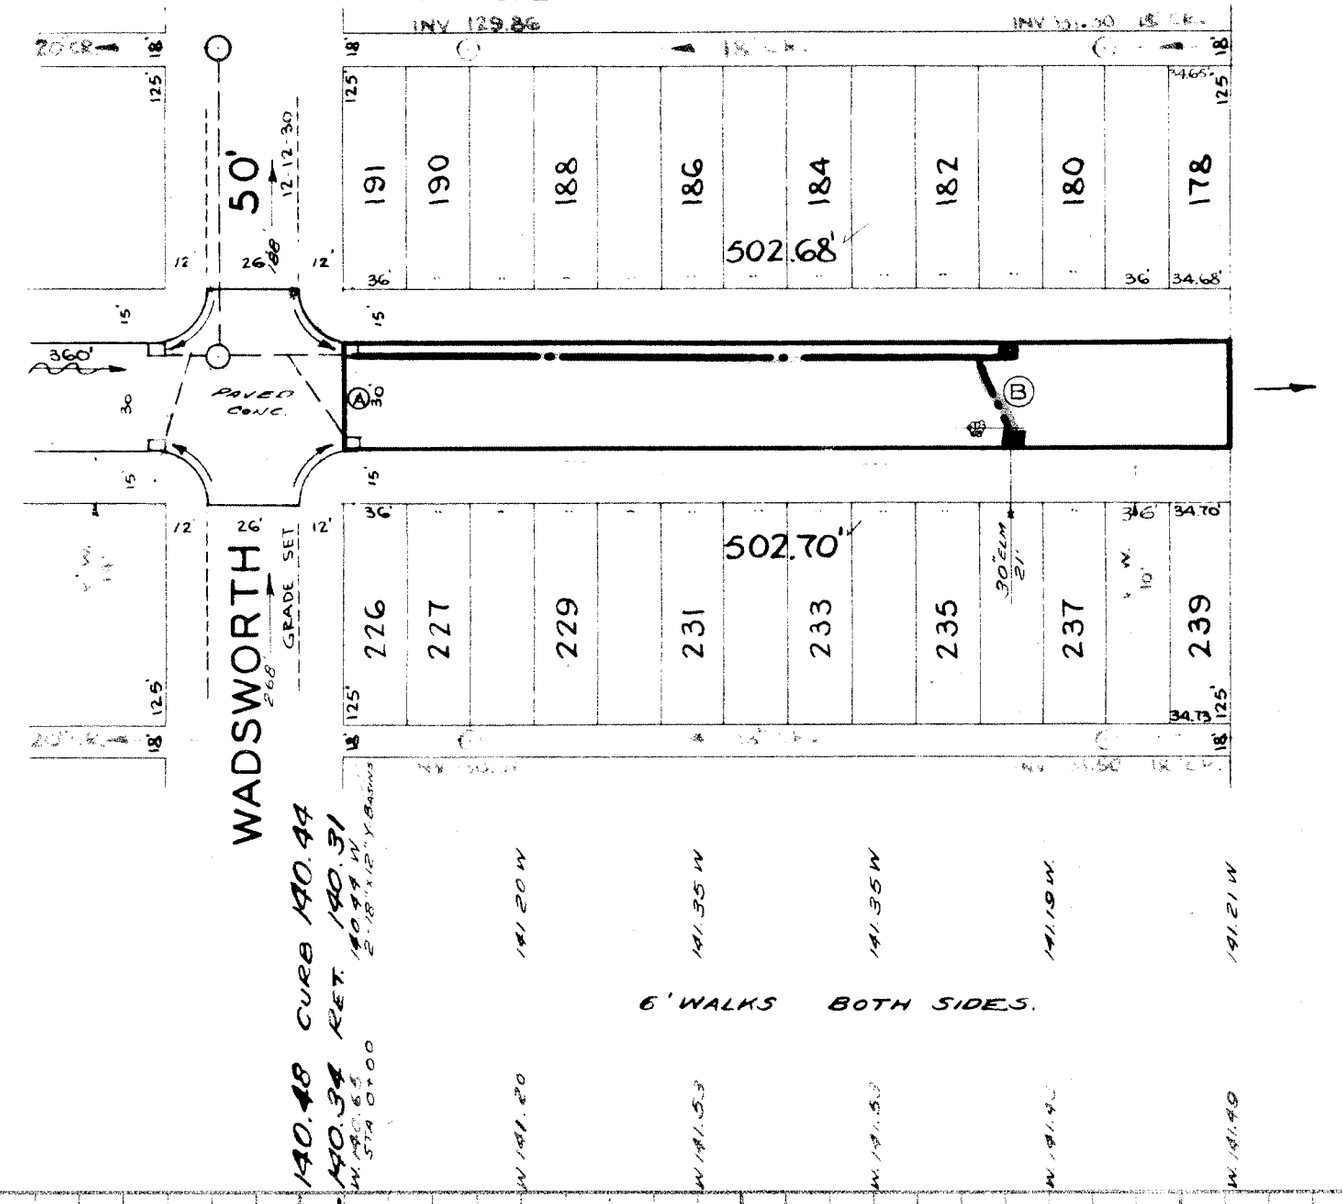

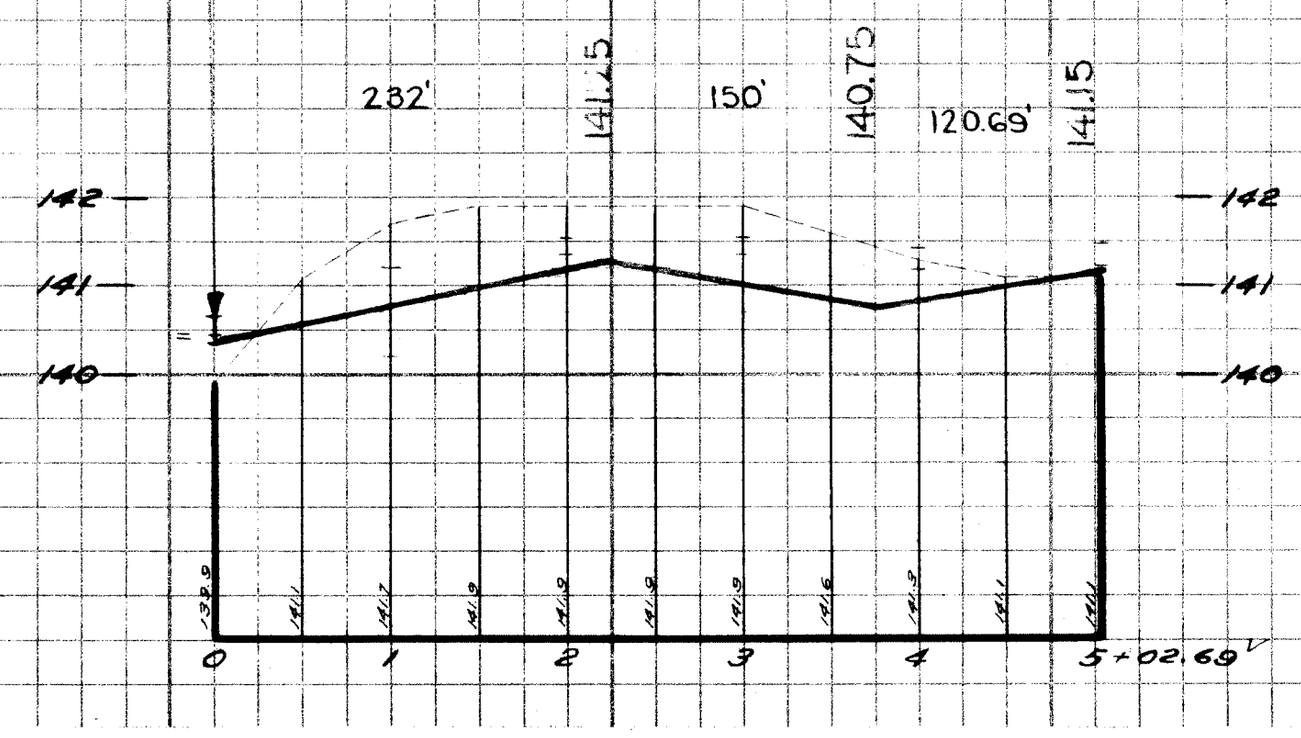

BENCH MARKS	ELEV.
PL.B.M. # 101-250 N.E. COR. GLASTONBURY & PLYMOUTH	140.872
SPIKE IN POLE AT S.E. COR. WADSWORTH & STAHELIN	140.78
PL.B.M. # 111-256 S.W. COR. PLYMOUTH & WARWICK	136.548

Posted 11-7-5 - [illegible]

AT (A) ADJUST TOPS OF 2 EXISTING 18"X12" Y BASINS WITH FLAT TYPE GRATES & FRAMES.

AT (B) CONSTRUCT 2 MODIFIED 18"X12" Y FLAT TYPE BASINS COMPLETE & CONNECT TO EXISTING OUTLETS AS SHOWN.

ADJUST TOP OF 1 WATER MANHOLE.

BACKFILL SEWER PIPE TRENCHES UNDER PROPOSED PAVEMENT WITH APPROVED SAND GRAVEL MATERIAL, ELSEWHERE FILL & TAMP WITH APPROVED EARTH LAYERS AS REQUIRED.

CONTRACTOR TO GRUB & REMOVE 1 - 30" ELM TREE AS INDICATED ON PLAN.

CONTRACTOR SHALL FURNISH ALL NECESSARY MATERIALS INCLUDING CASTINGS & SHALL HAUL ALL SALVAGEABLE MATERIALS TO D.P.W. YARD AT STATE FAIR & JOHN R.