DEPARTMENT OF PUBLIC WORKS DETROIT

CITY ENGINEER'S OFFICE --- DIVISION OF PAVING DESIGN

STREET PAVING PLAN

NAME OF STREET STATE FAIR AVE 7686 FT.

FROM HOOVER

TO WALTHAM

TYPE OF PAVEMENT DRAINAGE

NUMBER OF SHEETS 2

SHEET NO. 1

CARD NO.

INDEX NO.	TOPO NO.
20	93

RECORD NO.

SEWER 6512

INDEXED

REVISIONS 4-11-47 CHANGE IN GRADE + DRAINAGE. DRAINAGE E. OF ANNOTT TO ALLEY SEWER. GRADE 270' W. OF DRESDEN TO DRESDEN.

Grade At Bradford & 69.5' W Changed 3-8-48 J.M.P. Intersection on Bradford Map.

4-1-48 Change in Grade - Recreation Center Annott To Dresden.

JOE NO. C-4195

PROGRESS

BLUE PRINT ISSUED FOR:	DATE	START	FINISH
GRADE ONLY			
CATCH BASINS			
PAVING-GLASS-			
DEPT. OF WATER SUPPLY			
GAS CO.			

QUANTITIES	LOTS	CITY	LOTS	CITY
EXCAVATION				
STRAIGHT CURB NEW				
OLD CURB RESET				
CIRCULAR CURB				
PAVING				
CONCRETE BASE				

HOR. SCALE 1" = 100' BOOK 1389 PAGE 24

VER. SCALE 1" = DATE APRIL 6, 1939

PLAN E.W. PROFILE COMPUTED

CHECKED GRADE 16 CHECKED 5/10/39

	LOTS		CITY	
LOTS 2L	4 004 41	LENGTH	2 002 20	
CITY "	951 -	LENGTH	475 50	
TOTAL 2L	4 955 41	LENGTH	2 477 70	

COST ADVERTISING BLANKS LOTS CITY

COST INSPECTION

DESIGNED BY V. Guillemette

DRAWN BY Elmer White

TRACED BY

CHECKED BY V. Guillemette

APPROVED

M. M. Wallace ENGINEER OF TREES

Martin R. Fisher ASS'T CITY ENGINEER

10-26-48 - Change in alignment of pavement - Grade Change - Strassburg to Hamburg - Drainage Change - Dresden to Hamburg GHS.

REQUESTED BY WEBER

EXISTING POOLS & BASINS

NEW " "

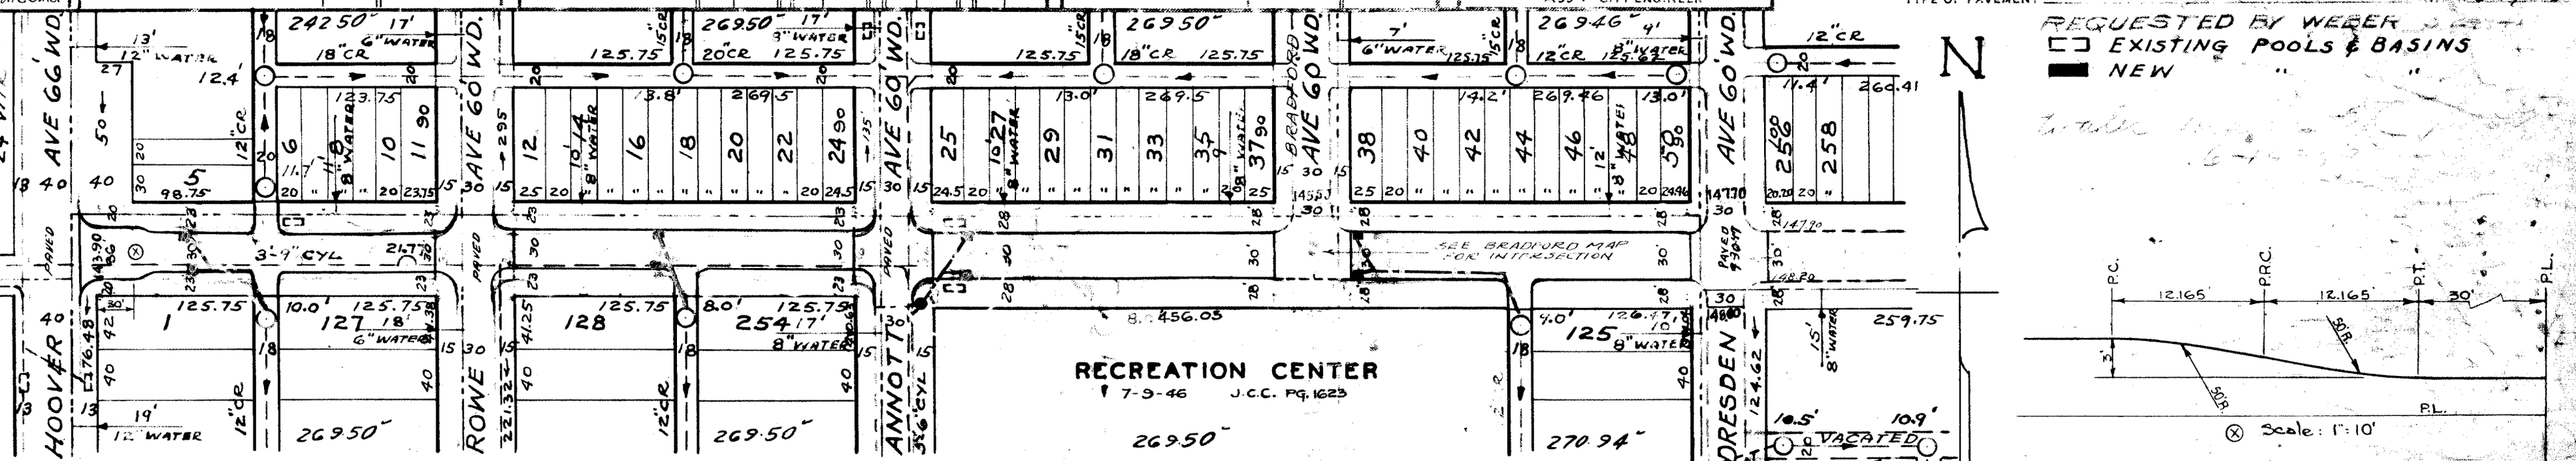

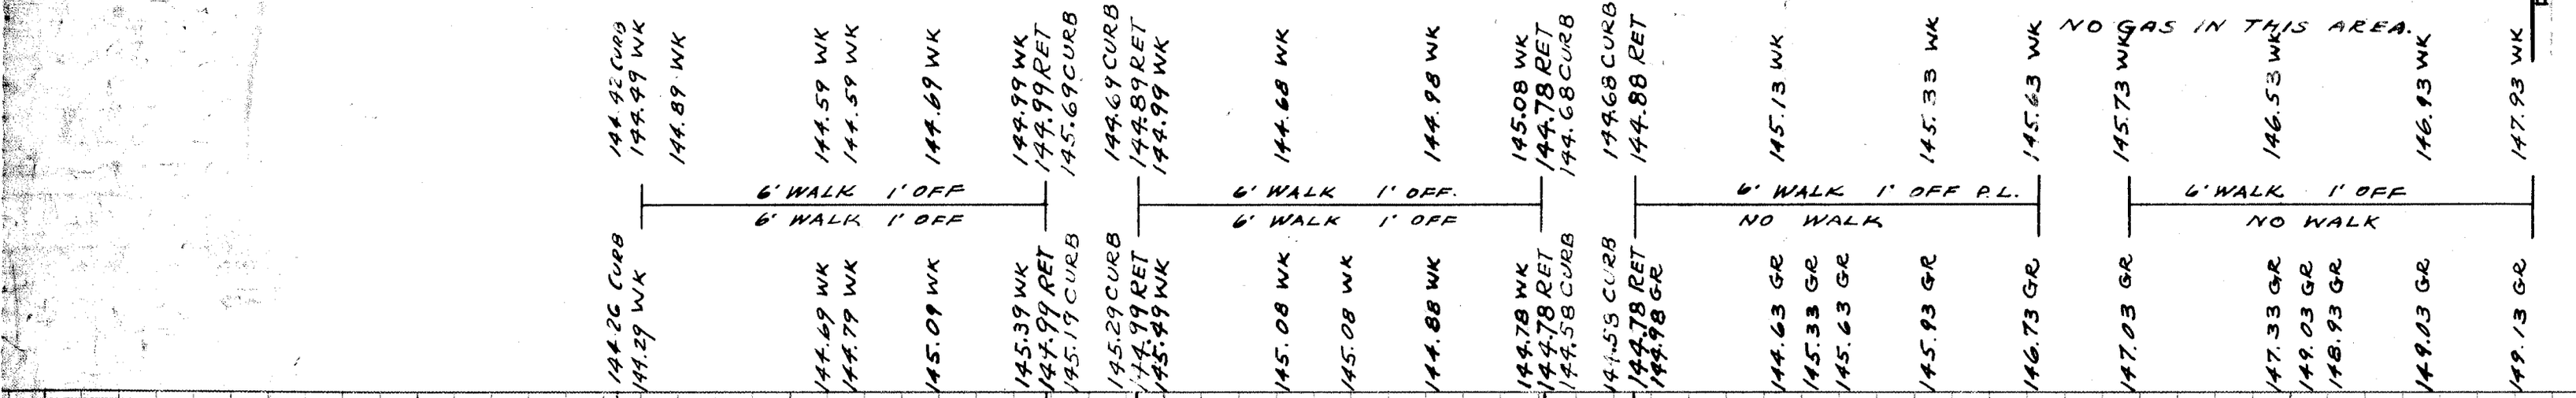

ARROW HYD S.W. COR. HOOVER & ST. FAIR 147.23

" " " " ROWE & " " 148.33

" " NW " ANNOT & " " 147.81
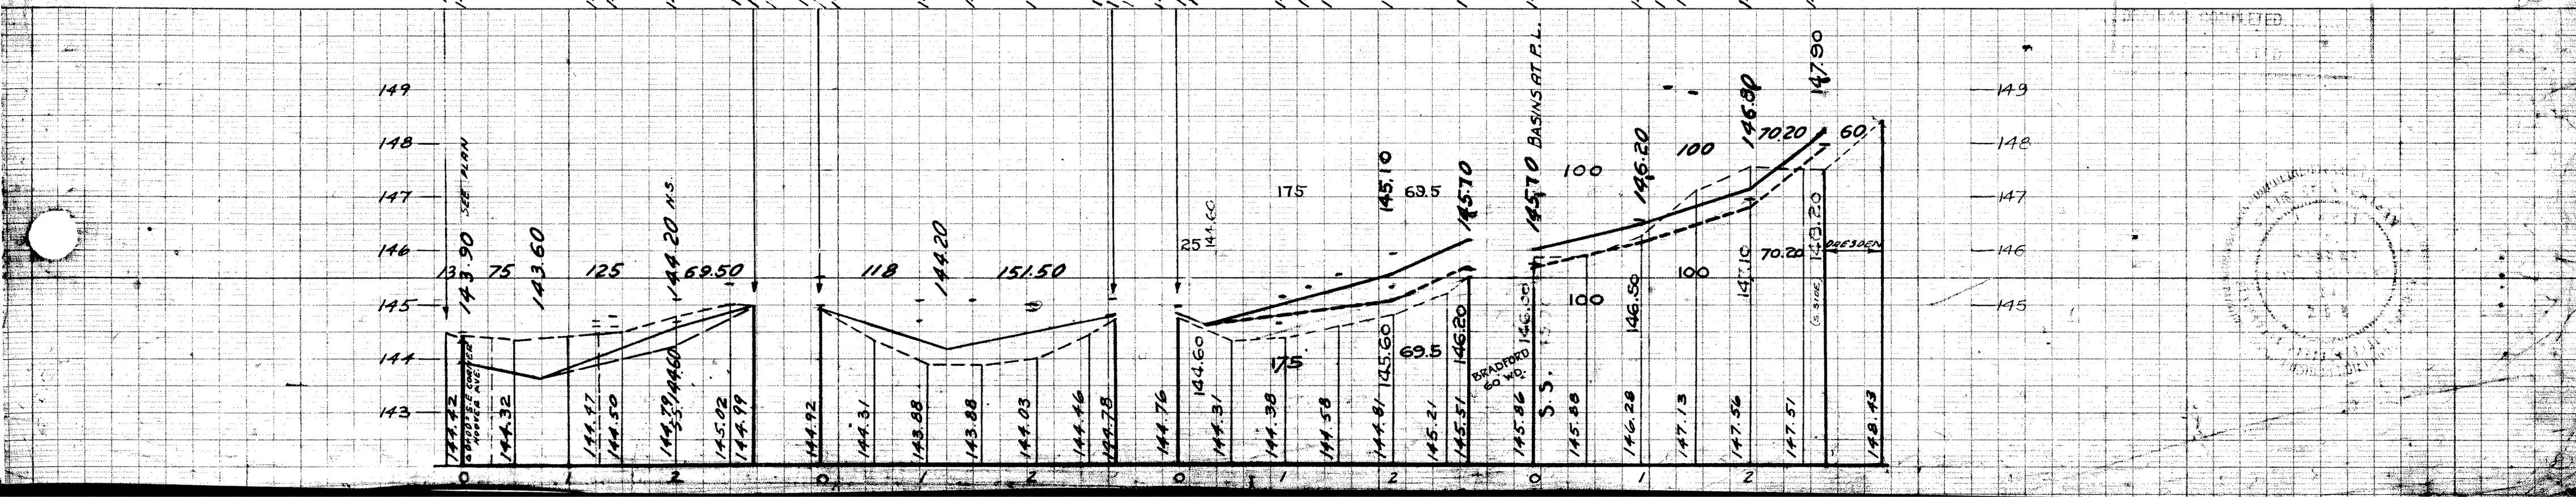
"W" IN "WATER" IN WATER GATE N.W. COR. DRESDEN & ST. FAIR 148.25