SEWER O.K. J. Hiepah.	JOB NO.		PROGRESS		QUANTITIES	LOTS	CITY	LOTS	CITY	HOR. SCALE 1" = 100'	BOOK 1147 PAGE 57	DESIGNED BY		CARD NO	DEPARTMENT OF PUBLIC WORKS DETROIT
INDEXED	BLUE PRINT ISSUED FOR	DATE	START	FINISH	EXCAVATION					VER. SCALE 1" = 2'	DATE Nov 1 1940	DRAWN BY	H.J. Smart		CITY ENGINEER'S OFFICE --- DIVISION OF PAVING DESIGN
REVISIONS	GRADE ONLY				STRAIGHT CURB NEW					PLAN H.J.S	PROFILE H.J.S	TRACED BY		INDEX NO / TOPO NO	STREET PAVING PLAN
	CATCH BASINS				OLD CURB RESET					CHECKED	GRADE H.J.S	CHECKED BY			NAME OF STREET STOUT AVE 50
	PAVING-CLASS-				CIRCULAR CURB					LOTS 2' 9 984 77	LENGTH 4 992 38	APPROVED		RECORD NO	FROM 13' S N.L. McNICHOLS
					PAVING					CITY 2' 352 00	LENGTH 176 00				13' N. S.L. SEVEN MILE RD
	DEPT OF WATER SUPPLY				CONCRETE BASE					TOTAL 2' 10 336 77	LENGTH 5 168 38				TYPE OF PAVEMENT
	GAS CO										LOTS / CITY				WIDTH
										COST ADVERTISING BLANKS					
										COST INSPECTION					

NUMBER OF SHEETS 3

SHEET NO 2

W. J. Wallace
ENGINEER OF STREETS

Martin R. Fisher
ASS'T. CITY ENGINEER

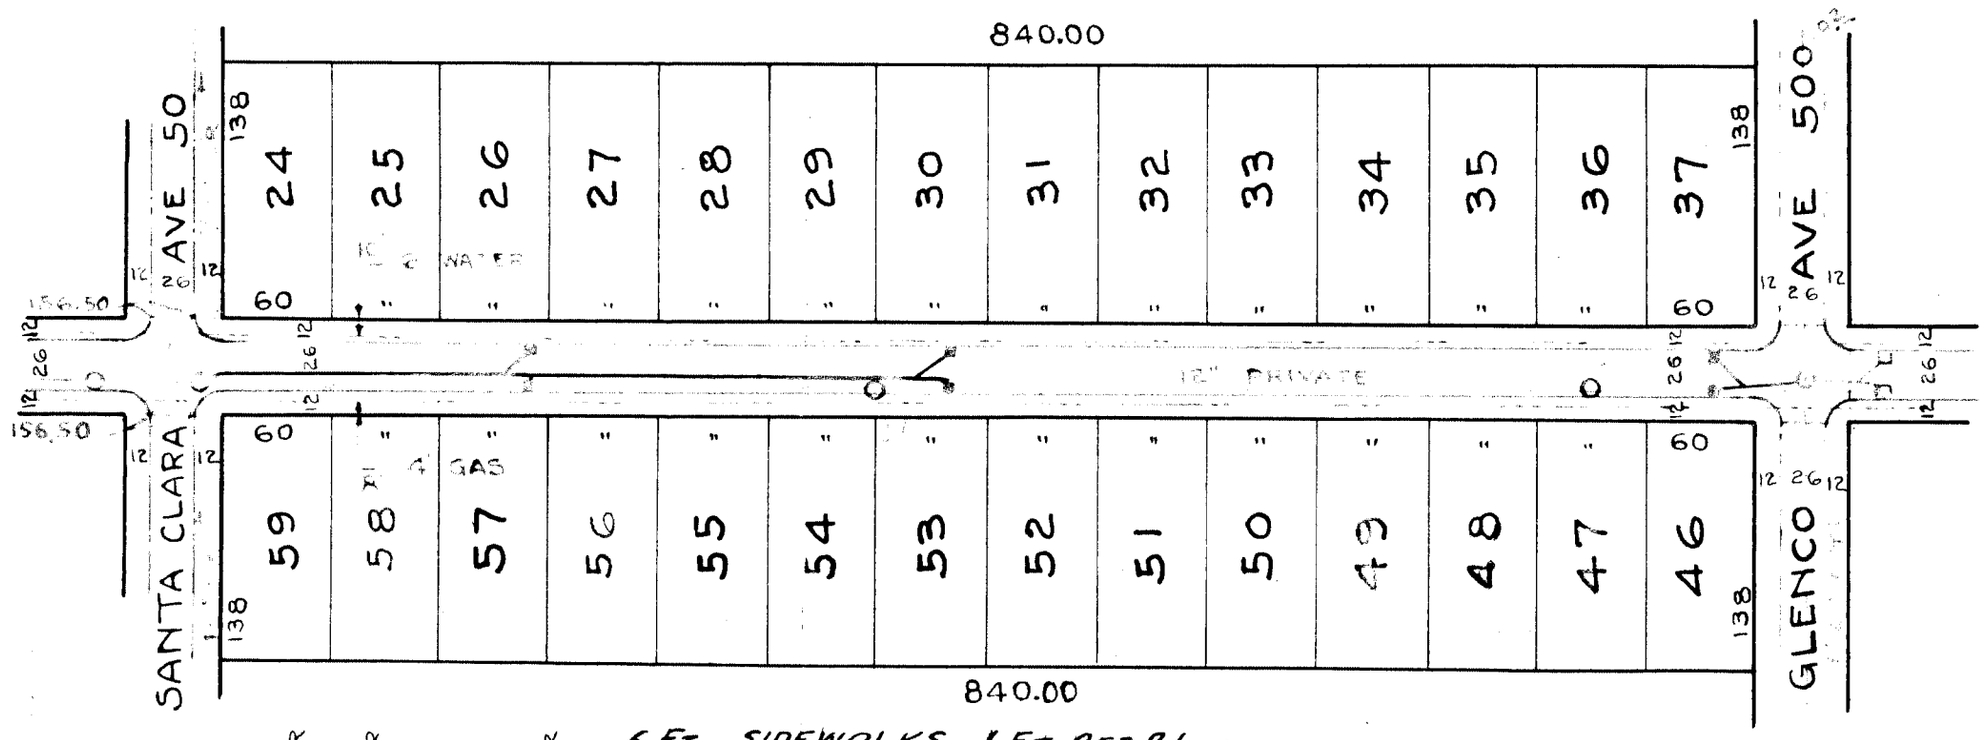

B.M. – ARROW ON HYD N.W. COR SANTA CLARA & STOUT → 159.96
B.M. – ARROW ON HYD W.S. STOUT 445' N OF SANTA CLARA → 160.06
B.M. – ARROW ON HYD N.W. COR GLECO & STOUT → 161.22

6 FT. SIDEWALKS 1 FT. OFF P.L.

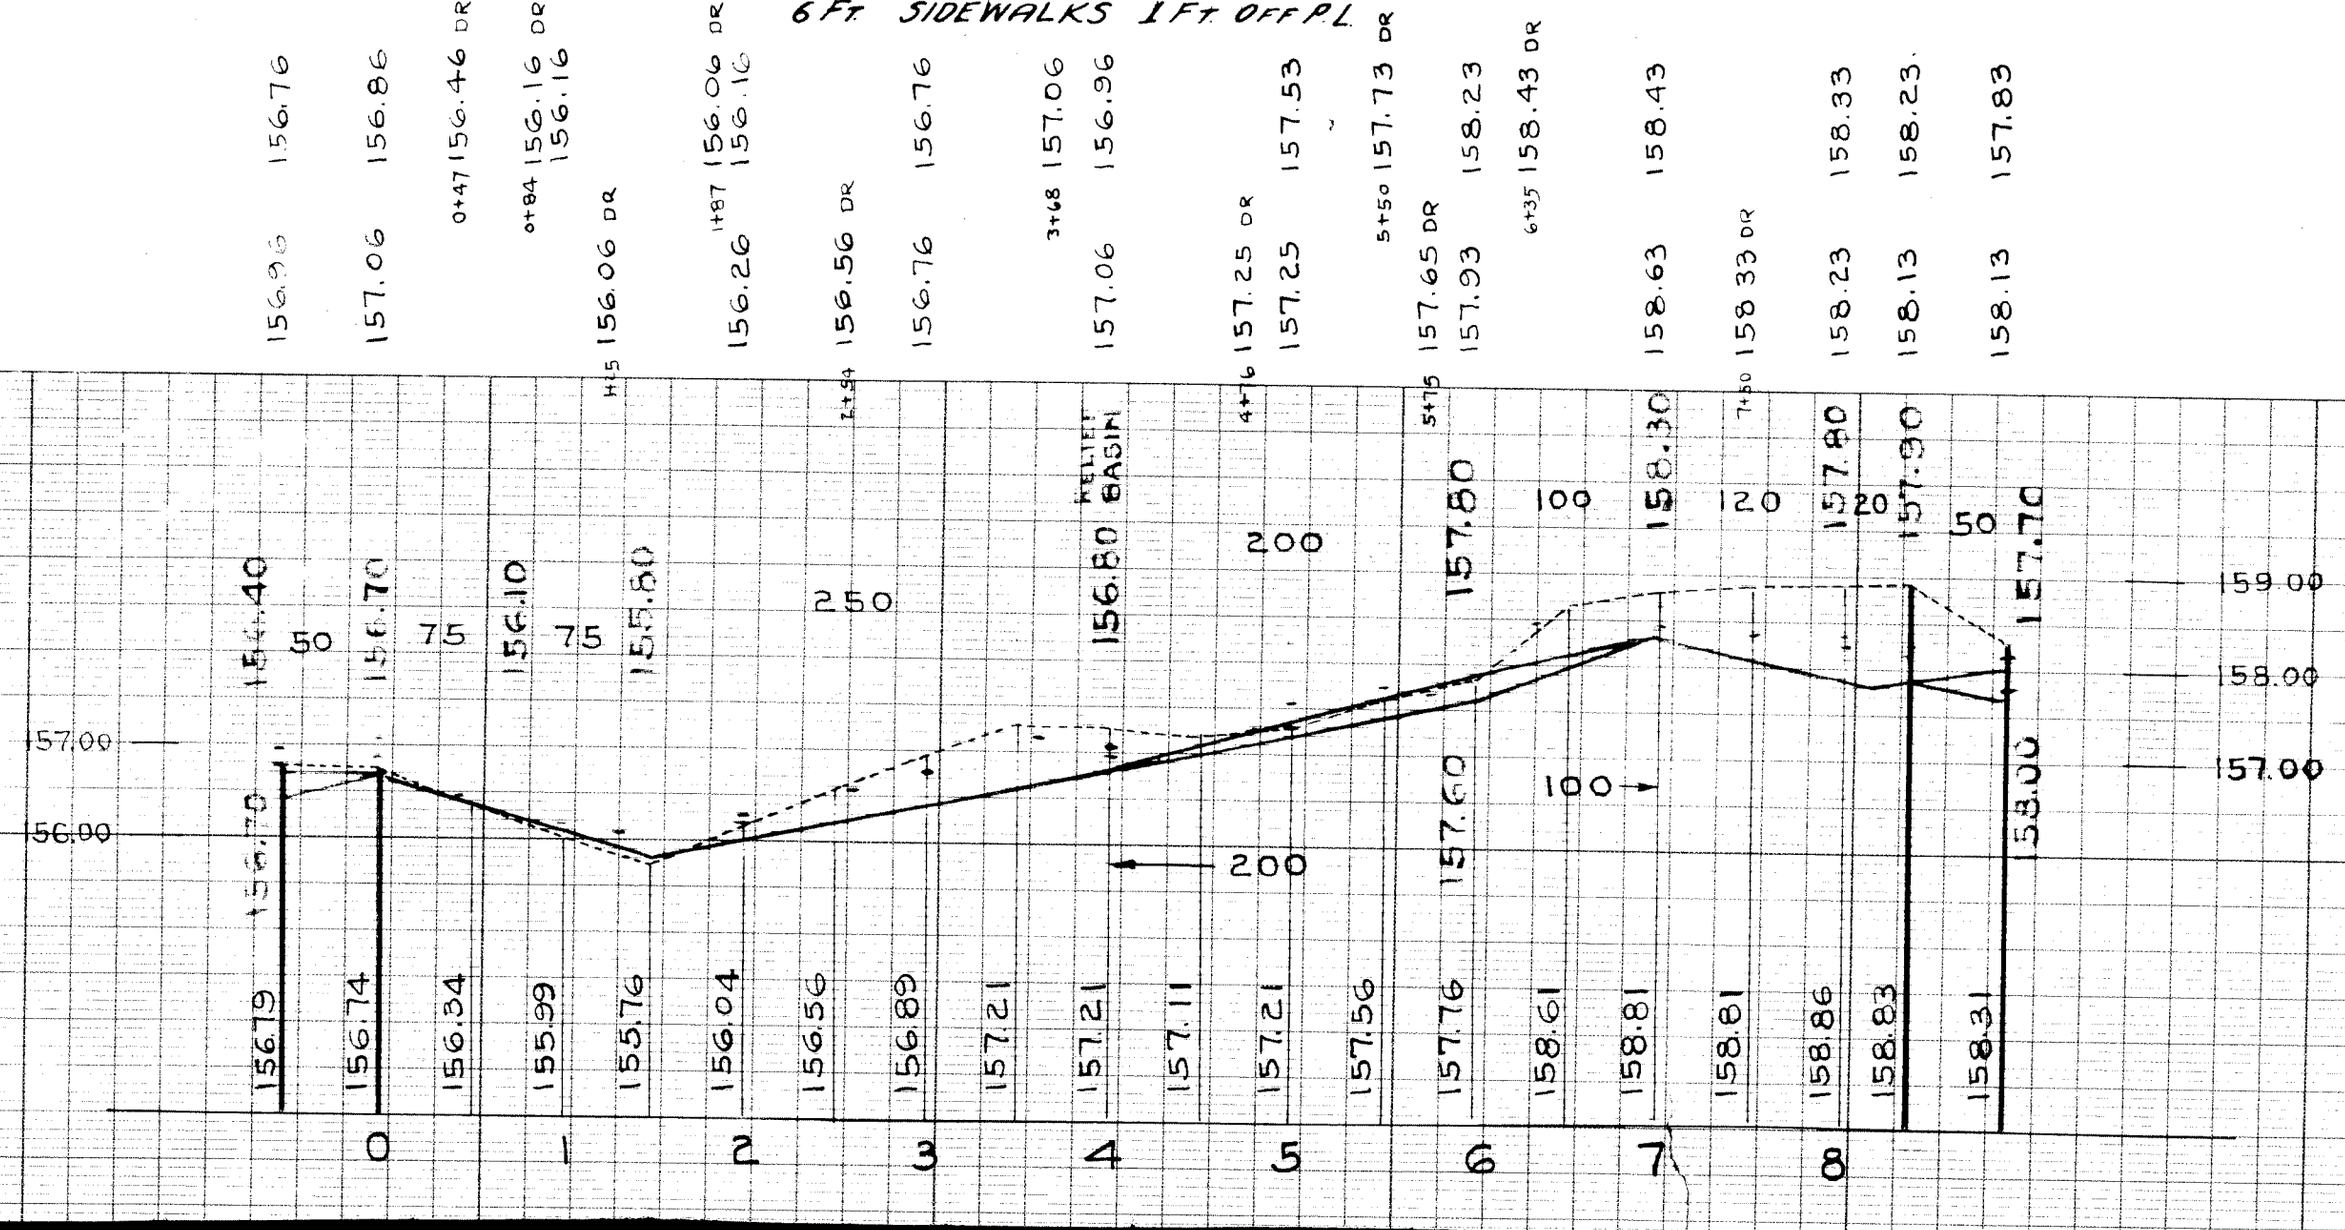

JOB-NO-D-1103