SEWER

REVISIONS

SUPPLEMENTARY DETAILS

DRAWING NO

NOTE

BEFORE STARTING CONSTRUCTION CONTRACTOR MUST CHECK WITH UTILITIES FOR LOCATIONS OF EXISTING STRUCTURES WHETHER OR NOT INDICATED ON PLANS

PLAN SCALE DISTORTED

LOTS & ALLEYS 1" = 100'

STREET WIDTHS 1" = 50'

DRAINAGE COMPLETED

PAVING COMPLETED

QUANTITIES		ESTIMATED LOTS	ESTIMATED CITY	FINAL LOTS	FINAL CITY
EXCAVATION	CU YDS	1403	162		
NEW CURB	LIN FT				
PAVING	SQ YDS	2683	327		
SIDEWALK	SQ FT				
MANHOLES	ADJUST				
	CONSTRUCT	2			
BASINS	ADJUST				
	CONSTRUCT	7	1		
SEWERS 12"	LIN FT	749	91		
SEWERS 15"	LIN FT				

HOR SCALE	1" = 50' / 1" = 100'	BOOK 1599	PAGE 39
VER SCALE	1" = 2'	DATE	3-25-46
PLAN	P.M.	PROFILE	P.M.
COMPUTED	R.E.R.	CHECKED	P.M.
CHECKED		GRADE	
LOTS	1557.60	LENGTH	778.80
CITY	120.00	LENGTH	60.00
TOTAL	1677.60	LENGTH	838.80
COST ADVERTISING		LOTS	
COST INSPECTION			

DESIGNED BY	R. Reom
DRAWN BY	P. MATSUMURA
TRACED BY	P.M.
CHECKED BY	Senton Reom
APPROVED	

ENGINEER OF STREETS

ASSISTANT CITY ENGINEER

CARD NO

INDEX NO 77 | TO PO NO 111

RECORD NO

DEPARTMENT OF PUBLIC WORKS DETROIT

CITY ENGINEER'S OFFICE --- DIVISION OF PAVING DESIGN

STREET PAVING PLAN

A.P. 197-11B

NAME OF STREET **STOUT** 7942 B

FROM N. P. L. OF WADSWORTH 1

TO N. P. L. OF CAPITOL 1

TYPE OF PAVEMENT 8"-6"-8" ONE COURSE CONCRETE SLAB AND CURB INTEGRAL WIDTH 30'

APPLICATION 248-49 7-18-46

BENCH MARKS

P.L.B.M. #1254 CONC. MONUMENT IN HANDHOLE N.E. CORNER OF PLYMOUTH AND EVERGREEN

5" IN DEPT. WATER GATE AT N.E. COR. STOUT AND WADSWORTH

6" IN GATE WATER GATE AT N.E. COR. STOUT AND CAPITOL

P.L.B.M. #111255A CONC. MONUMENT IN HANDHOLE N.E. CORNER OF EVERGREEN AND FITZPATRICK

NOTE

AT (A) CONSTRUCT 8 STD 18"-12" Y BASINS COMPLETE AND CONNECT AS SHOWN
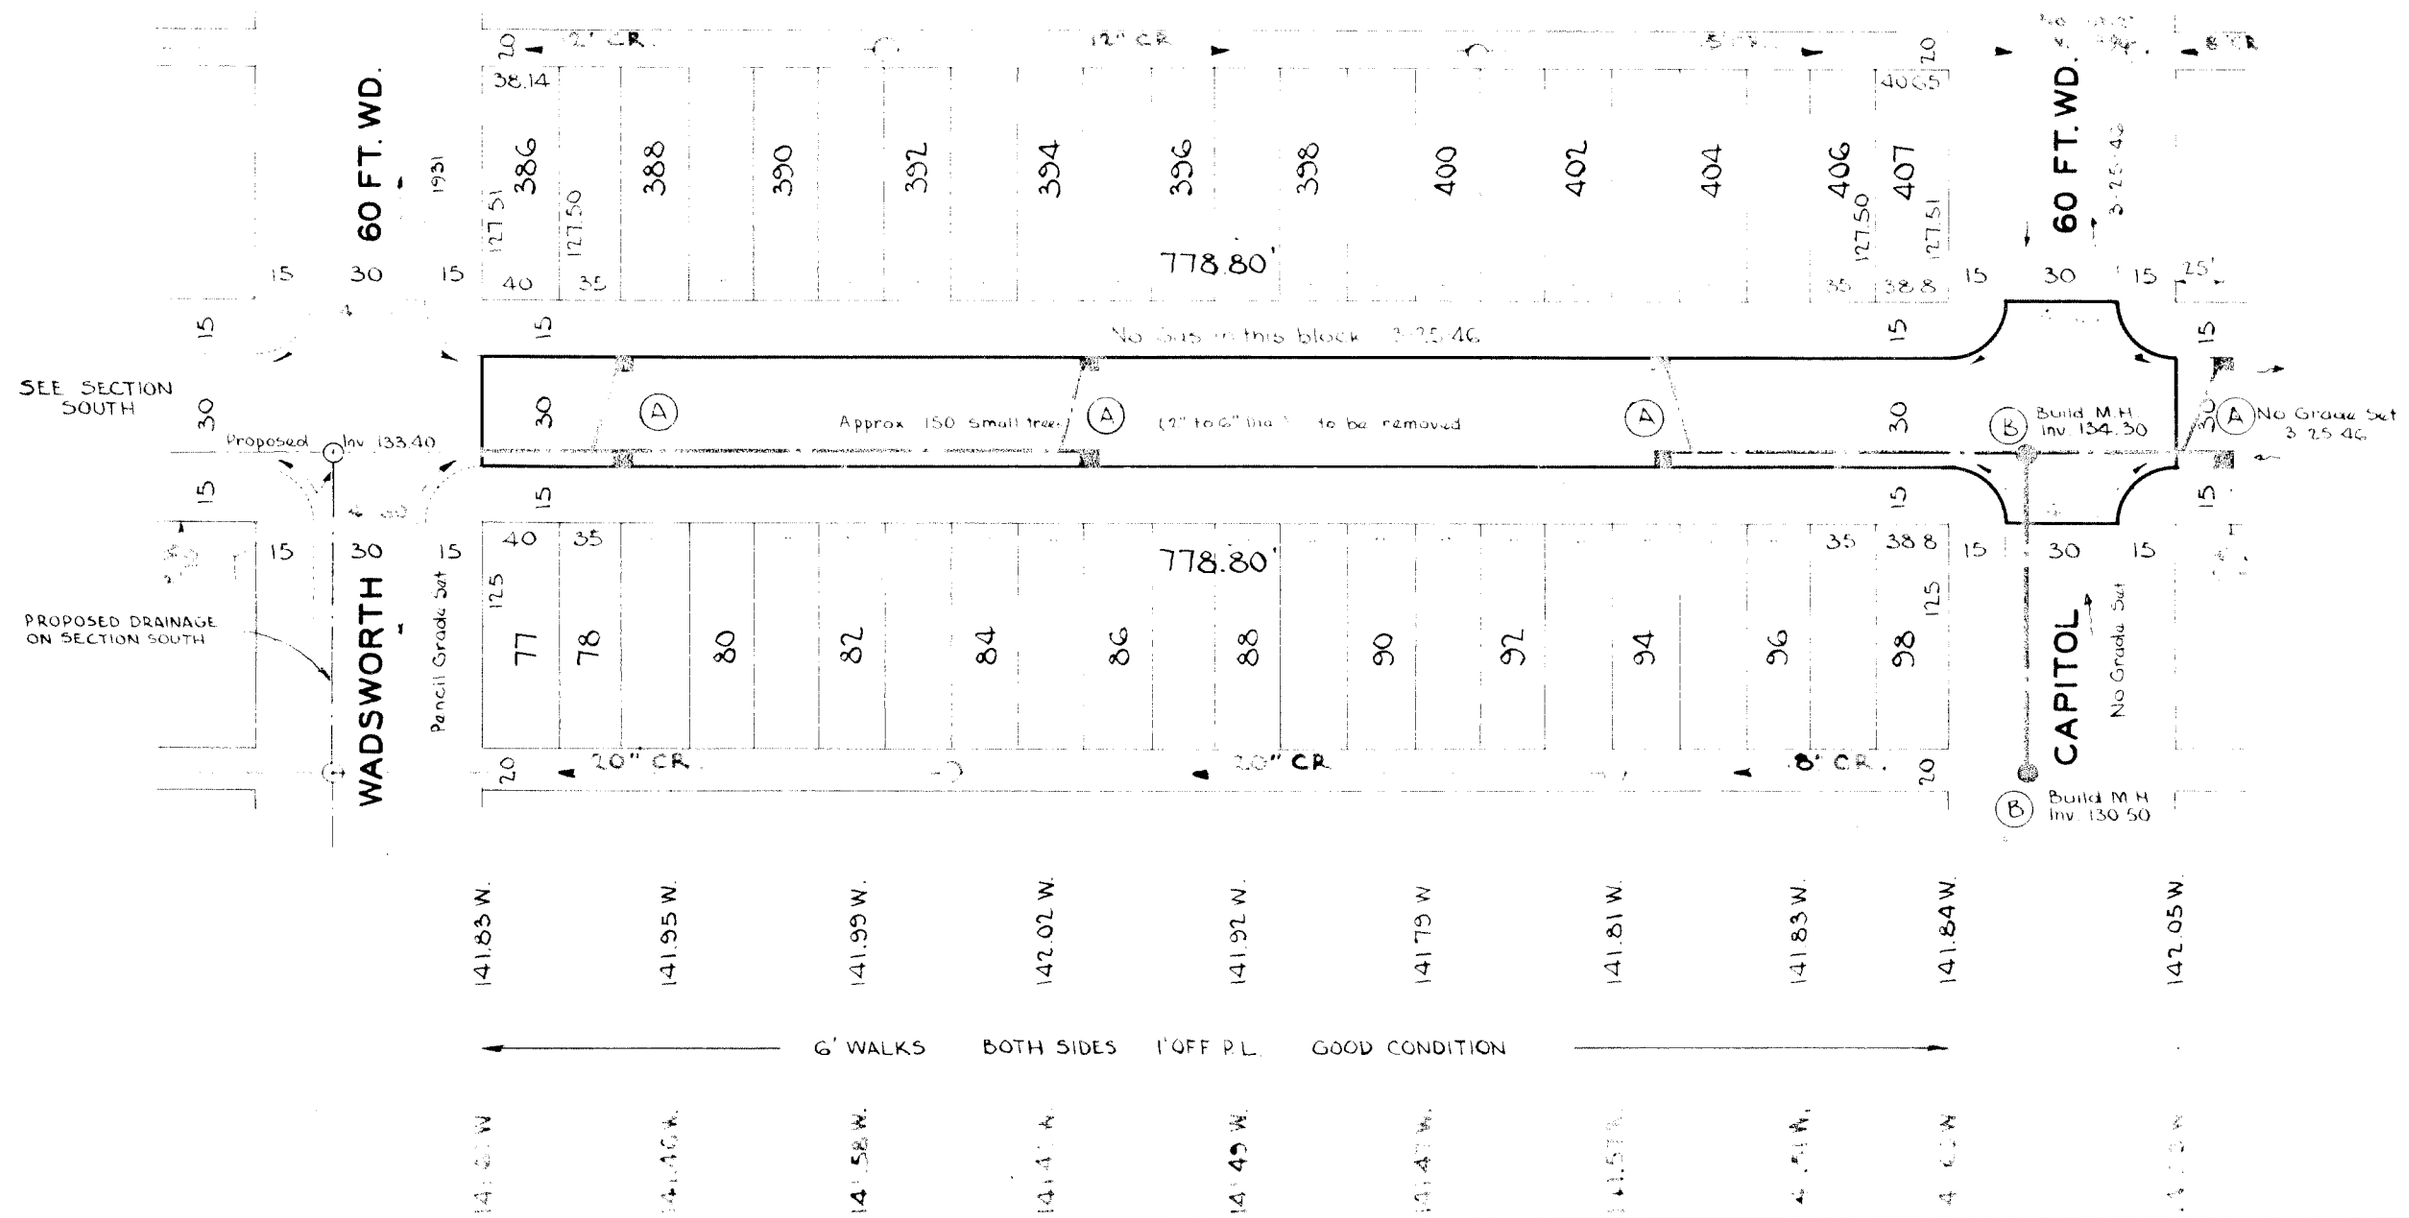
AT (B) CONSTRUCT 2 STD MANHOLES COMPLETE