CONTRACT NO. P. W.-1565 P

DEPARTMENT OF PUBLIC WORKS DETROIT

CITY ENGINEER'S OFFICE — DIVISION OF PAVING DESIGN

STREET PAVING PLAN

51-2

15-A 81

NAME OF STREET: STRATHMOOR

ASSIGN. NO. 325 AR-15

PETITION NO. 3854

FROM 449.57' S. OF S.P.L. OF MACKENZIE

TO S.P.L. OF MACKENZIE

SHEET 1 OF 1 SHEETS

WIDTH 30'

PET. NO. 3854 R.B. HASSETT 9-26-50 25% PD.

Weber Request 1951 Budget.

OLD MAP 6-3-42	
2/12/51. TURN-AROUND ADDED.	

C-326A	C-300	C-587	C-739B
C-325	C-524	C-733	C-333
C-326A	C-585	C-739	C-1608
C-327	C-586	C-739A	

PLAN SCALE DISTORTED

LOTS & ALLEYS 1" = 100'

STREET WIDTHS 1" = 50'

DRAINAGE COMPLETED D.P.W. 4-3-51

PAVING COMPLETED C.C. 10-30-51

QUANTITIES	ESTIMATED LOTS	ESTIMATED CITY	FINAL LOTS	FINAL CITY
EXCAVATION CU. YDS.	738 ✓	79 ✓		
NEW CURB LIN. FT.				
PAVING 8:6:8 SQ. YDS.	1428 ✓	—		
8" UNIF.		272 ✓		
6" CONC. DR. SQ. FT.		100 ✓		
SIDEWALK 4" SQ. FT.		192 ✓		
MANHOLES DUST		1W ✓		
MANHOLES CONTROL				
BASINS ADJUST		3 ✓		
BASINS IF NEC. CONSTRUCT		1 ✓		
SEWERS-12" LIN. FT.		10 ✓		

HOR. SCALE 1" = 100'		1722	PAGE 34
VERT. SCALE 1" = 2'		DATE LEVELS 10-24-50	DRAWING 11-15-50
PLAN A.M.B.	PROFILE A.M.B.		F.F.
ALIGN. A.M.B.	GRADE A.M.B.	CHECKED	D.B.
LOTS 82913		LENGTH	414.57
CITY 182 - ✓		LENGTH	91 - ✓
TOTAL 1011 13 ✓		LENGTH	505.57 ✓
COST ADVERTISING		LOTS	CITY
COST INSPECTION			

DESIGNED BY Arthur M. Berger

DRAWN BY Arthur M. Berger

TRACED BY

CHECKED BY Robt. R. Room

APPROVED J. L. Barton, W. J. Wallace, J. R. Thompson

CITY ENGINEER

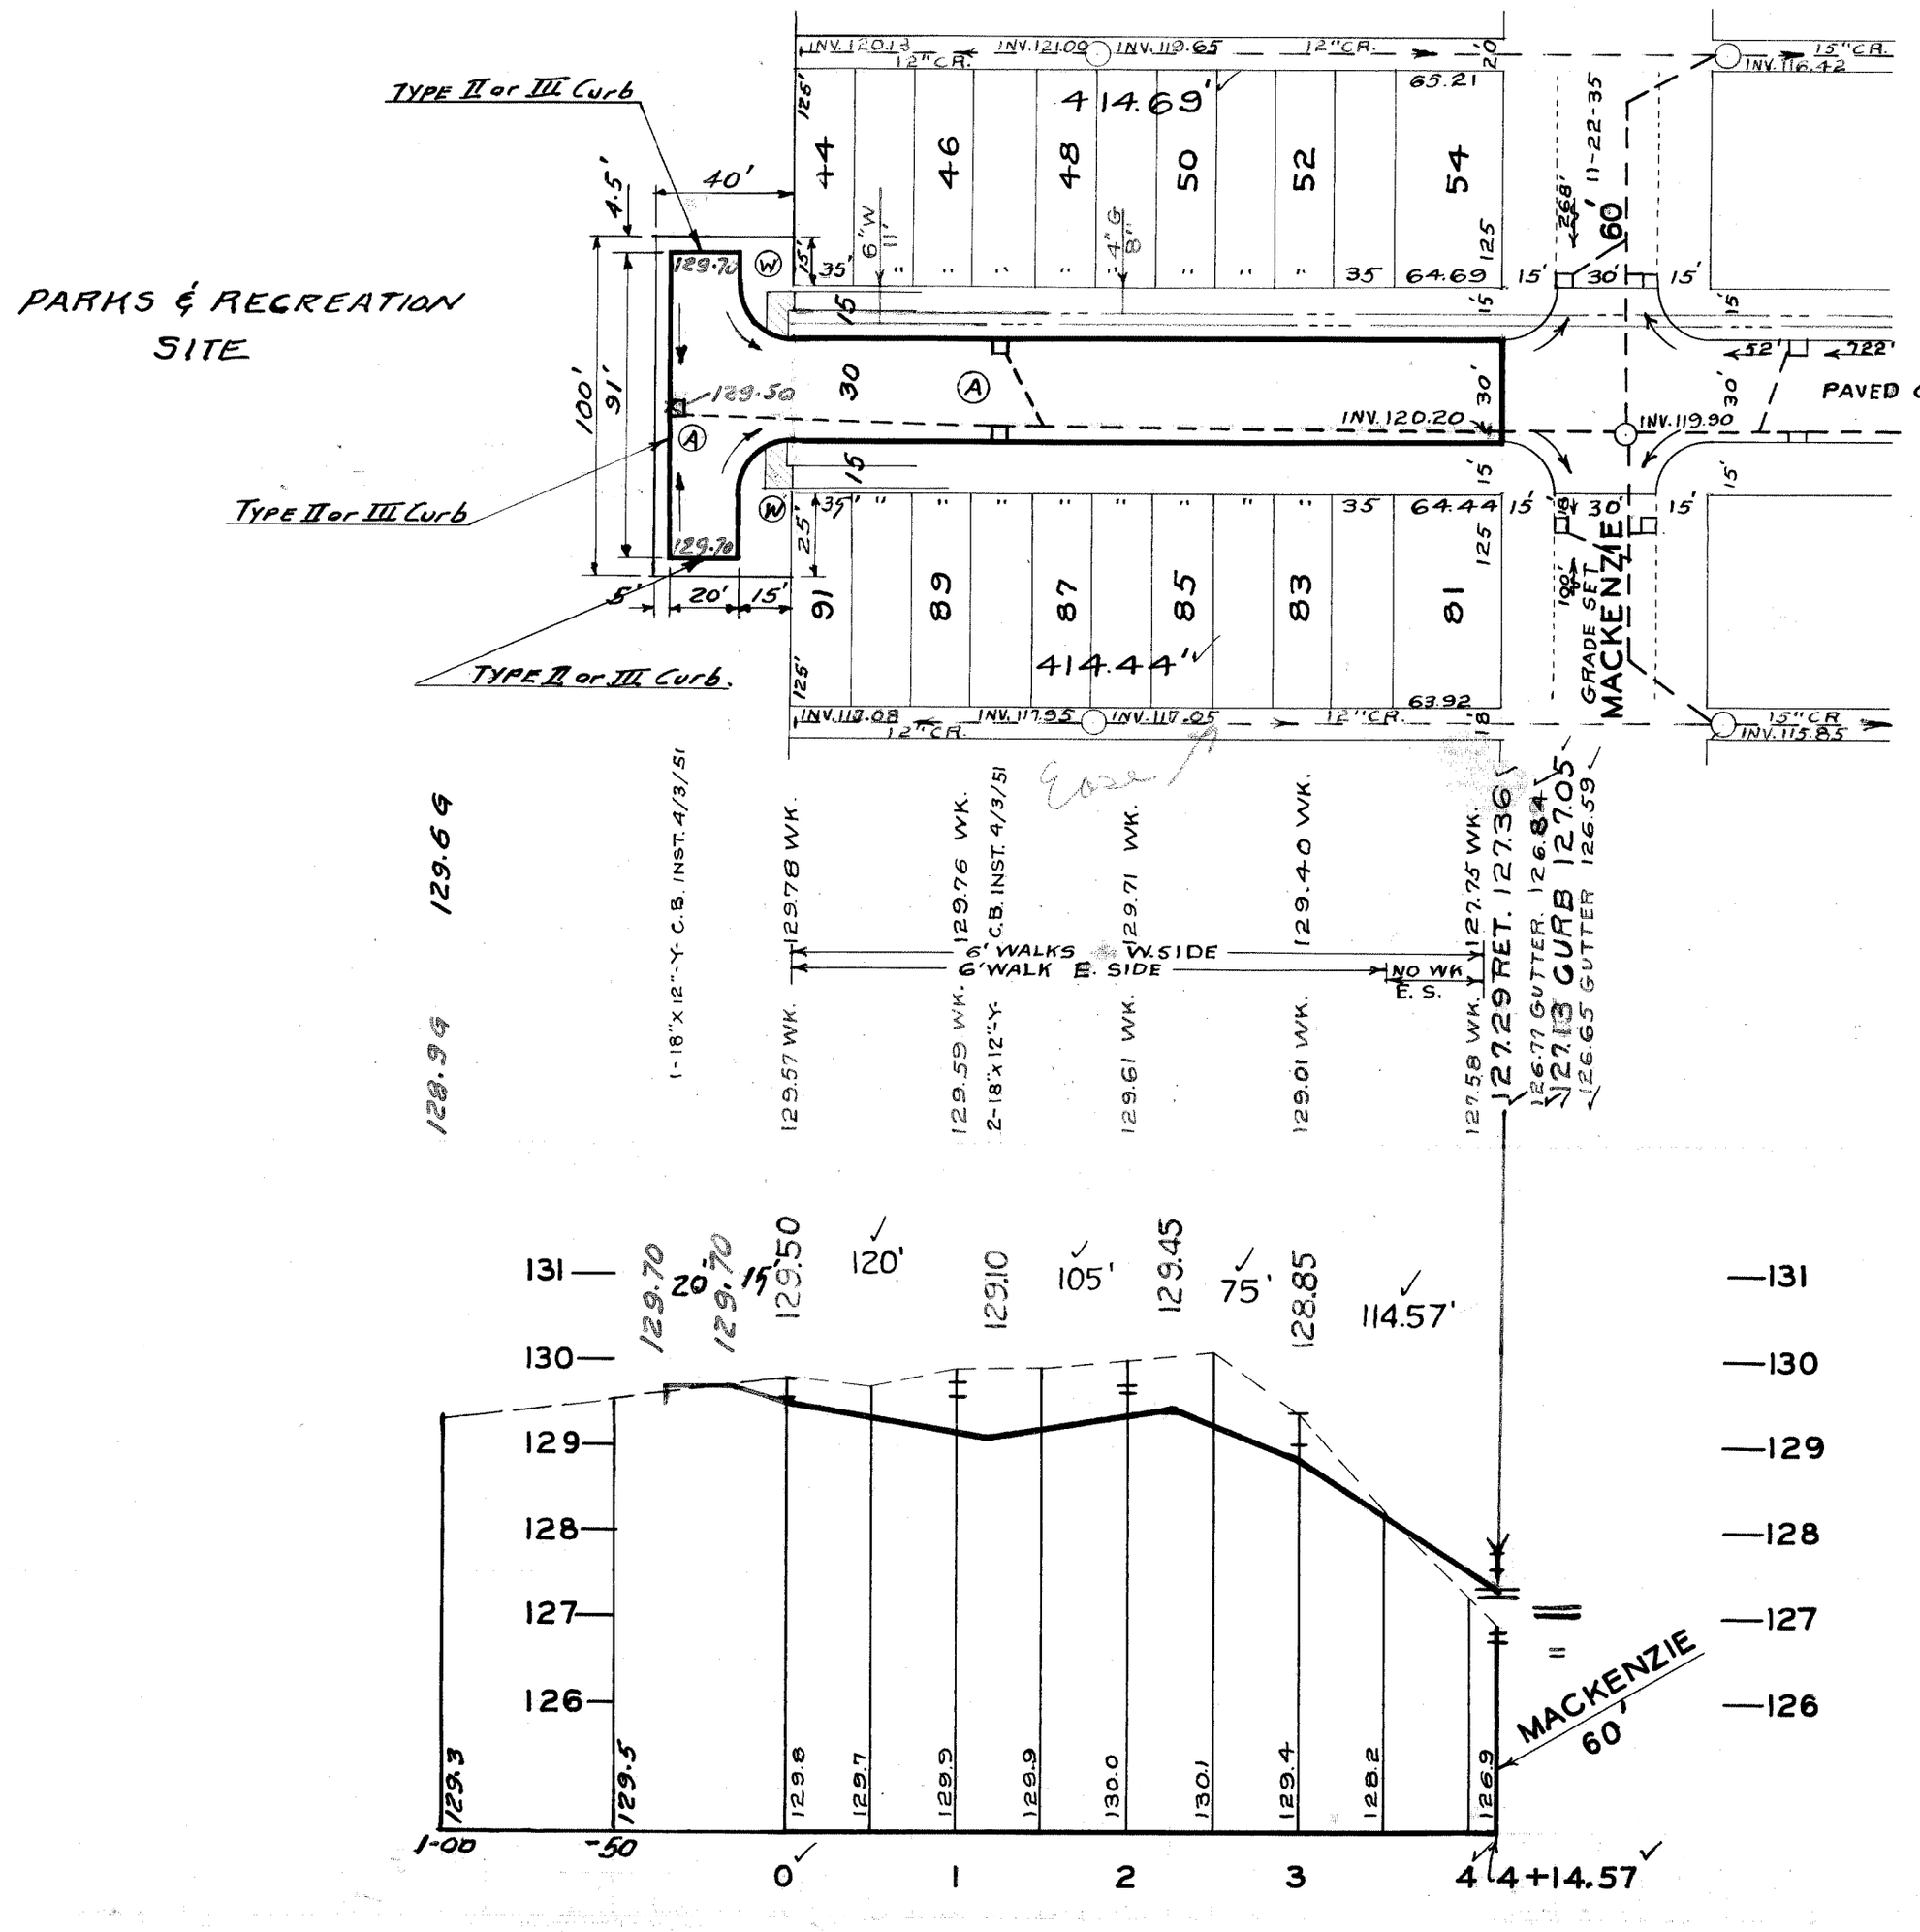

BENCH MARKS:

	ELEVATION
P.L.B.M. 82-253 N.E. COR. HUBBELL & JOY	128.979 ✓
P.L.B.M. 81-252 N.E. COR. HUBBELL & TIREMAN	128.584 ✓
ARR. OF HYD. N.W. COR. MACKENZIE & STRATHMOOR	130.49 ✓
ARR. OF HYD. AT STA. 0+30	131.94 ✓

FOR SYMBOLS (A), ETC. SEE STD. DET. DRWG. NO. C-327

D.P.W. TO INSTALL DRAINAGE

CONTRACTOR TO ADJUST

410678