SEWER	On Order 7/2/43
INDEXED	
REVISIONS	6-18-43 - Correction St. Martins - changed from 60' to 50' - width.

JOB NO.		PROGRESS	
BLUE PRINT ISSUED FOR:	DATE	START	FINISH
GRADE ONLY			
CATCH BASINS			
PAVING-CLASS-			
DEPT. OF WATER SUPPLY			
GAS CO.			

QUANTITIES	LOTS	CITY	LOTS	CITY
EXCAVATION				
STRAIGHT CURB NEW				
OLD CURB RESET				
CIRCULAR CURB				
PAVING				
CONCRETE BASE				

HOR. SCALE	1" = 100' / 1" = 50'	BOOK 1480 PAGE 22			
VER SCALE	1" = 2'	DATE Mar. 31, 1943.			
PLAN	L.J.K.	PROFILE	L.J.K.	COMPUTED	
CHECKED		GRADE	S.S.	CHECKED	R.R.
LOTS 2L	1063.90	✓ LENGTH		531.95	
CITY 2L	136.00	✓ LENGTH		68.00	
TOTAL 2L	1199.90	✓ LENGTH		599.95	
			LOTS	CITY	
COST ADVERTISING BLANKS					
COST INSPECTION					

DESIGNED BY	R.R.
DRAWN BY	L.J. Kratz.
TRACED BY	L.J.K.
CHECKED BY	R.R.R.

APPROVED
S. L. Barton
W. J. Wallace
ENGINEER OF STREETS
Martin R. Fischer
ASSIST. CITY ENGINEER

CARD NO

INDEX NO	TOPO NO
64	87

RECORD NO

DEPARTMENT OF PUBLIC WORKS DETROIT

CITY ENGINEER'S OFFICE --- DIVISION OF PAVING DESIGN

STREET PAVING PLAN

NAME OF STREET STRATHMOOR

FROM N.P.L. OF VASSAR

TO N.P.L. OF ST. MARTINS

TYPE OF PAVEMENT 6" One Course Concrete WIDTH 30'

NUMBER OF SHEETS 1

SHEET NO 1

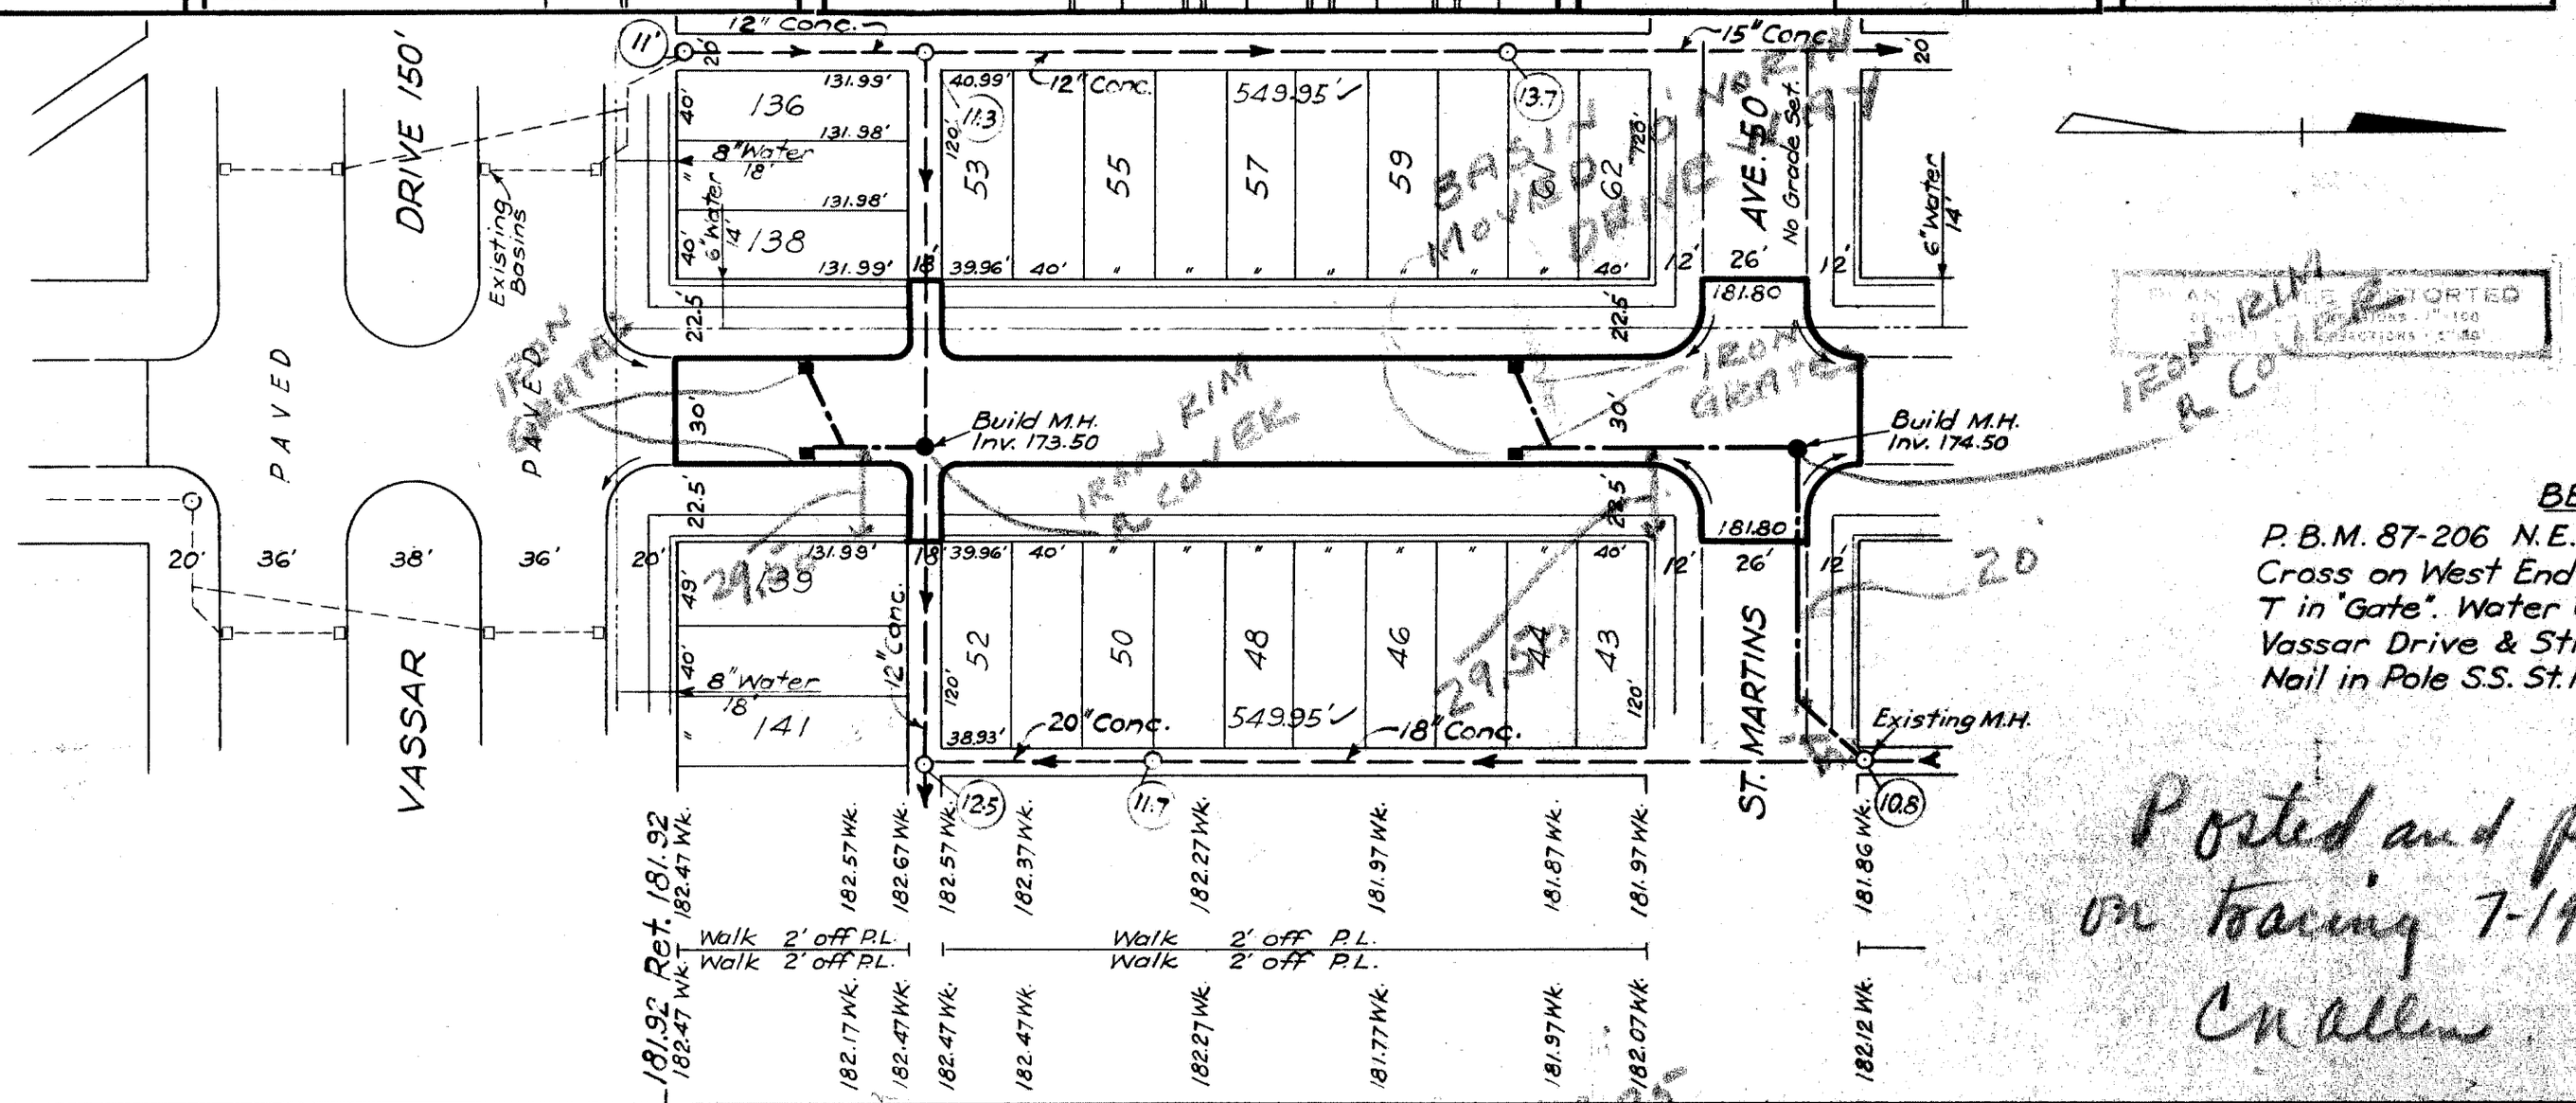

Majority Petition No. 4143
Dated - March 23, 1943.
S. Lindsay Mc Clure, et al.:
Notarized by Mary R. Irwin, Mar. 19, 1943.

G.O. # 25728 - Mar. 24, 1943.

BENCH MARKS

P.B.M. 87-206 N.E. Corner Hubbell & 7 Mile Rd.
Cross on West End of Culvert 185.40
T in "Gate". Water Gate M.H. in N.W. Corner
Vassar Drive & Strathmoor 182.37
Nail in Pole S.S. St. Martins W. of Strathmoor 183.01

Posted and placed on tracing 7-19-43 C Nallen.

Requested by Weber for drainage - Mar. 15, 1943.
Released by Schmedding - Feb. 20, 1940.

G. Richards requests we follow up and keep him informed - R.R.R.

DETAIL DRAWINGS
To be released with Paving Contract.

✓ Class 'A' Pavement - One Course Concrete	# C-324
✓ Standard & Drop Manholes	C-325
✓ Wood Frame & Grate for Catch Basins	C-121
✓ Reinforced Concrete Manhole Frame & Cover	C-251
✓ 18"x12" Sp. 'Y' Catch Basin	C-326
✓ Typical Plan for Street Paving Maps with key to Symbols	C-327