2-14

CONTRACT NO. **R.W.-1006**

CARD NO. ✓

DEPARTMENT OF PUBLIC WORKS DETROIT

CITY ENGINEER'S OFFICE — DIVISION OF PAVING DESIGN

STREET PAVING PLAN

49-22

INDEX NO. 70 | TOPO NO. 82

RECORD NO.

NAME OF STREET: **TERRY**

FROM 640.21' S. S.P.L. W. CHICAGO ✓

TO 1'S. OF S.P.L. W. CHICAGO ✓

PLAN NO. 325 AC-2

TRACT NO. 6560

SHEET NO. 1 | NO. OF SHEETS 1

SIZE OF PAVEMENT 8" B & B (BY FORCE ACCOUNT, LETTING, ETC.) WIDTH 30'-36' ✓

8" UNREINF. 6 SACK CONC. (ASSESSING EXCESS BY FOOT)

DESIGNED BY L.G. VANTUYL.

DRAWN BY J.W. LARSEN

TRACED BY J.W.L.

CHECKED BY Senton - Robt. R. Reom

APPROVED [signature] ENGINEER OF STREETS

[signature] ASST. CITY ENGINEER

1"=100'		1498	67
1"=2'		PROFILE	7-25-49
		LEVELS DRAWING	8-1-49
J.L.		J.L.	55
RM.		L.G.V.T.	D.B.
1 242 42 ✓		ENTRY	621 21 ✓
36 — ✓		LENGTH	18 ✓
1278 42 ✓		EXIT	639 21 ✓
		LOTS	CITY
COST ADVERTISING			
COST INSPECTION			

NOTE:
BEFORE STARTING CONSTRUCTION CONTRACTOR MUST CHECK WITH UTILITIES FOR LOCATIONS OF EXISTING STRUCTURES WHETHER OR NOT INDICATED ON PLANS

PLAN SCALE DISTORTED
LOTS & ALLEYS 1"=100'
STREET WIDTHS 1"=50'

DRAINAGE COMPLETED 12-20-49

PAVING COMPLETED C.C. 12-20-49

SEWER

REVISIONS OLD DRWG 5-3-45

SUPPLEMENTARY DETAILS

C-324A	C-390	C-587	C-739B
C-325	C-524	C-743	C-998
C-326A	C-585	C-739	
C-327	C-586	C-739A	

QUANTITIES	ESTIMATED LOTS	ESTIMATED CITY	FINAL LOTS	FINAL CITY
EXCAVATION CU. YDS.	815 ✓	103 ✓	815 ✓	103 ✓
NEW CURB LIN. FT.				
PAVING 8:6:8 SQ. YDS.	2211 ✓	166 ✓	2211 ✓	166 ✓
SIDEWALK 4" SQ. FT.	144 ✓			264 ✓
ADJUST MANHOLES IW	2 ✓			3-2 ✓
ADJUST CONE RE CONSTRUCT	1 ✓			0 ✓
ADJUST 18"X12" Y CASTINGS 12"L+½T	1			1 ✓
6" CONC. DR. SQ. FT. SEWERS	2 ✓			2 ✓
	100 ✓			0 ✓
	110 ✓			92 ✓

NOT SUBDIVIDED

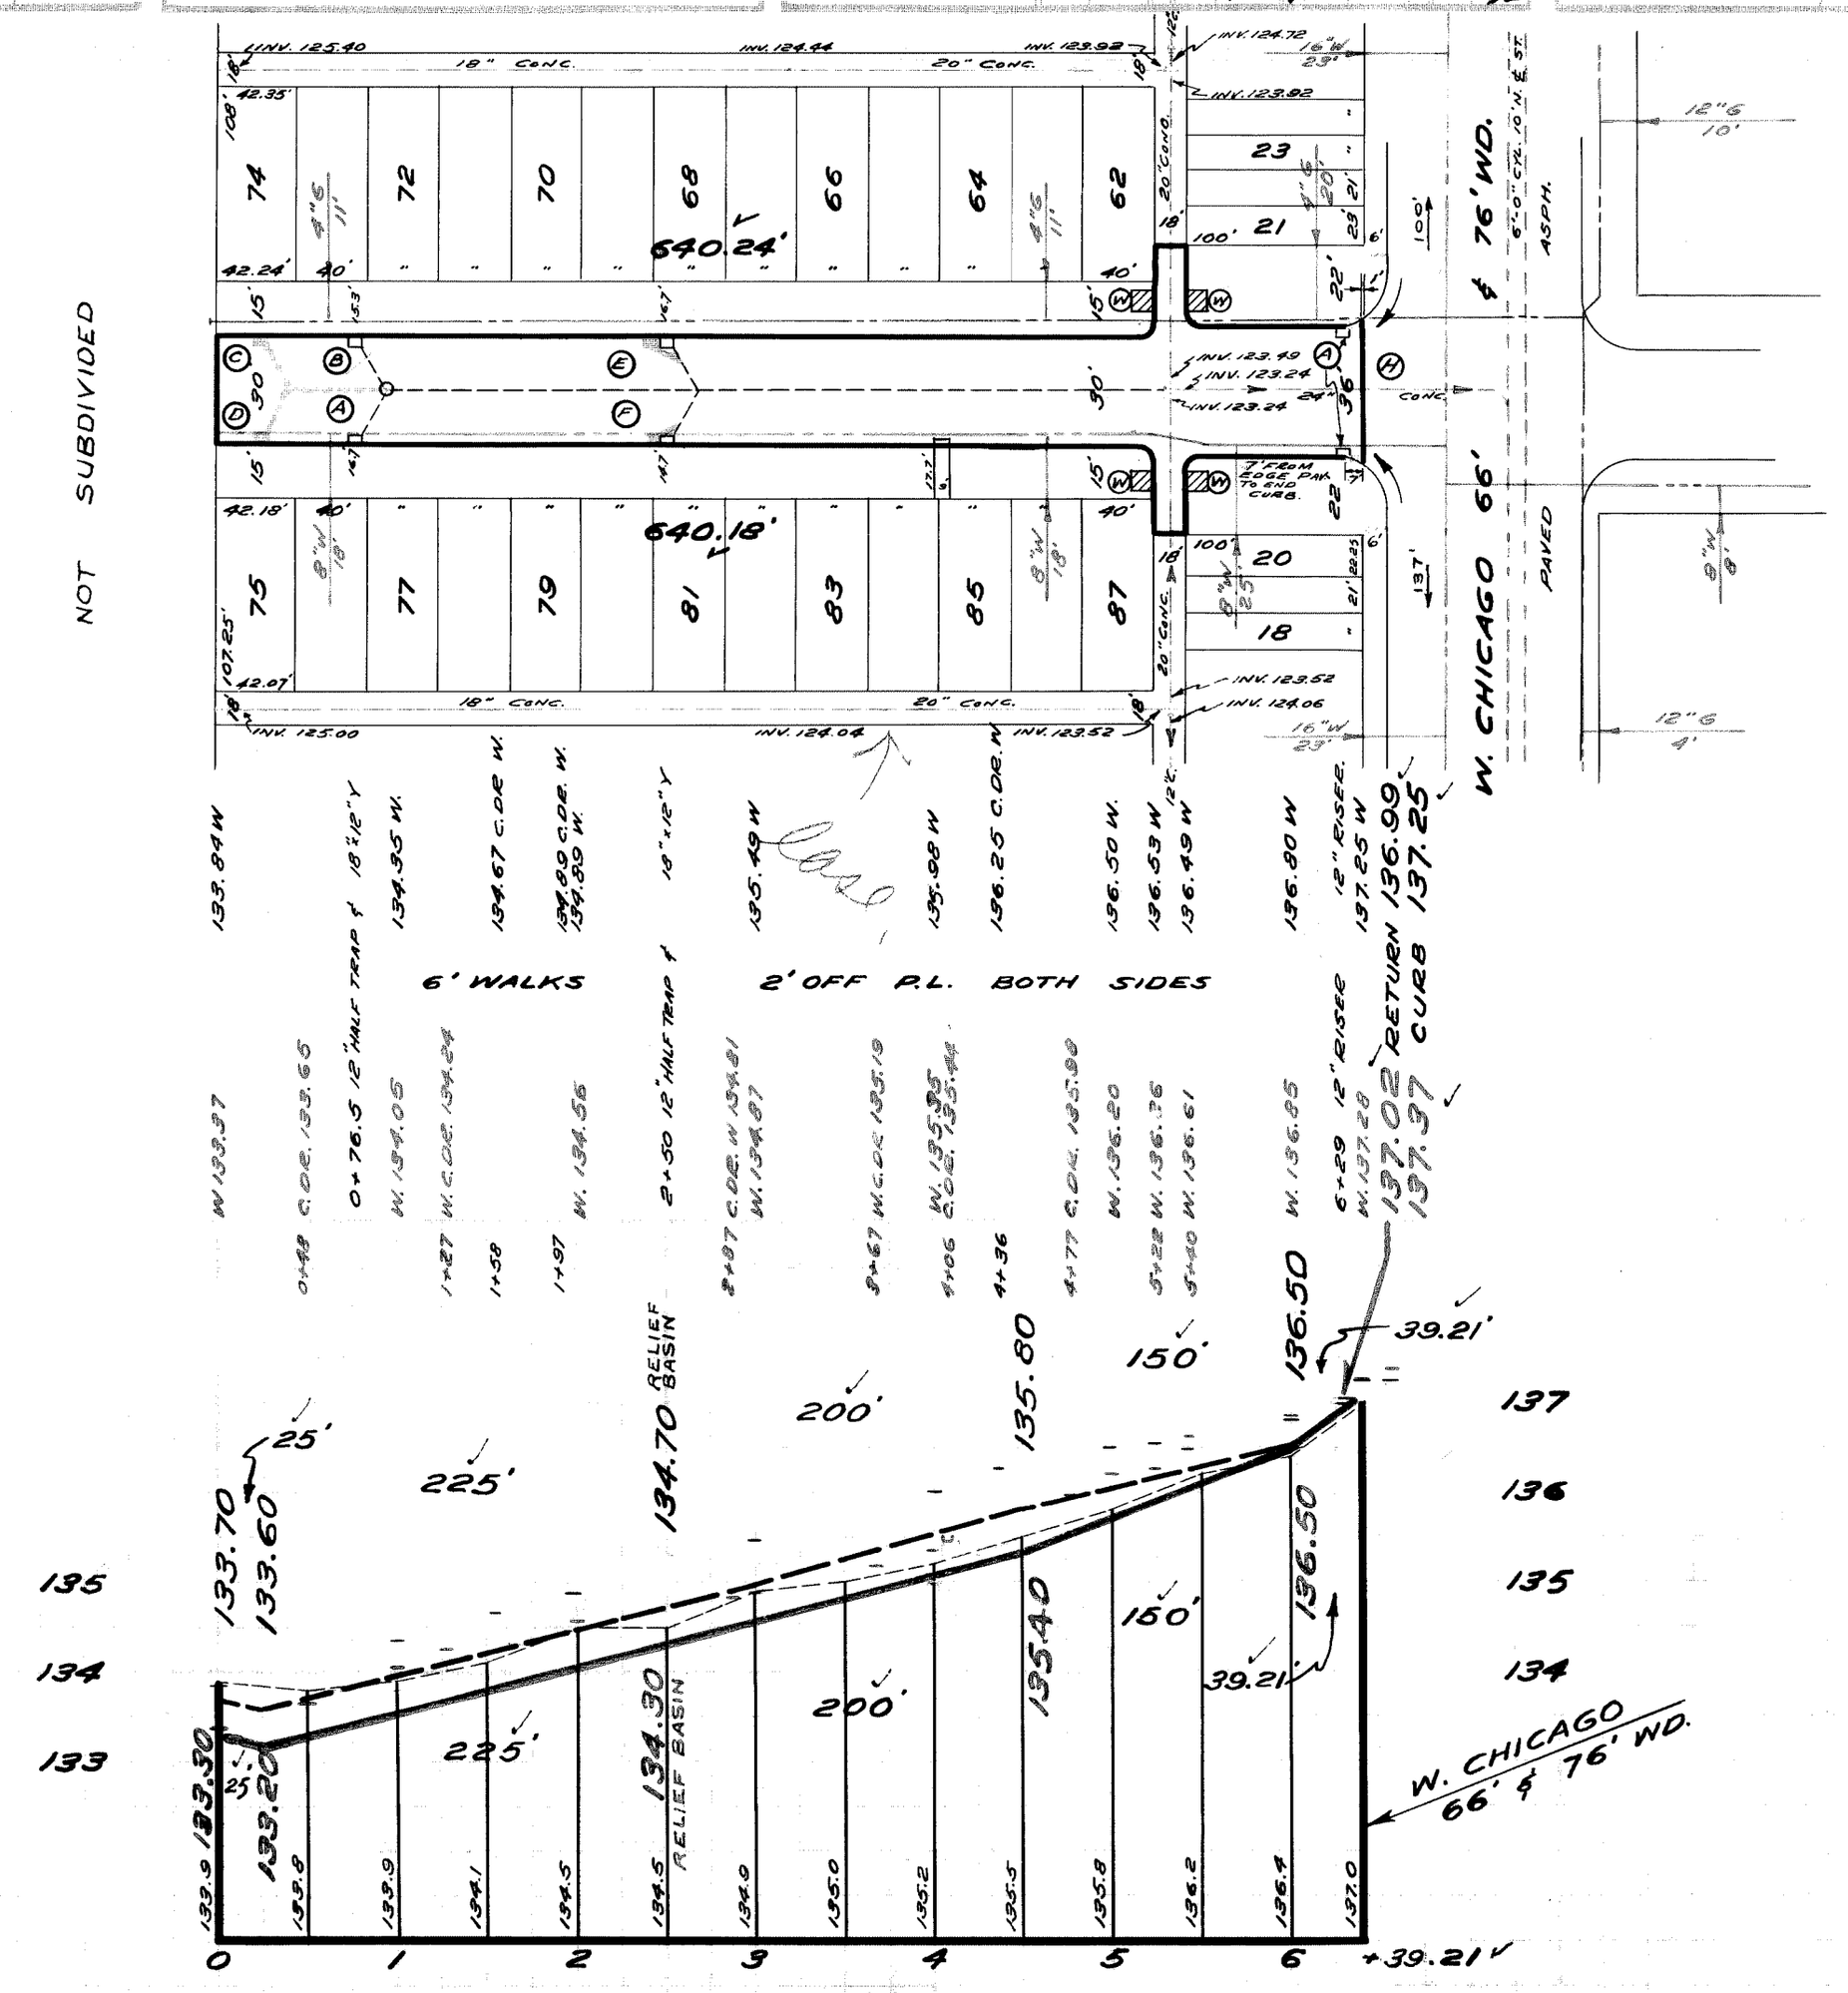

BENCH MARKS

	ELEV.
P.L.B.M. #82-252 N.E. COR. HUBBELL & W. CHICAGO	136.692 ✓
ARROW ON HYD. E. SIDE OF TERRY AT HO. # 9378	137.48 ✓
ARROW ON HYD. N.E. COR. W. CHICAGO & TERRY	140.14 ✓
P.L.B.M. # 82-251 N.E. COR. W. CHICAGO & GREENFIELD	137.454 ✓

PET. #6560 640'S. W. CHICAGO TO W. CHICAGO RAYMOND SELL 7/19/49

NOTE

✓ AT (W) CONSTRUCT 144 SQ. FT. OF STANDARD 4" SIDEWALK.

✓ AT (A) ABANDON 3 EXISTING 12"L BASINS. PLUG OUTLETS WITH CLASS "C" CONCRETE & REMOVE OR FILL BASINS WITH CLASS "C" CONCRETE.

✓ AT (B) ABANDON 1 EXISTING 18"×12"Y BASINS. PLUG OUTLETS WITH CLASS "C" CONCRETE & REMOVE OR FILL BASINS WITH CLASS "C" CONCRETE.

✓ AT (C) CONSTRUCT 1 MODIFIED 18"×12"Y FLAT TYPE BASIN COMPLETE & CONNECT TO EXISTING OUTLETS AS SHOWN.

✓ AT (D) CONSTRUCT 1 MODIFIED 12" FLAT TYPE "L" BASIN, WITH ½ TRAP & CONNECT TO EXISTING OUTLETS AS SHOWN. BASIN & ½ TRAP TO BE ENCASED IN 6" OF CLASS "C" CONCRETE.

✓ AT (E) ABANDON 1 EXISTING 18"×12"Y BASIN. PLUG OUTLETS WITH CLASS "C" CONCRETE & REMOVE OR FILL BASINS WITH CLASS "C" CONCRETE. CONSTRUCT 1 STD. 18"×12"Y FLAT TYPE BASIN COMPLETE AT CURB LOCATION & CONNECT TO EXISTING OUTLETS AS SHOWN.

✓ AT (F) ABANDON 1 EXISTING 12"L BASIN. PLUG OUTLETS WITH CLASS "C" CONCRETE & REMOVE OR FILL BASINS WITH CLASS "C" CONCRETE. CONSTRUCT 1 MODIFIED 12"L BASIN WITH ½ TRAP COMPLETE AT CURB LOCATION & CONNECT TO EXISTING OUTLETS AS SHOWN.

✓ AT (H) CONTRACTOR SHALL REMOVE CONCRETE HEADER & BROKEN ASPHALT BACK OF JUNCTION AS REQUIRED & FILL WITH COLD PATCH TO MEET NEW GRADES. 10 CU. YDS. INCLUDED UNDER EXCAVATION TOTALS FOR COST.

✓ ADJUST TOPS OF 1 WATER MANHOLES.

✓ ADJUST TOPS OF 2 EXISTING SEWER MANHOLES.

✓ RECONSTRUCT CONE OF 1 EXISTING SEWER MANHOLE, IF NECESSARY.

✓ BACKFILL SEWER PIPE TRENCHES UNDER PROPOSED PAVEMENT WITH APPROVED SAND GRAVEL MATERIAL; OTHERWISE FILL & TAMP WITH APPROVED EARTH LAYERS AS REQUIRED.

✓ DIRT ALLEYS AT ENDS OF PAVEMENT SHALL BE GRADED BACK & STONED 6" DEEP UNIFORMLY, FOR A DISTANCE OF 10 FT. TO MEET EXISTING GRADES. 24 CU. YDS. INCLUDED UNDER EXCAVATION TOTALS FOR COST.

✓ CONTRACTOR SHALL FURNISH ALL NECESSARY MATERIALS, INCLUDING CASTINGS & SHALL HAUL ALL SALVAGEABLE MATERIALS TO D.P.W. YARD AT STATE FAIR & JOHN R. STS.

410763