B.P. FOR GRADING 3-3-38 / CLASS "B" PAVING
TO WATER BOARD 12-9-38

WPA-4051-1936-37

CROSS SECTIONS Sewers O.K. J.L.

E STANDARD DETAIL

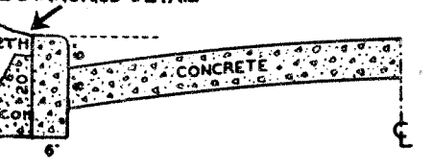

ONE COURSE CONCRETE
WITH
CONCRETE CURB

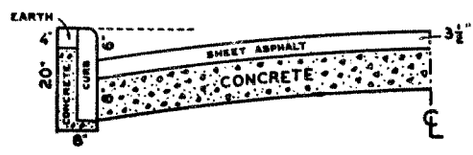

SHEET ASPHALT ON CONCRETE
WITH
STONE CURB

CIRCLES						
AT	NO.	△	RADIUS	TANG.	ARC	SEG.

QUANTITIES	LOTS	CITY	LOTS	CITY
EXCAVATION				
STRAIGHT CURB NEW				
OLD CURB RESET				
CIRCULAR CURB				
PAVING				
CONCRETE BASE				

HOR. SCALE 1"=100'		BOOK 1186 PAGE 46	
VER. SCALE 1"=2'		DATE 6-7-37	
PLAN F.W.H	PROFILE F.W.H	COMPUTED	
CHECKED	GRADE V.G.	CHECKED	

LOTS 2L	6	479 -	LENGTH	3	239 50
CITY 2L		906 -	LENGTH		453 -
TOTAL 2L	7	385 -	LENGTH	3	692 50
				LOTS	CITY
COST ADVERTISING BLANKS					
COST INSPECTION					

CARD NO.

INDEX NO.	TOPO. NO.
16	44

RECORD NO.

DEPARTMENT OF PUBLIC WORKS DETROIT

CITY ENGINEER'S OFFICE --- DIVISION OF PAVING DESIGN

STREET PAVING PLAN

NAME OF STREET VICTORIA AVE. 50 & 60 FT. WD.

FROM ST. AUBIN

TO CONANT.

TYPE OF PAVEMENT _____ WIDTH _____

NUMBER OF SHEETS	
SHEET NO.	2

(C)

REVISED 8-4-37

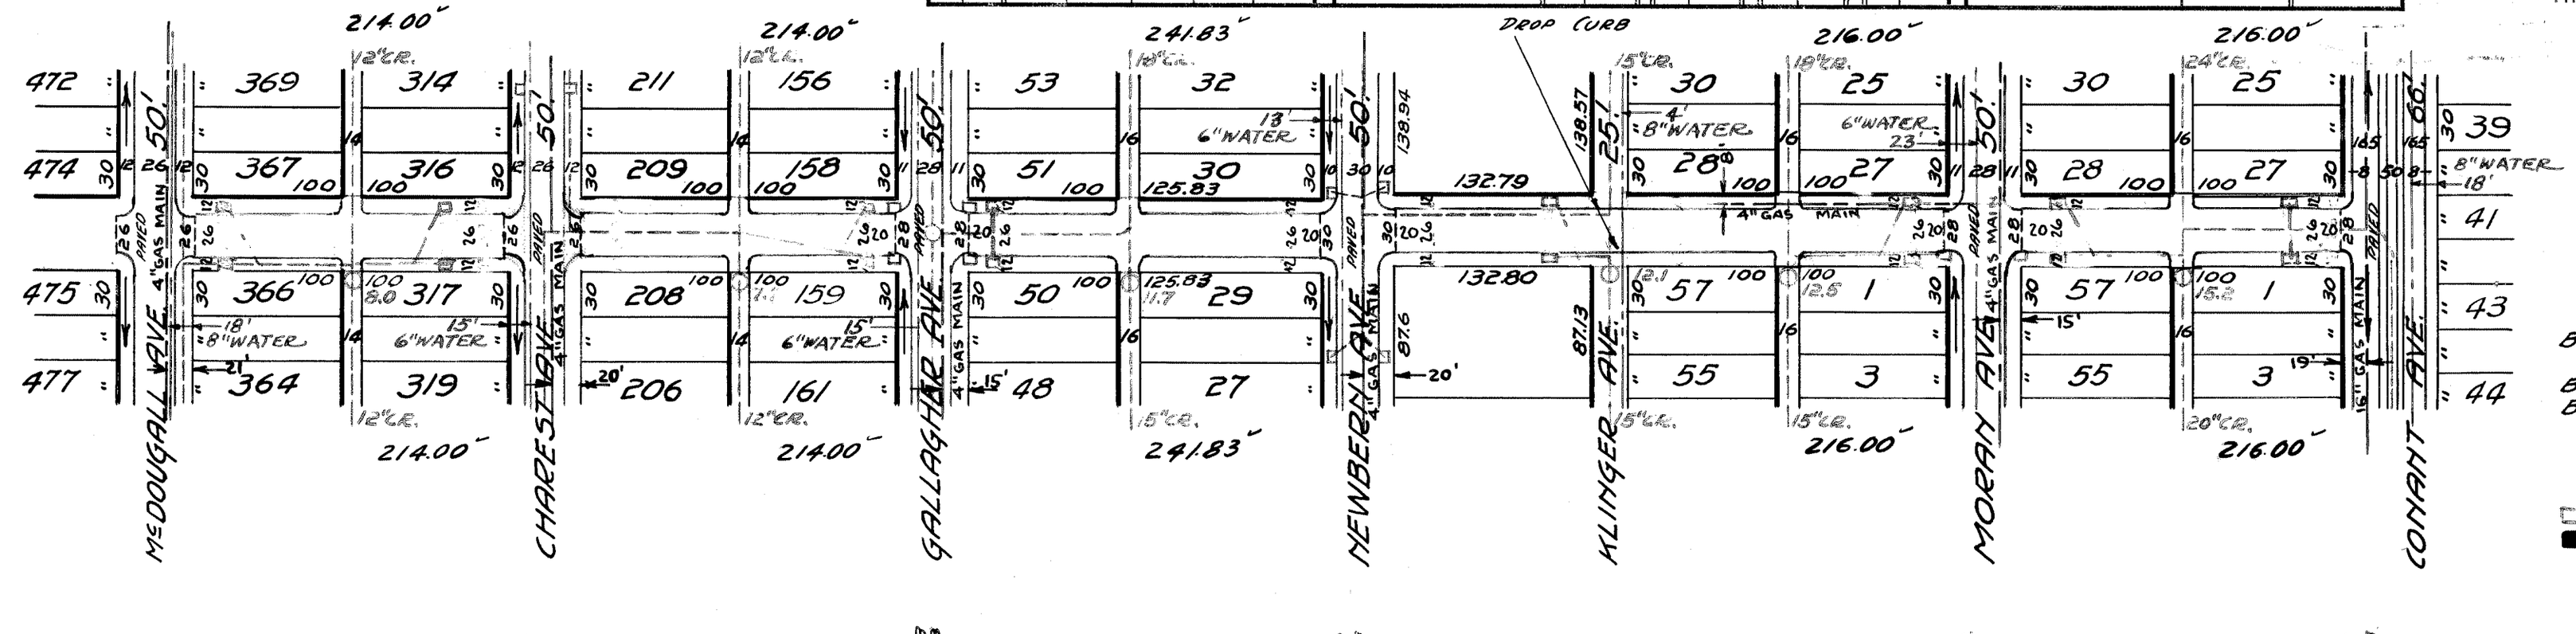

N.

BENCH MARKS

B.M.-ARROW ON HYD. - S.E. COR. McDOUGALL & VICTORIA ——— 152.24'
B.M.-ARROW ON HYD. - S.W. COR. CHAREST & VICTORIA 152.01'
B.M.-#52302-"X" ON S.W. COR. OF CONCRETE LIGHT POST - N.E. COR. CONANT & DAVISON. (REC. 148.48) 148.50'

EXISTING POOLS & BASINS.
NEW " " "

WATER MAINS
12-14-38 OK.

SUMP MANHOLE
BASINS BY W.P.A.
10-3-37.

410930

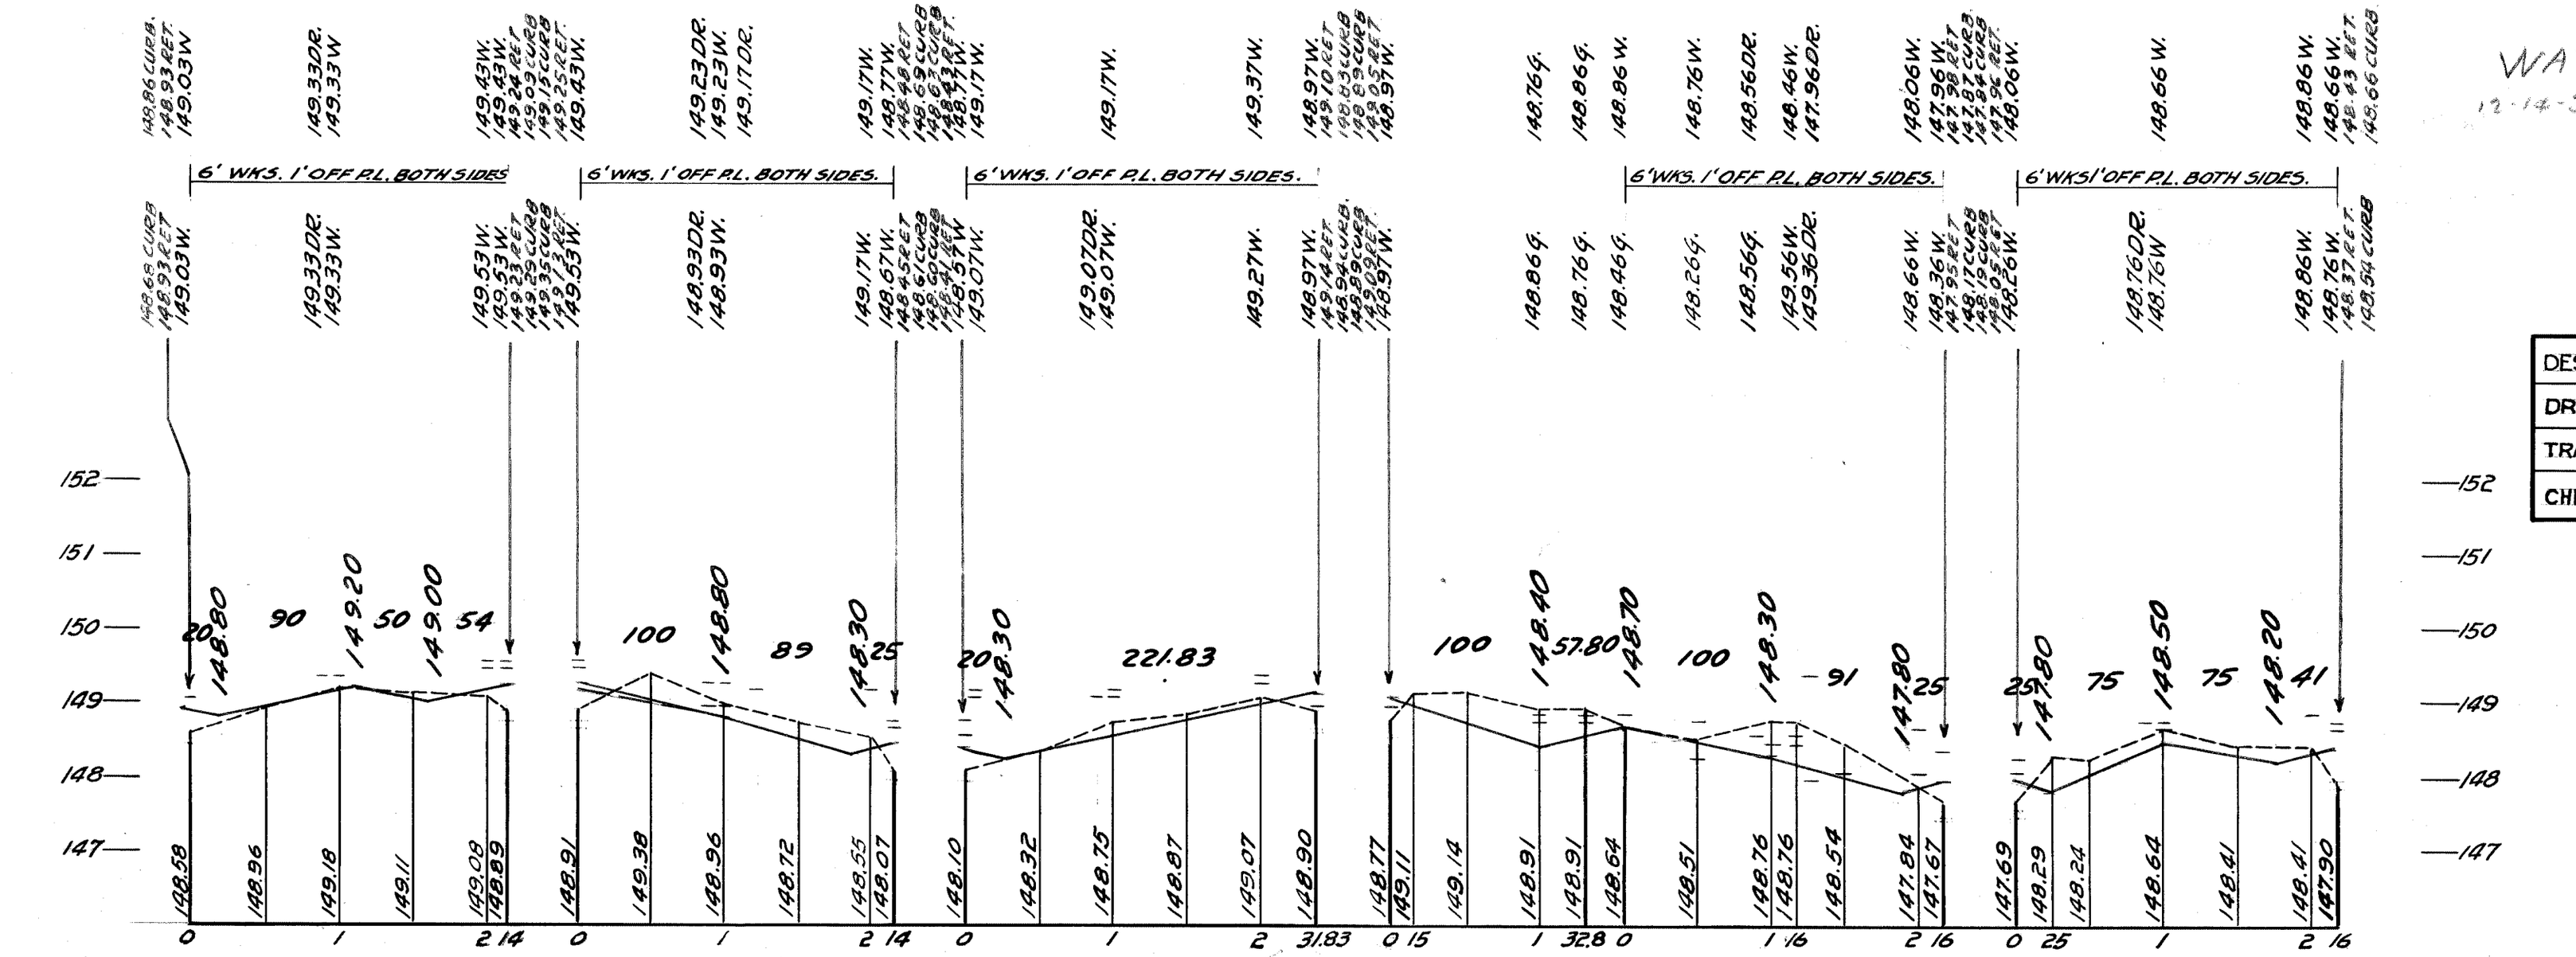

DESIGNED BY	V. Guillematy	APPROVED
DRAWN BY	J.K. Harris	W.W. Wallace ENGINEER OF STREETS
TRACED BY		
CHECKED BY	V. Guillematy	Martin R. Fisher ASST. CITY ENGINEER

DRAINAGE COMPLETED.....
PAVING COMPLETED 7-1-39