LEGEND

SPRAY HEADS 8 FT RADIUS — HALF CIRCLE — QUARTER CIRCLE

- COLD WATER VALVE-KEY OPERATING WITH ACCESS BOX OR SLEEVE & CAP
- WATER LINE-TYPE "L" COPPER
- VACUUM BREAKER-PRESSURE TYPE
- ½" BALL CHECK DRAIN VALVE (SEE DETAIL)
- 6" TILE DRAIN
- 1" METER IN WABASH BOX
- SERVICE SHUT OFF
- (T) — PROPOSED TREE LOCATION
- QUICK COUPLING HOSE CONN

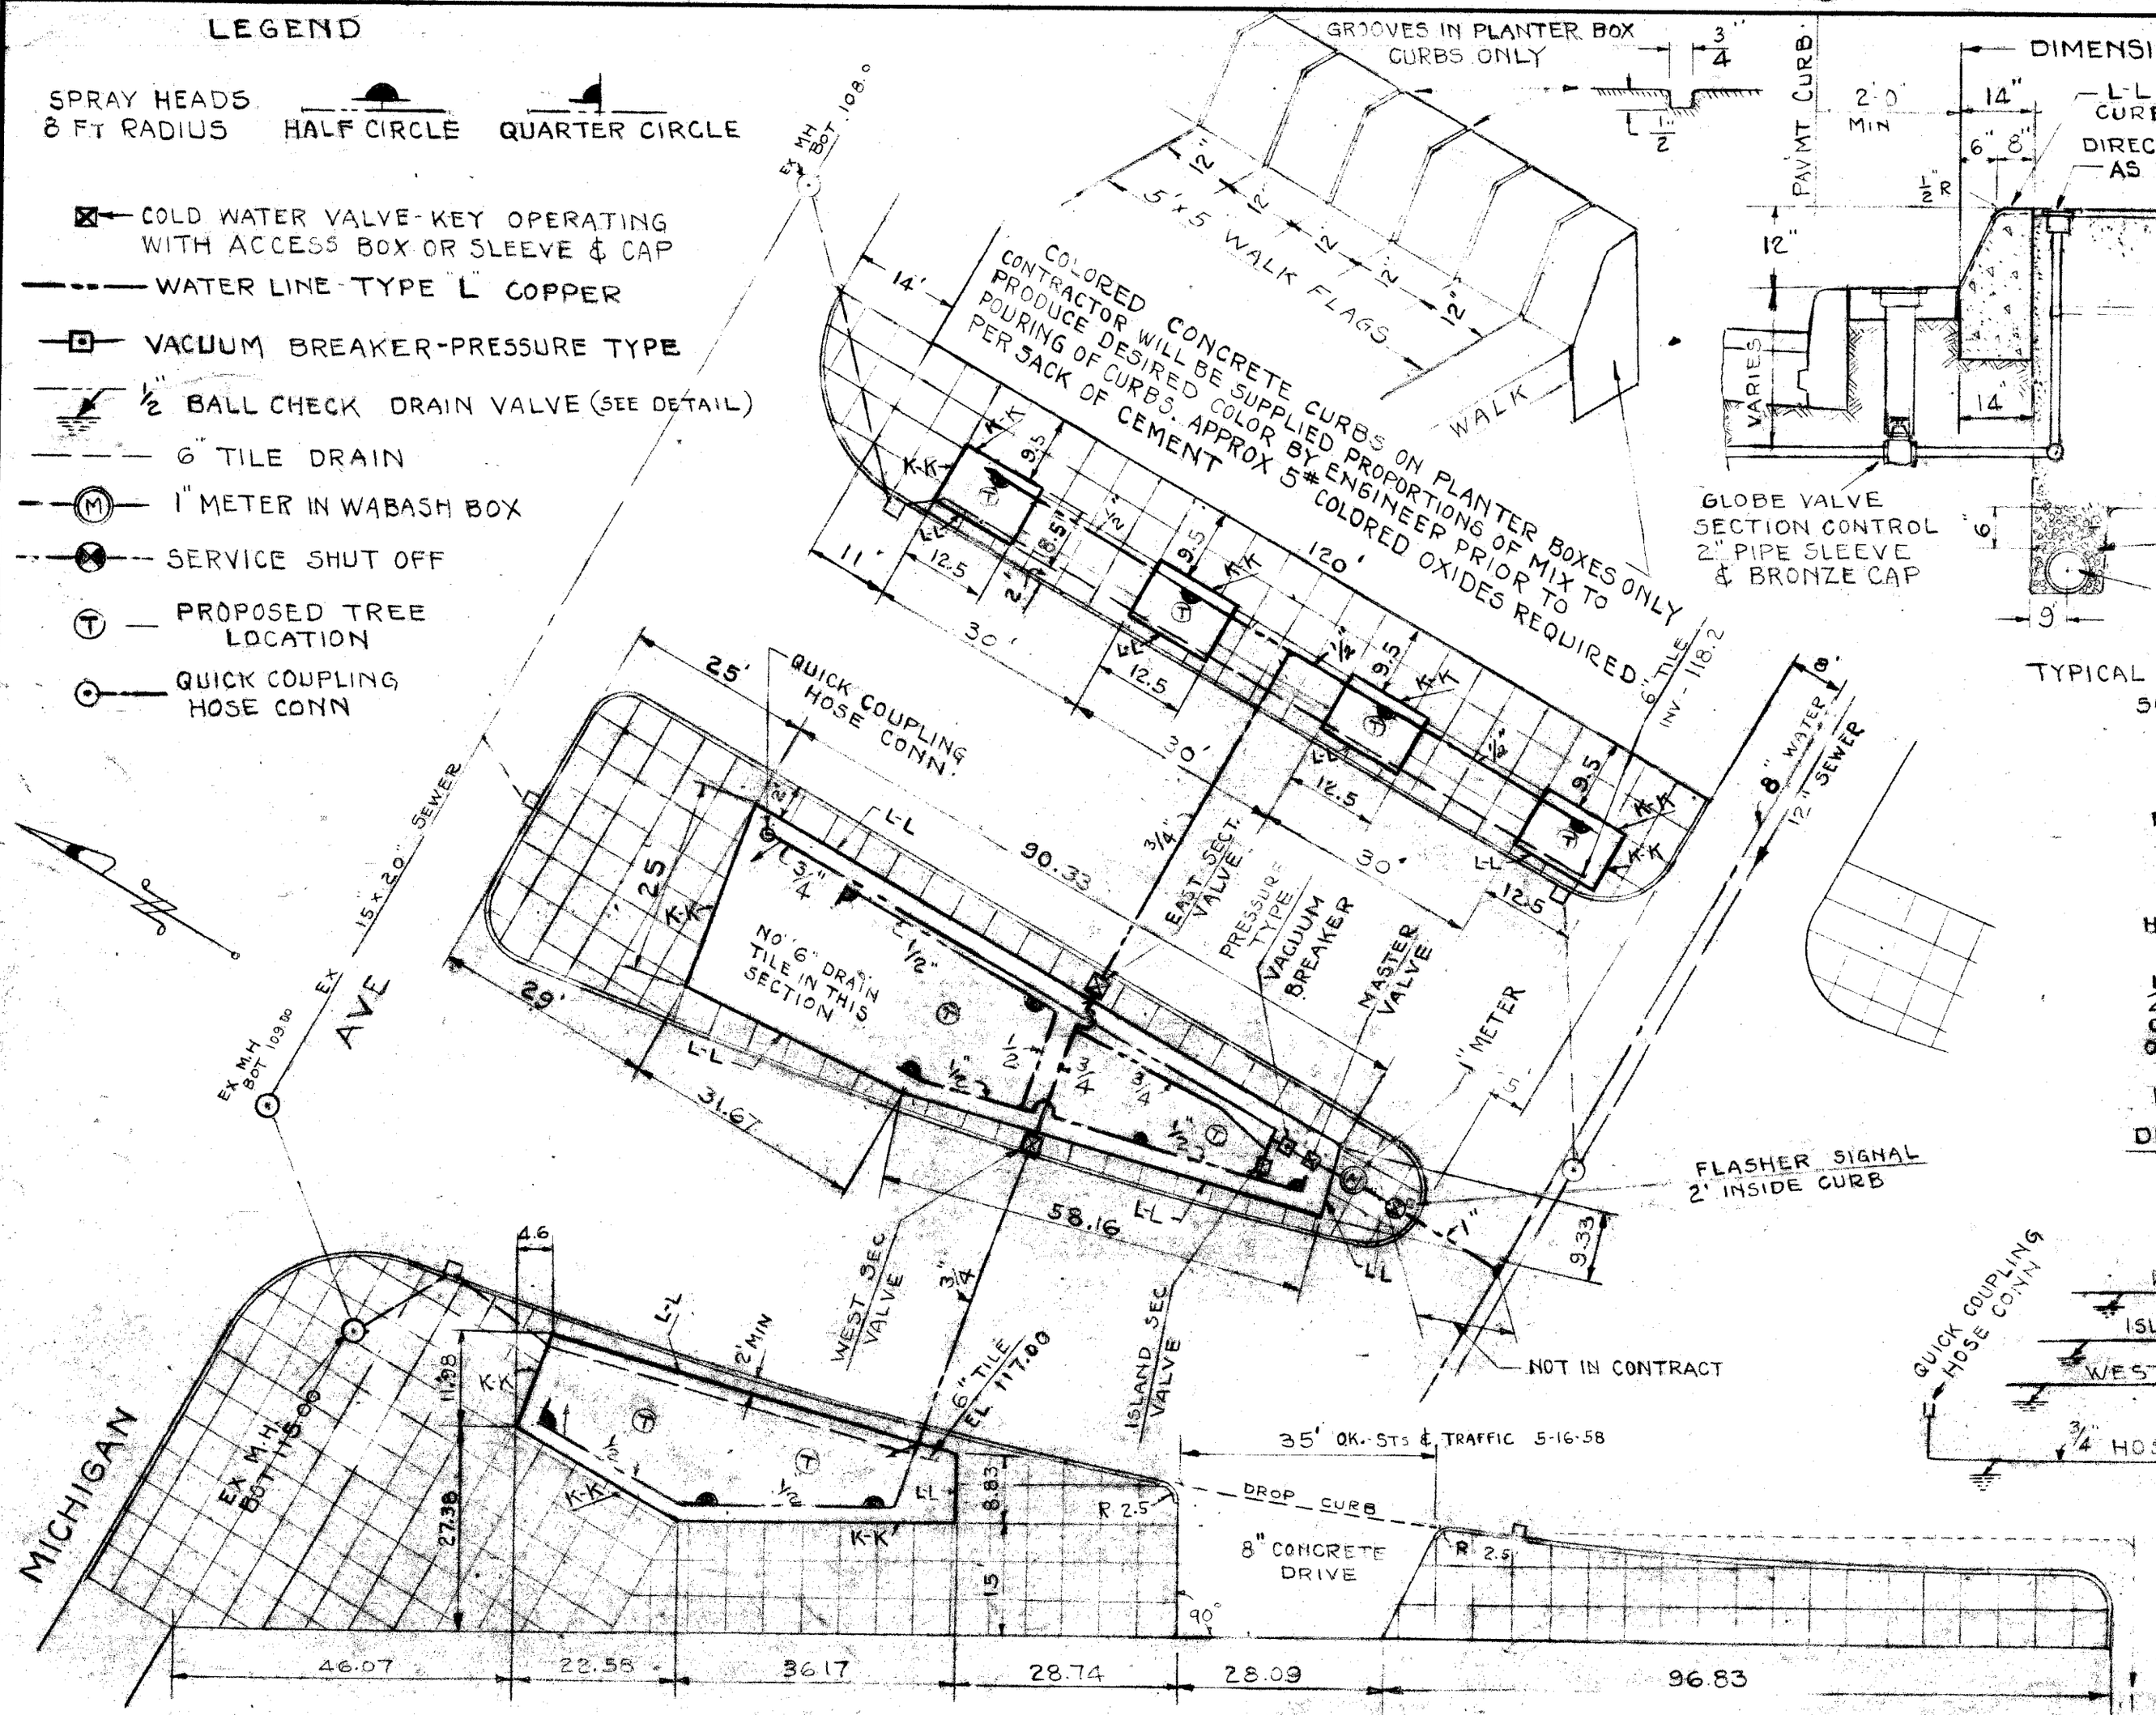

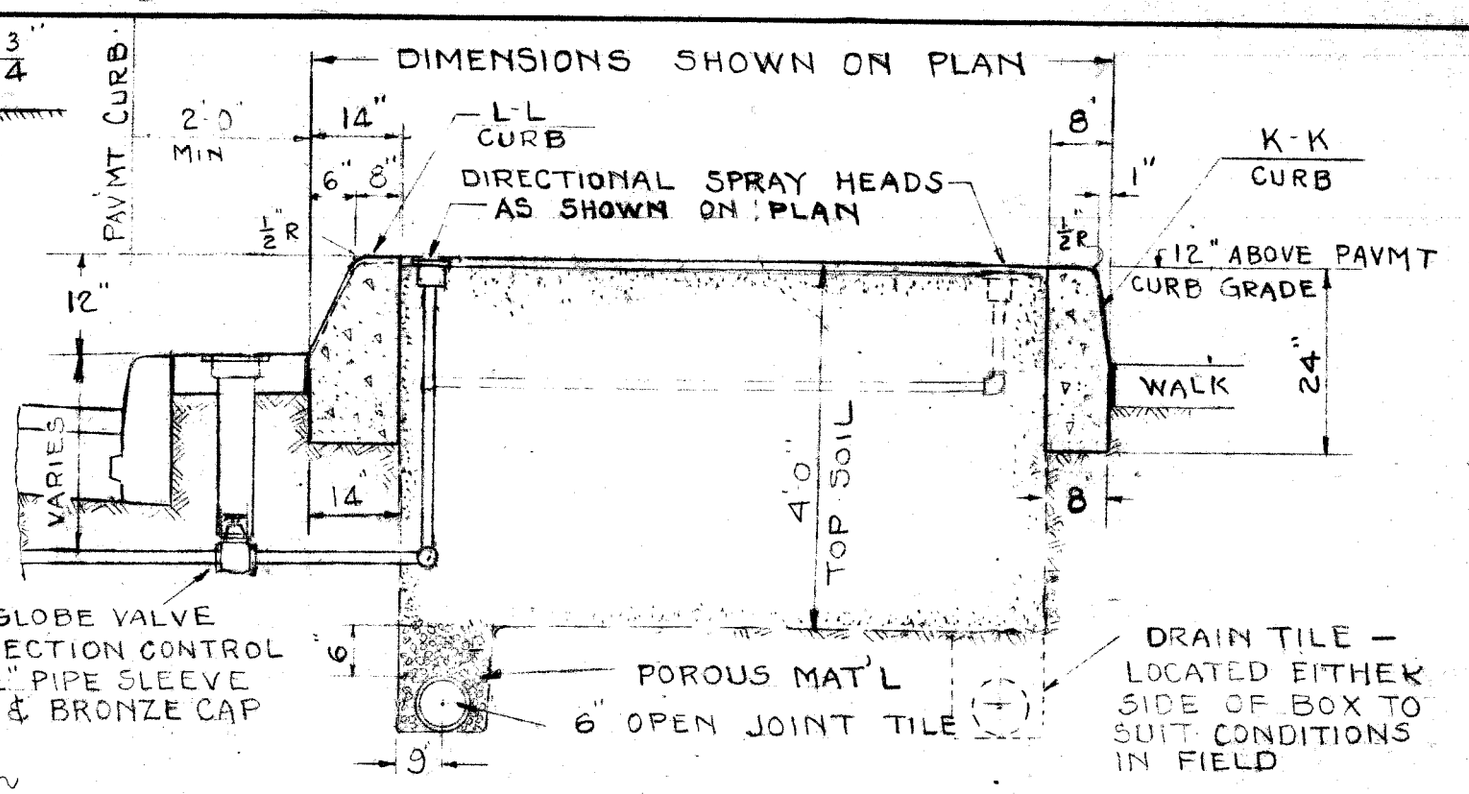

TYPICAL X-SECT TREE WELL
SCALE ½" = 1'-0"

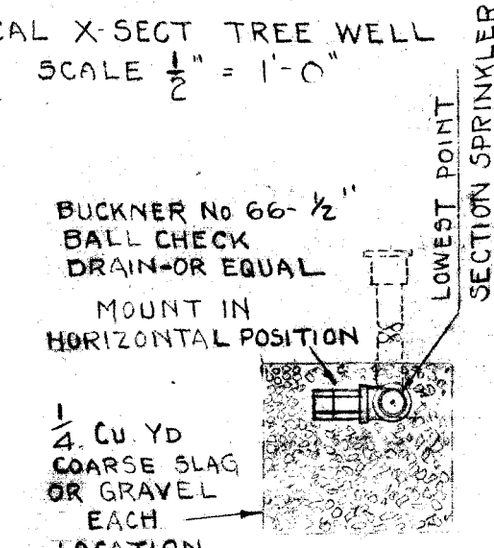

DETAIL OF DRAIN & SUMP

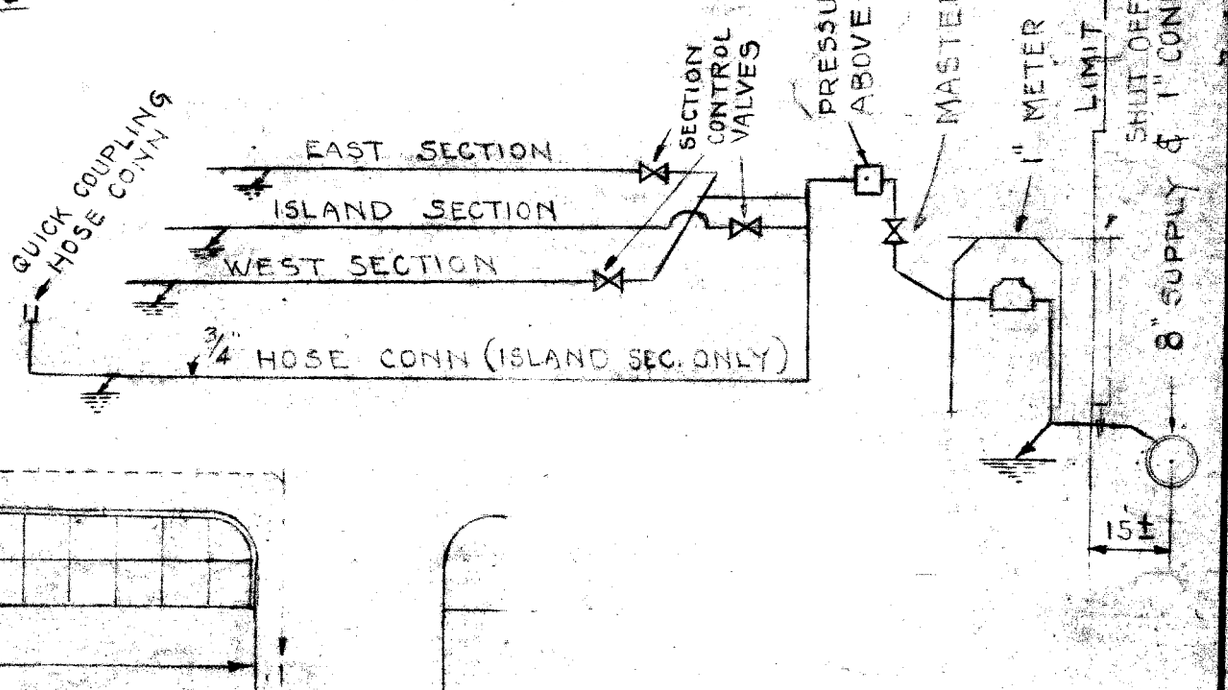

REVISED AS PER BULLETIN No 4

	DESCRIPTION REVISIONS	DRW	CKD	APR	DATE
F					
E					
D					
C					
B					
A					

DESIGNED BY CITY PLAN & STREETS & TRAFFIC
DRAWN BY H. Smart
TRACED BY
CHECKED BY Behm

APPROVED Behm
CITY ENGINEER

CITY OF DETROIT
DEPARTMENT OF PUBLIC WORKS
CITY ENGINEERS OFFICE

WAYNE STREET WIDENING
LAFAYETTE BLVD TO MICHIGAN AVE
WALKS & PLANTER BOXES
MICHIGAN TO ALLEY NORTH OF LAFAYETTE

BOOK NO. — PG. NO. — SCALE 1" = 20 FT — DATE MAR 7 1958

SHEET 2 OF 3 SHTS.
JOB NO. PW 3426 F
DRWG. NO. C-4314-R