CONTRACT NO. PW 2713W

DEPARTMENT OF PUBLIC WORKS DETROIT

CITY ENGINEER'S OFFICE --- DIVISION OF PAVING DESIGN

STREET PAVING PLAN

NAME OF STREET: **WEST PARKWAY**

ASSESS NO. 325BZ-17 PETITION NO. 175

FROM: N.P.L. OF FULLERTON

TO: S.P.L. OF GLENDALE (W. SIDE)

SHEET 1 OF 1 SHEETS

CARD NO. X 55-7

INDEX NO. 75 TOPO NO. 119

RECORD NO.

WIDTH 30'

TYPE OF PAVEMENT 8 6 8 ORE COURSE CONCRETE INTEGRAL CURB

8" UNIFORM 47 STREET INTERSECTIONS EXCEPT AS NOTED

PET. # 175 SAUL FELSOT 1-19-54

REVISIONS: O.K. J. Liepah 12/7/54 NEW GROUND LINE & LEVELS 8-17-55 W.O.

GAS LINE ADDED 8-30-55 W.O.

SUPPLEMENTARY DETAILS

C-327A	C-390	C-537	C-729B
C-325	C-574	C-733	C-938
C-326A	C-585	C-739	C-1608
C-327	C-586	C-739A	C-1783

NOTE: BEFORE STARTING CONSTRUCTION CONTRACTOR MUST CHECK WITH UTILITIES FOR LOCATIONS OF EXISTING STRUCTURES WHETHER OR NOT INDICATED ON PLANS.

PLAN SCALE DISTORTED

LOTS & ALLEYS 1" = 60'

STREET WIDTHS 1" = 60'

By D.P.W.

DRAINAGE COMPLETED 10-5-55

PAVING COMPLETED C.C. 9-11-56

QUANTITIES	ESTIMATED LOTS	ESTIMATED CITY	FINAL LOTS	FINAL CITY
EXCAVATION CU. YDS.	741	58		
NEW CURB LIN. FT.				
PAVING 8:6:8 SQ. YDS.	2415			
8" UNIF. S.YDS.		163		
6" CONC. DR. S.FT.		100		
SIDEWALK 4" SQ. FT.		288		
MANHOLE R.K. ADJUST		1W 2S		
MANHOLE R.K. CONSTRUCT		1		
BASINS ADJUST		1		
BASINS CONSTRUCT		3		
TEST CORES K.A.	3			
SEWERS 12" LIN. FT.		325		

HOR. SCALE 1" = 60' BOOK 1737 1753 PAGE 51 & 73

VER. SCALE 1" = 2' DATE LEVELS 10-11-54 DRAWING 11-30-54

PLAN AAB. PROFILE AAB. COMPUTED N.K.

CHECKED W.O. GRADE McL. CHK. REV. W.M.

LOTS	1402 50	LENGTH	701 25
	60 00	LENGTH	30 00
TOTAL	1462 50	LENGTH	731 25

R/W

COST ADVERTISING

COST INSPECTION

DESIGNED BY McLean

DRAWN BY [signature]

TRACED BY

CHECKED BY J.E.

APPROVED [signature]

W. J. Wallace

CITY ENGINEER

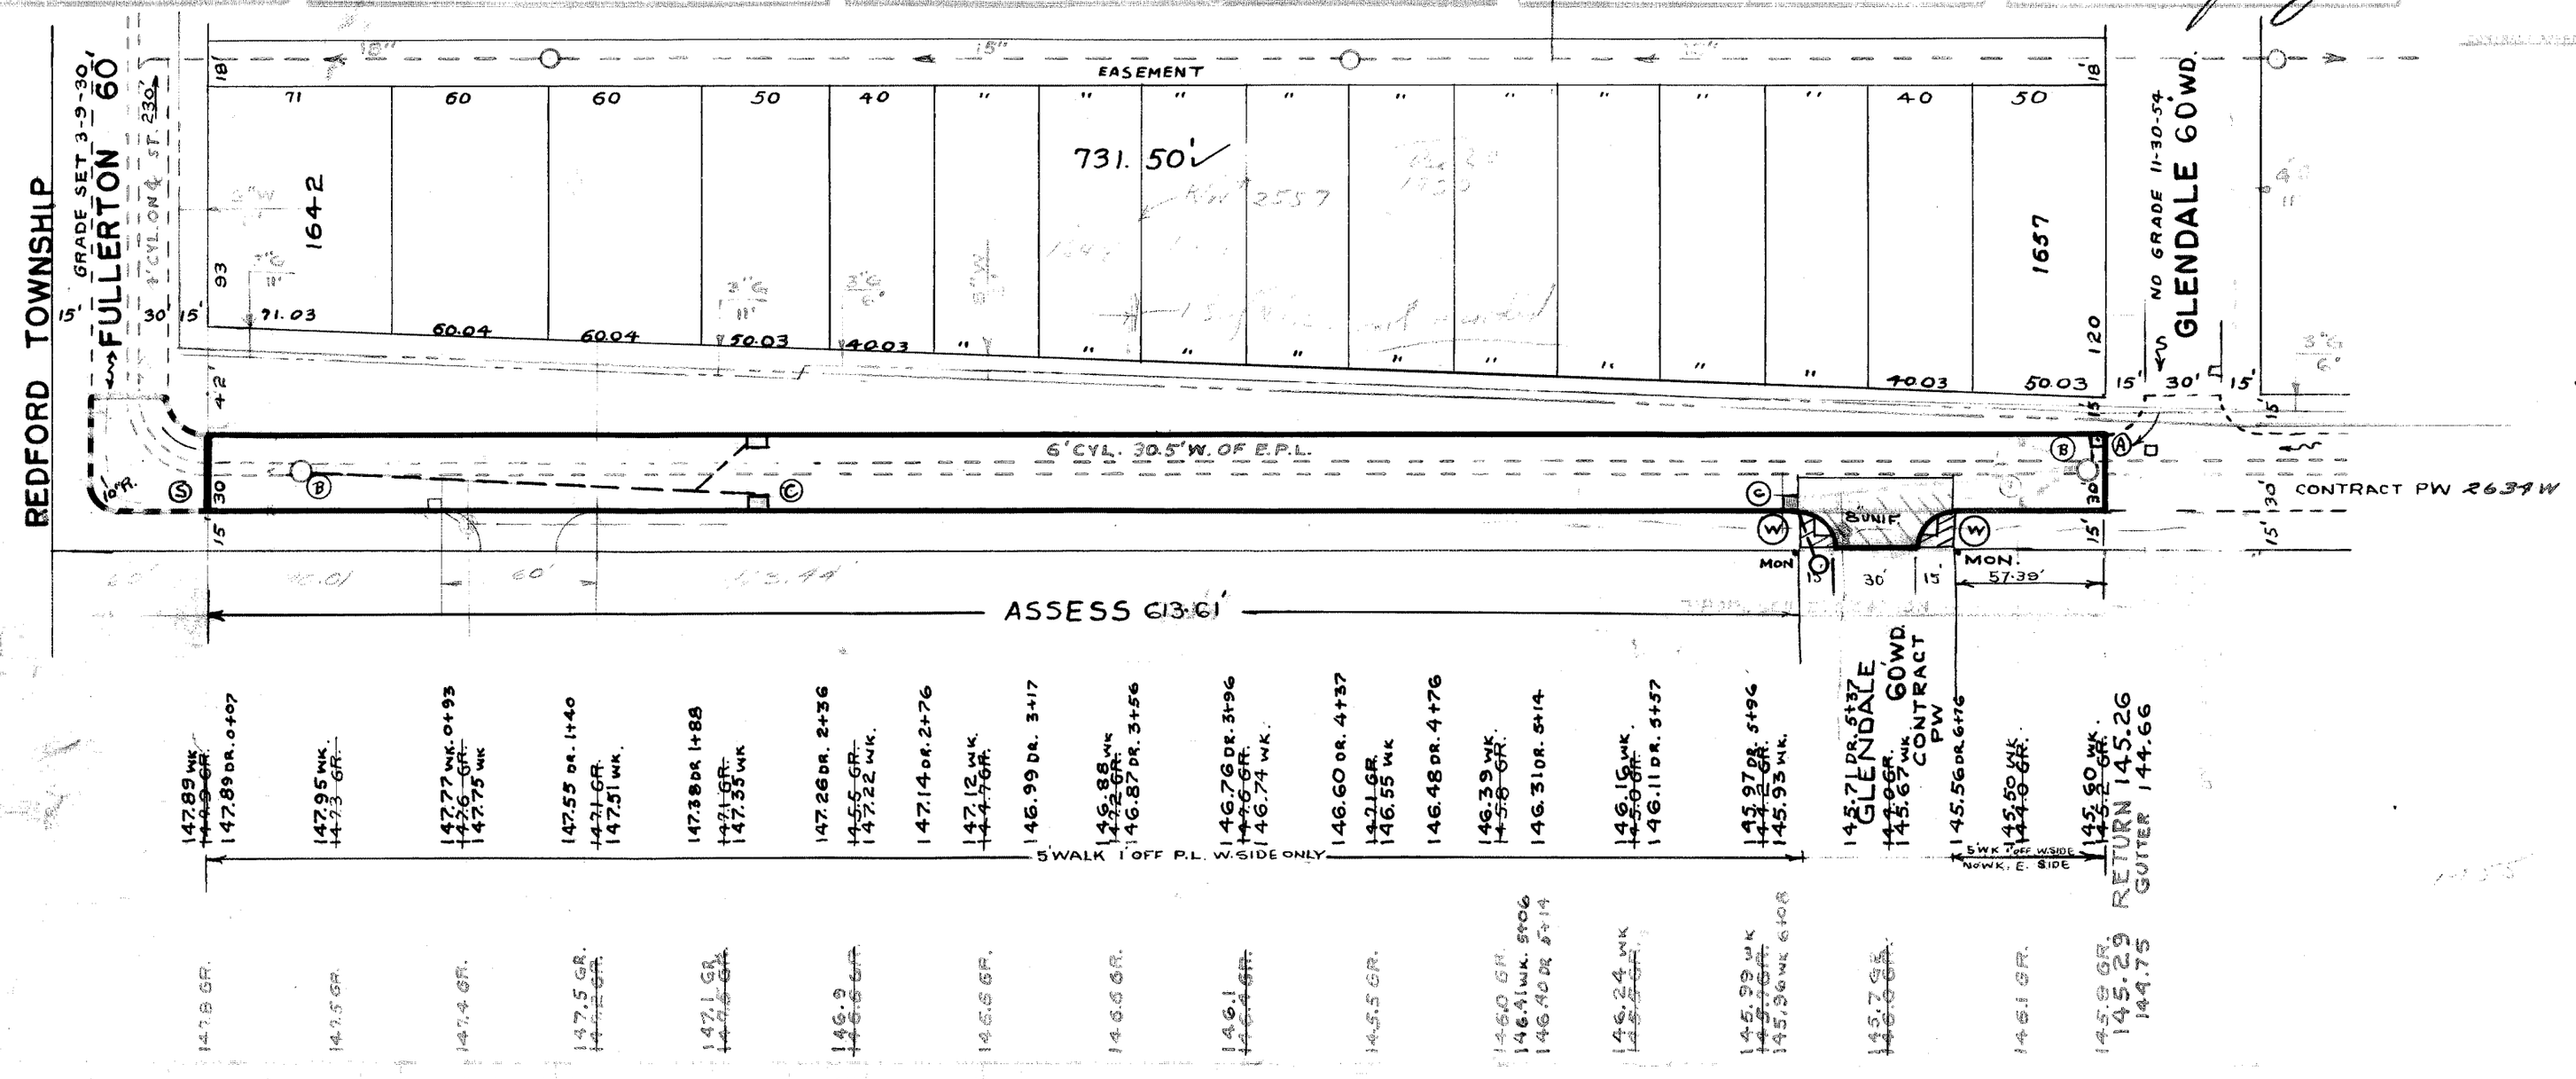

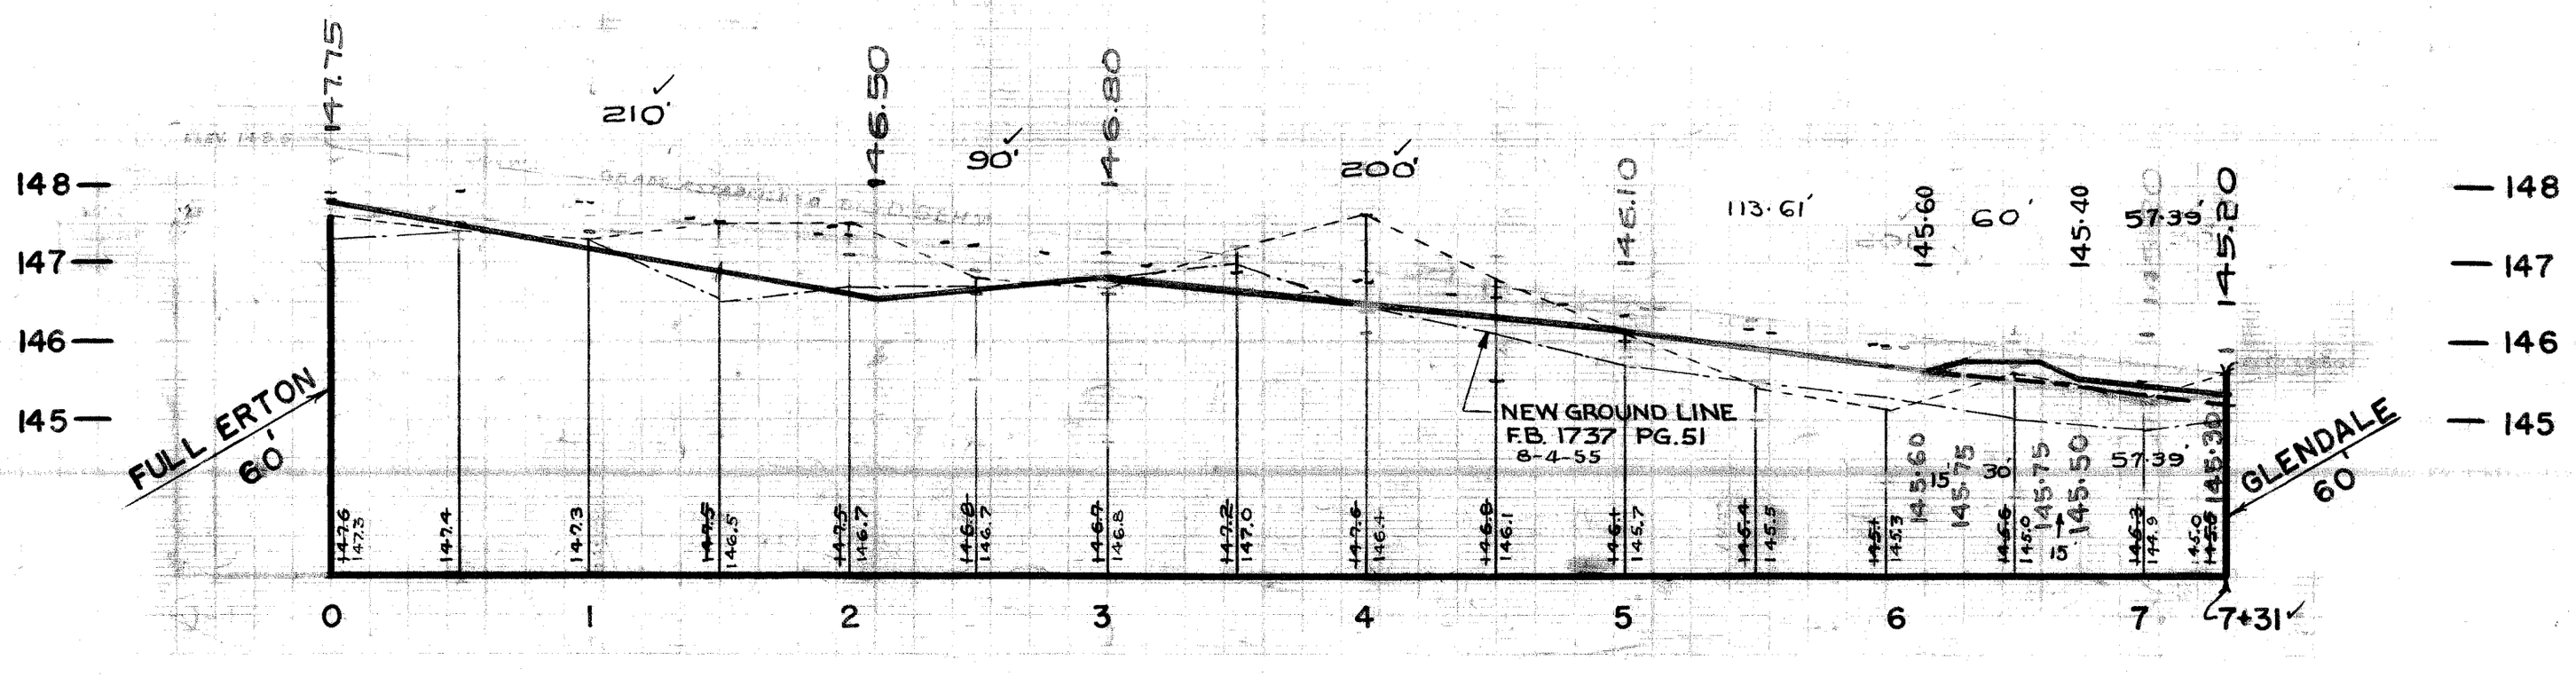

BENCH MARKS

P.L.B.M. 119-251 N.E. COR. TELEGRAPH & R.R. S. OF FULLERTON	149.271
P.L.B.M. 120-250A S.W. COR. APPLETON & SCHOOLCRAFT	147.129
"T" IN GATE WATERGATE N.W. COR. FULLERTON & WEST PARKWAY	148.81
ARR. ON HYD. N.W. COR. GLENDALE & WEST PARKWAY	148.46

NOTES:

FOR SYMBOLS (A) ETC. SEE STD. DETAIL DRWG. C-327.

WALK GRADE PREVIOUSLY ESTABLISHED IN THE FIELD.

HORIZONTAL CONTROL BY EXISTING MONUMENTS.

411305